



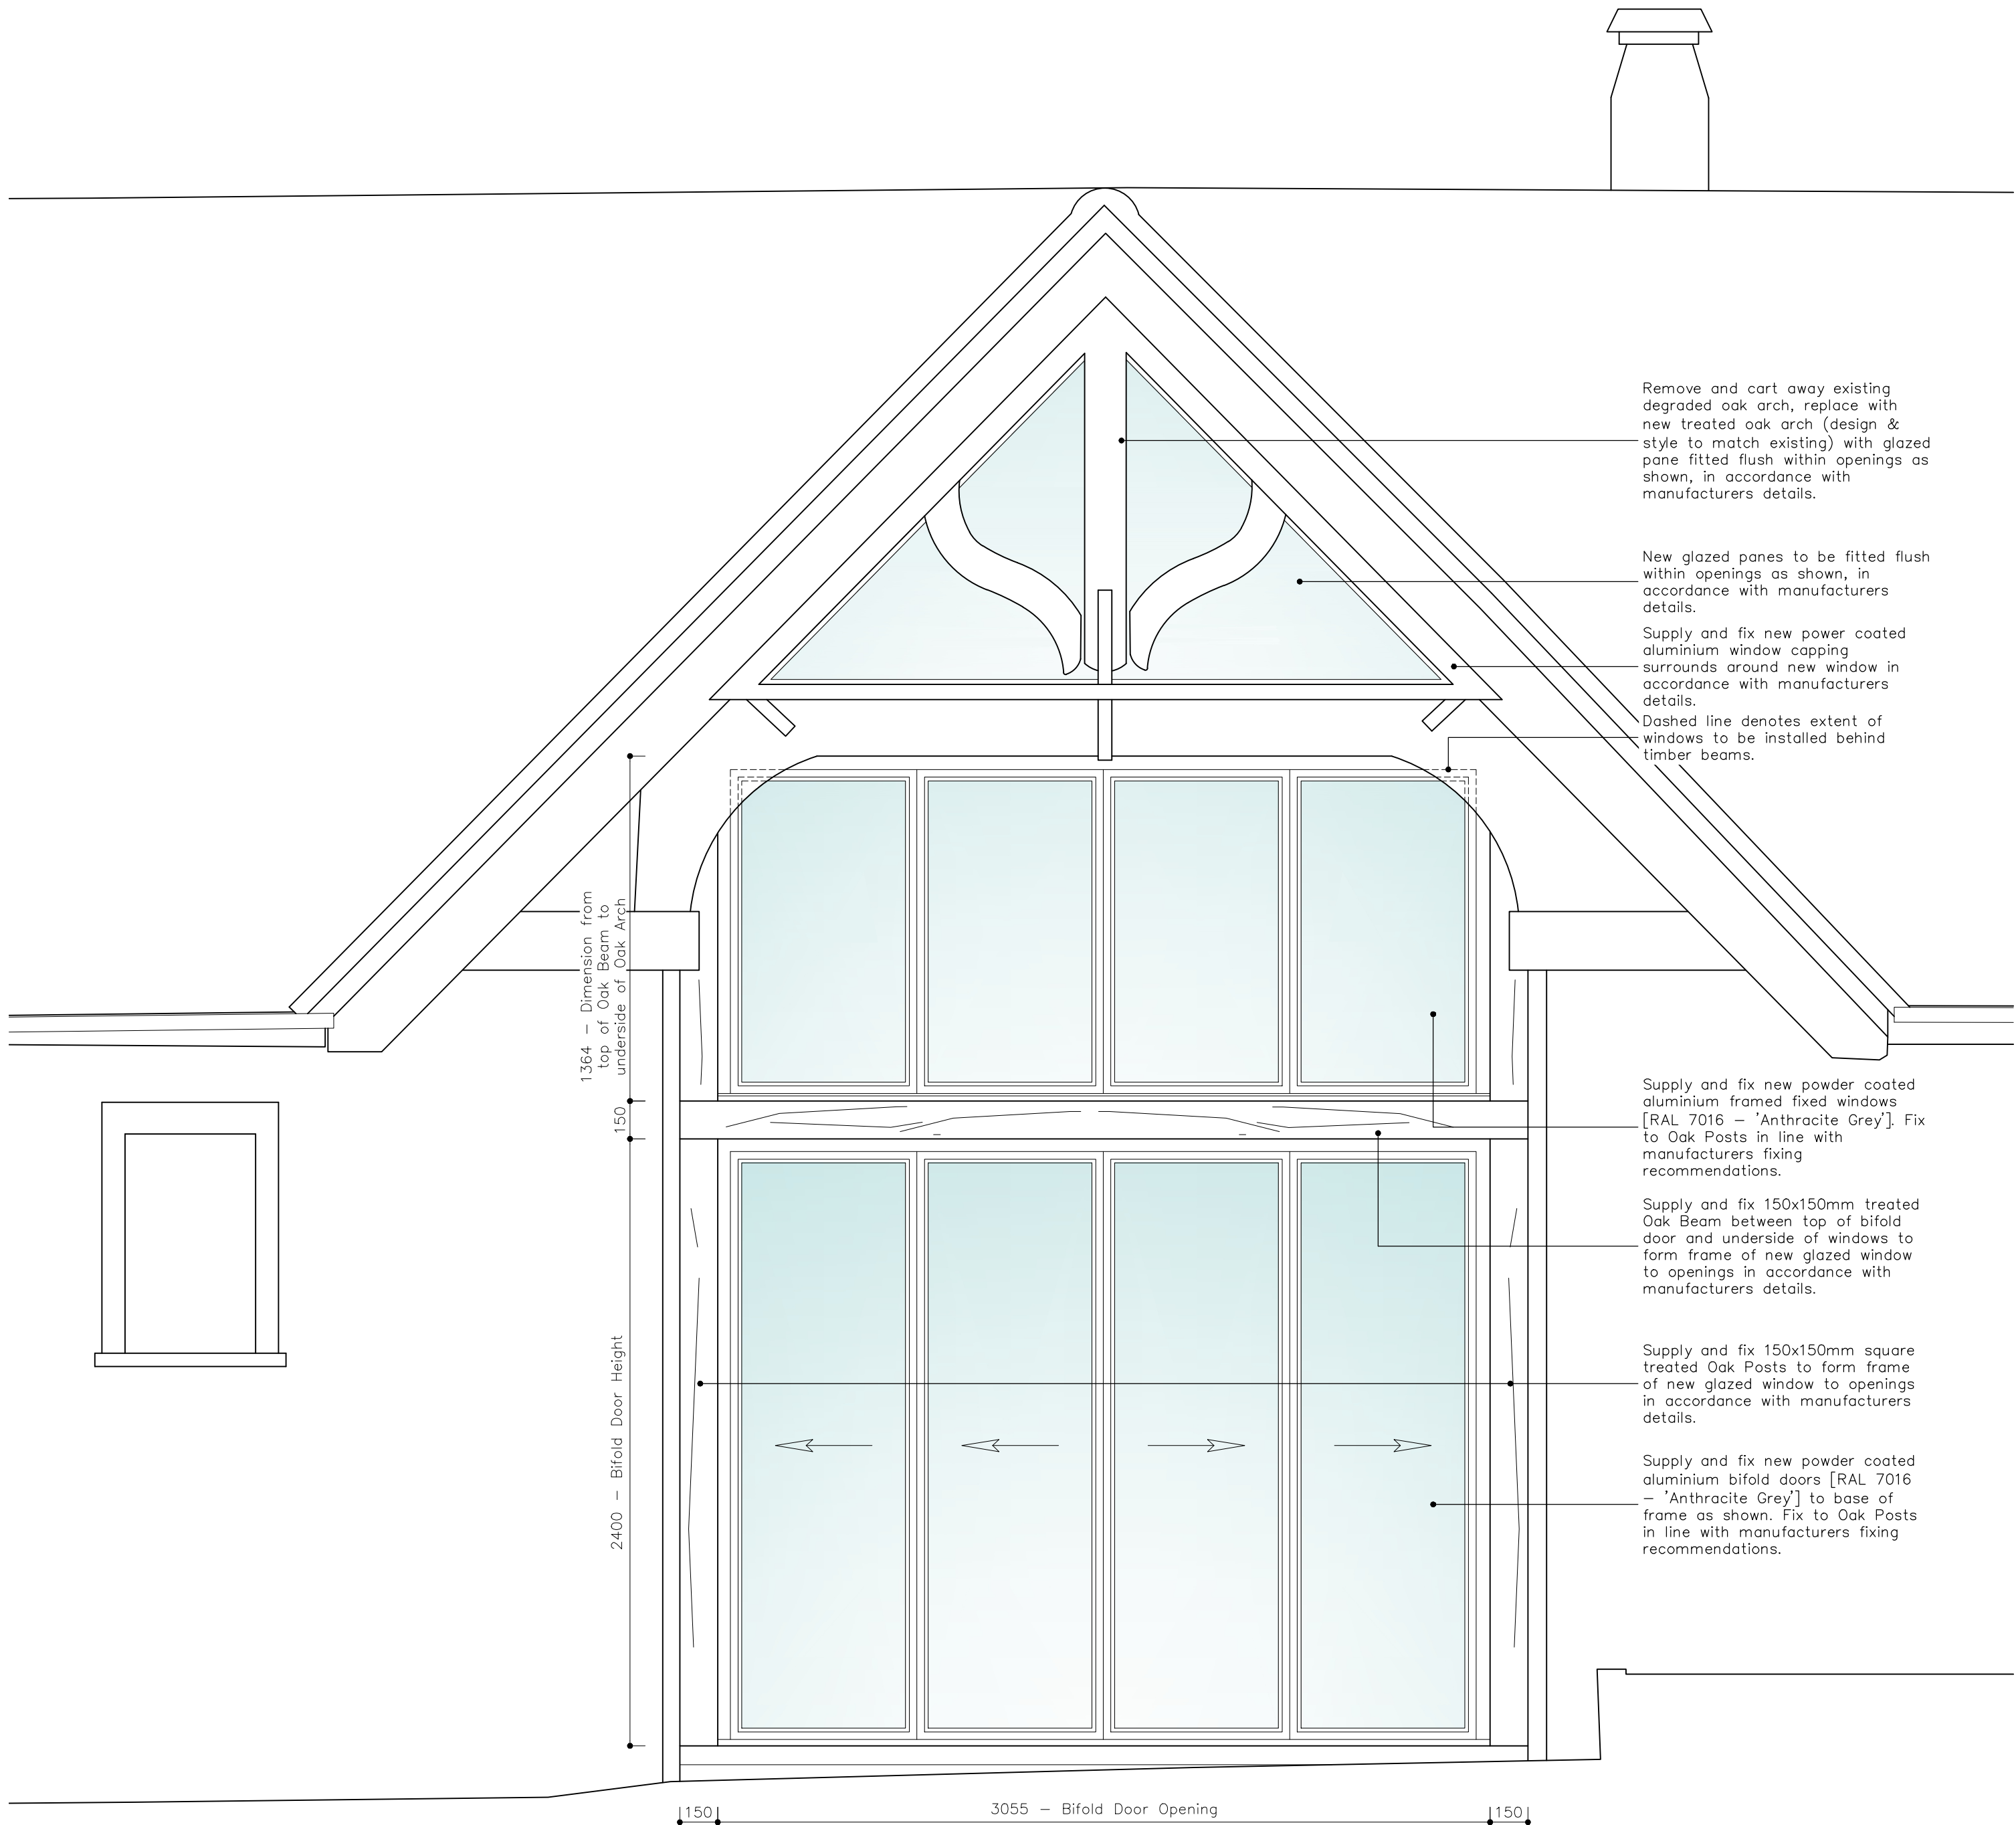


FRONT ELEVATION [PLANNING APPROVED ELEVATION 2]
SCALE 1:20



SCALE 1:20

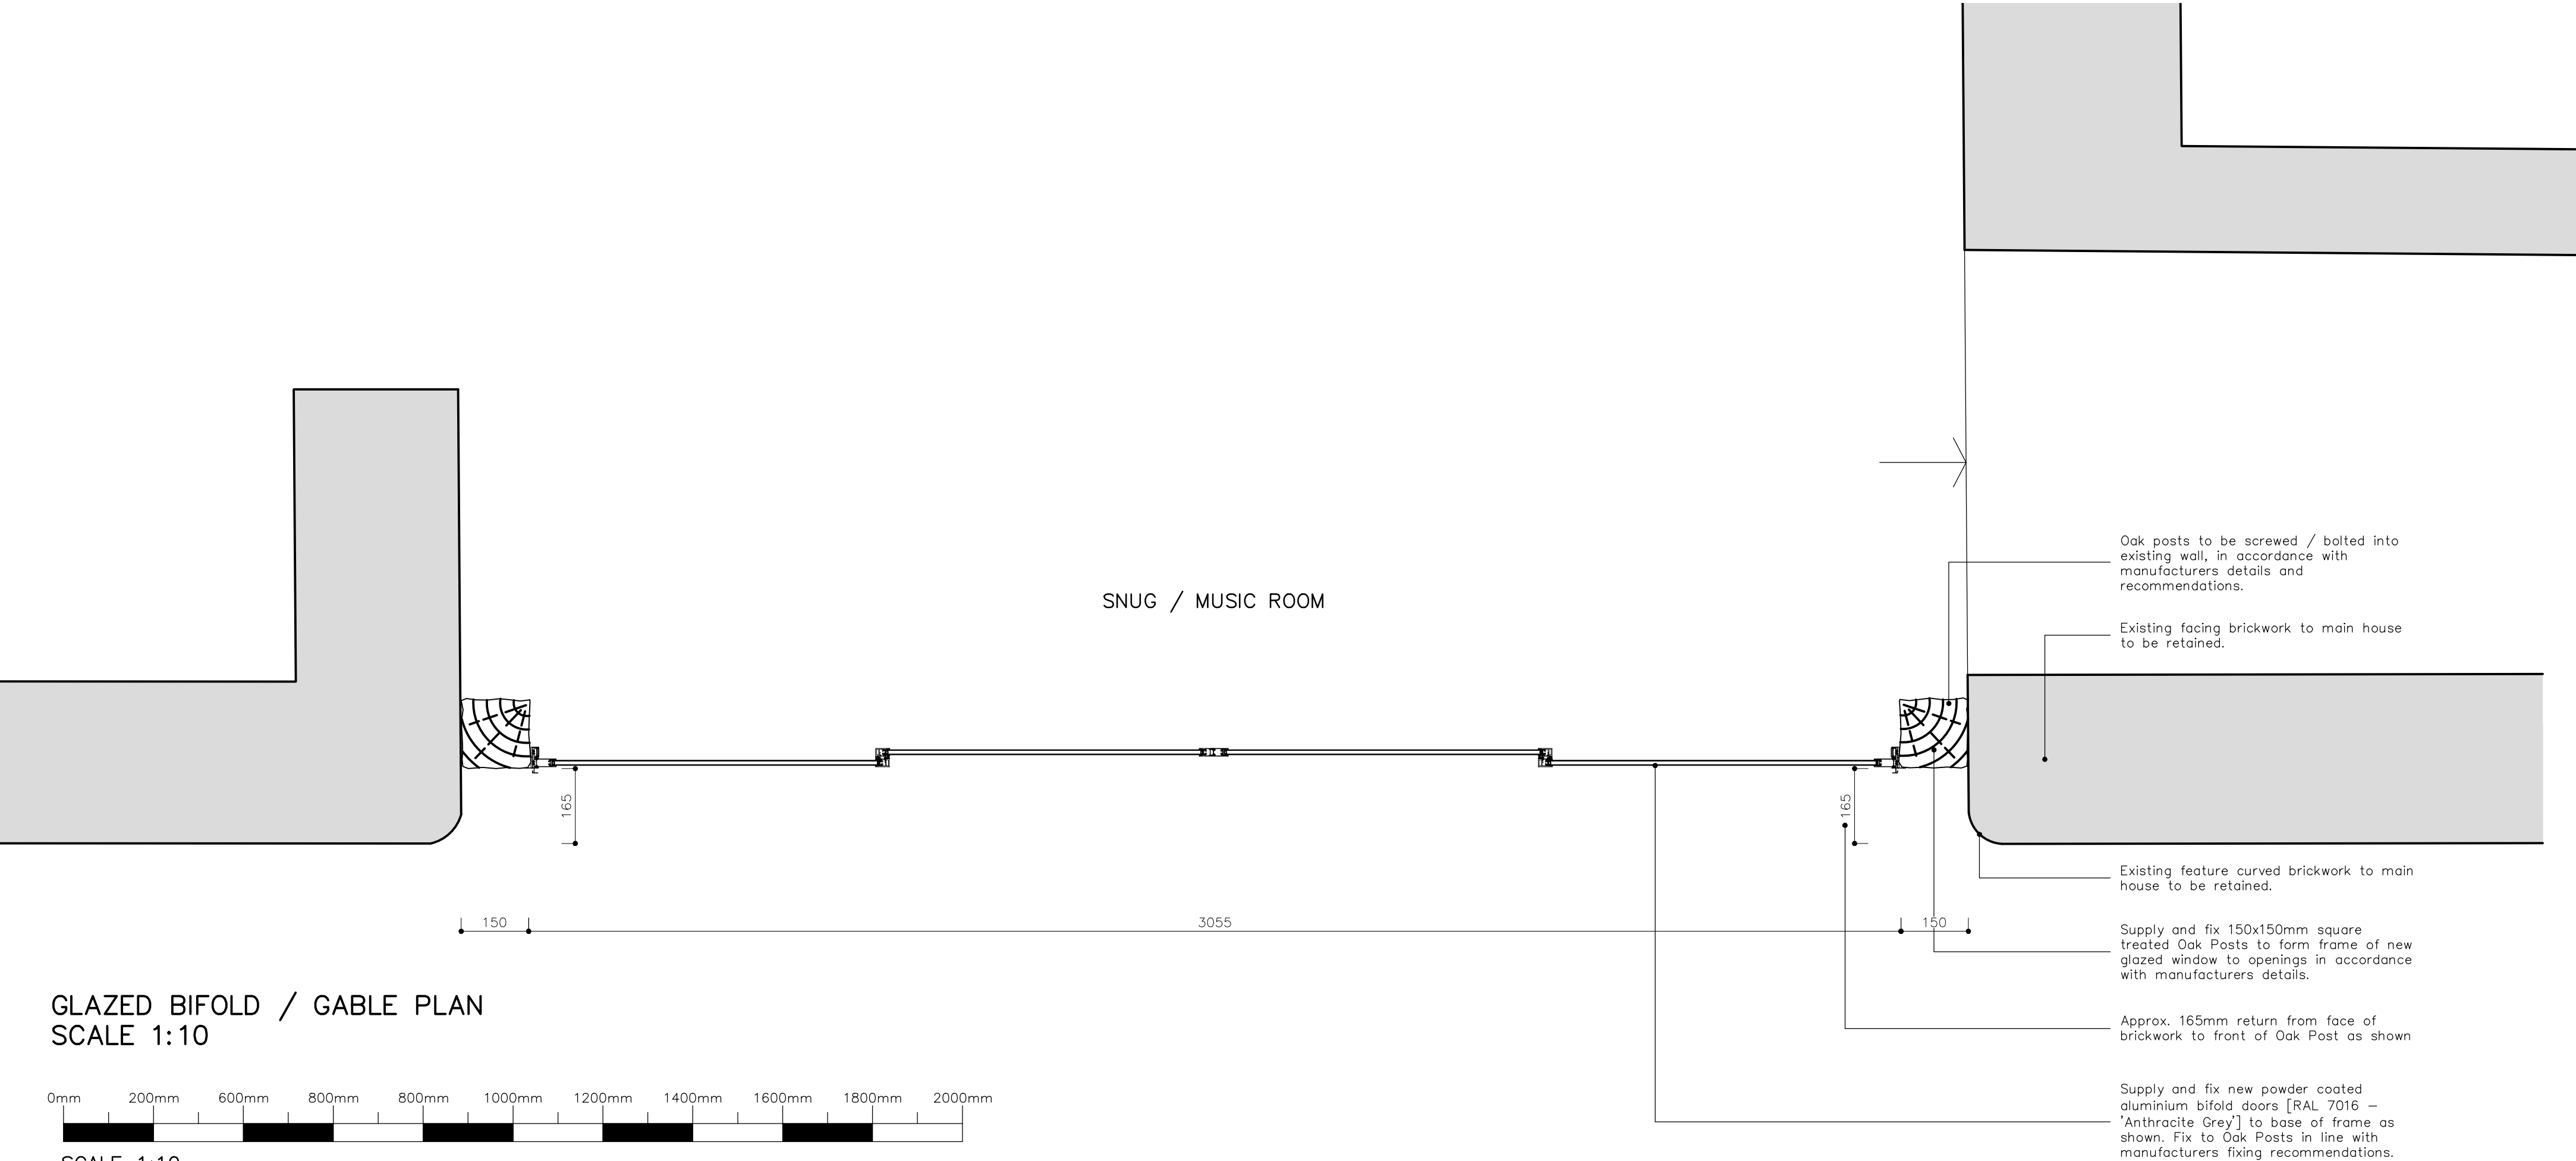

GLAZED BIFOLD / GABLE PLAN
SCALE 1:10

 

SCALE 1:10