



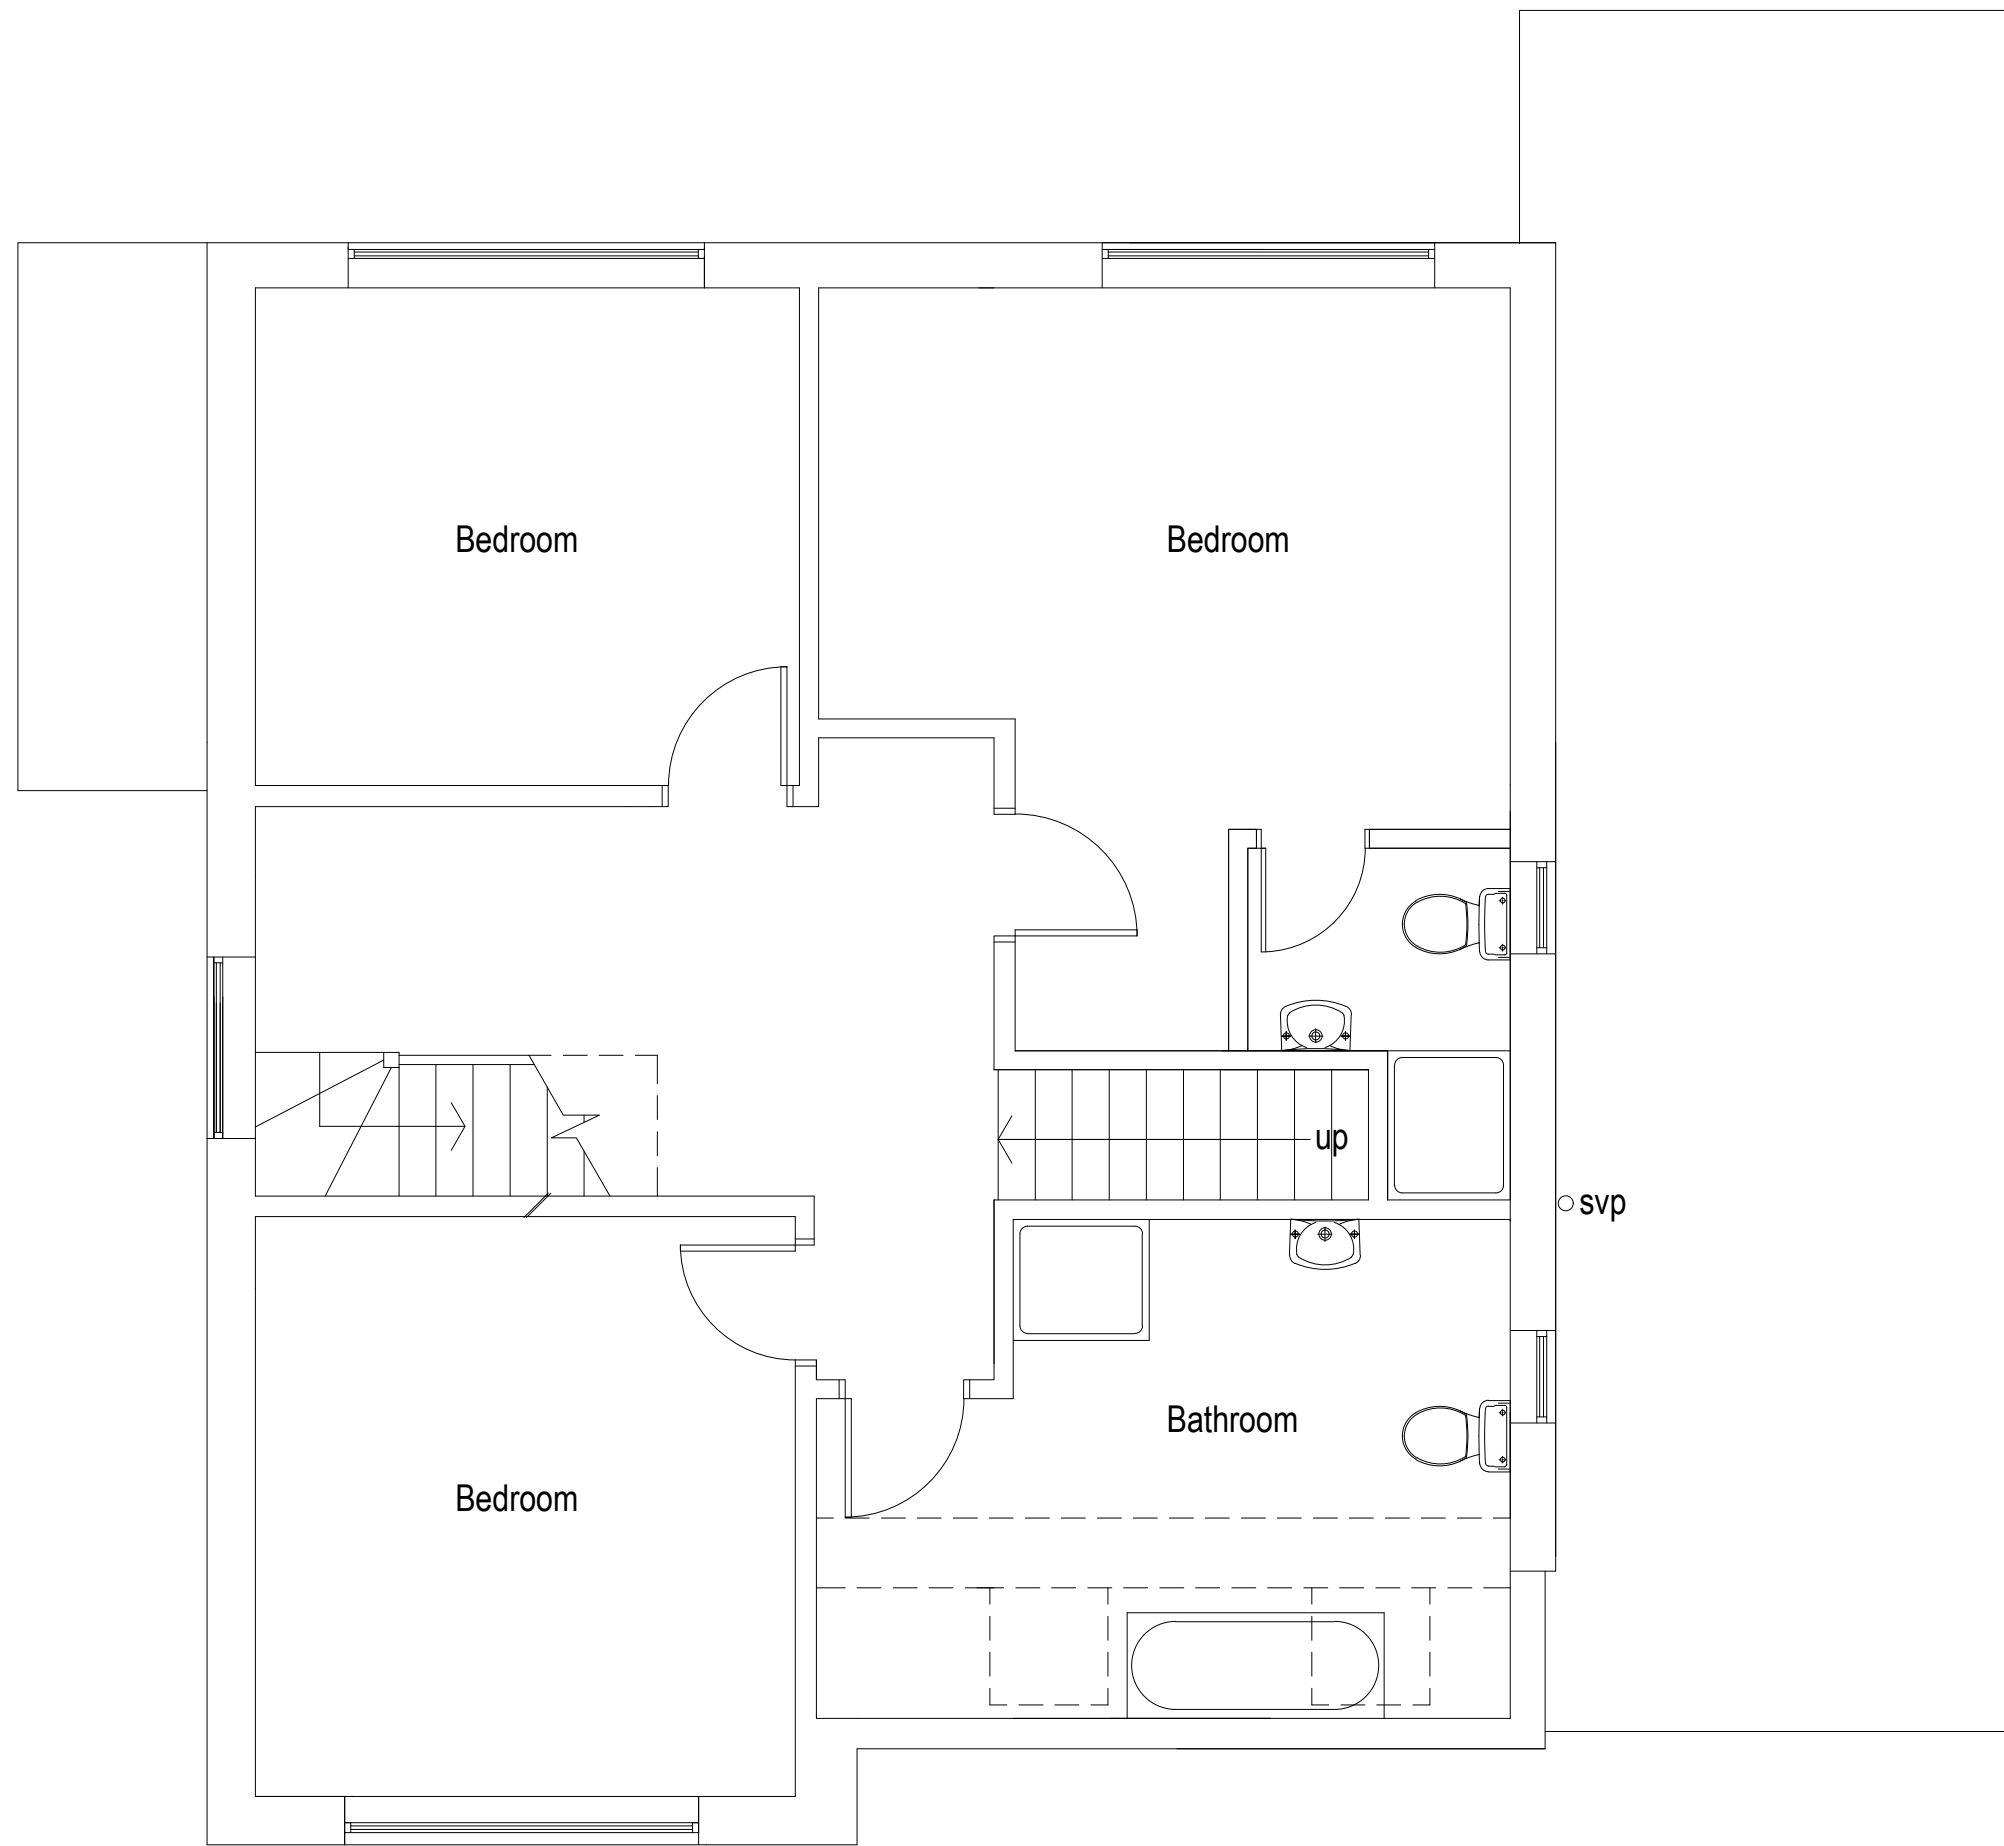


Proposed First Floor 1:50

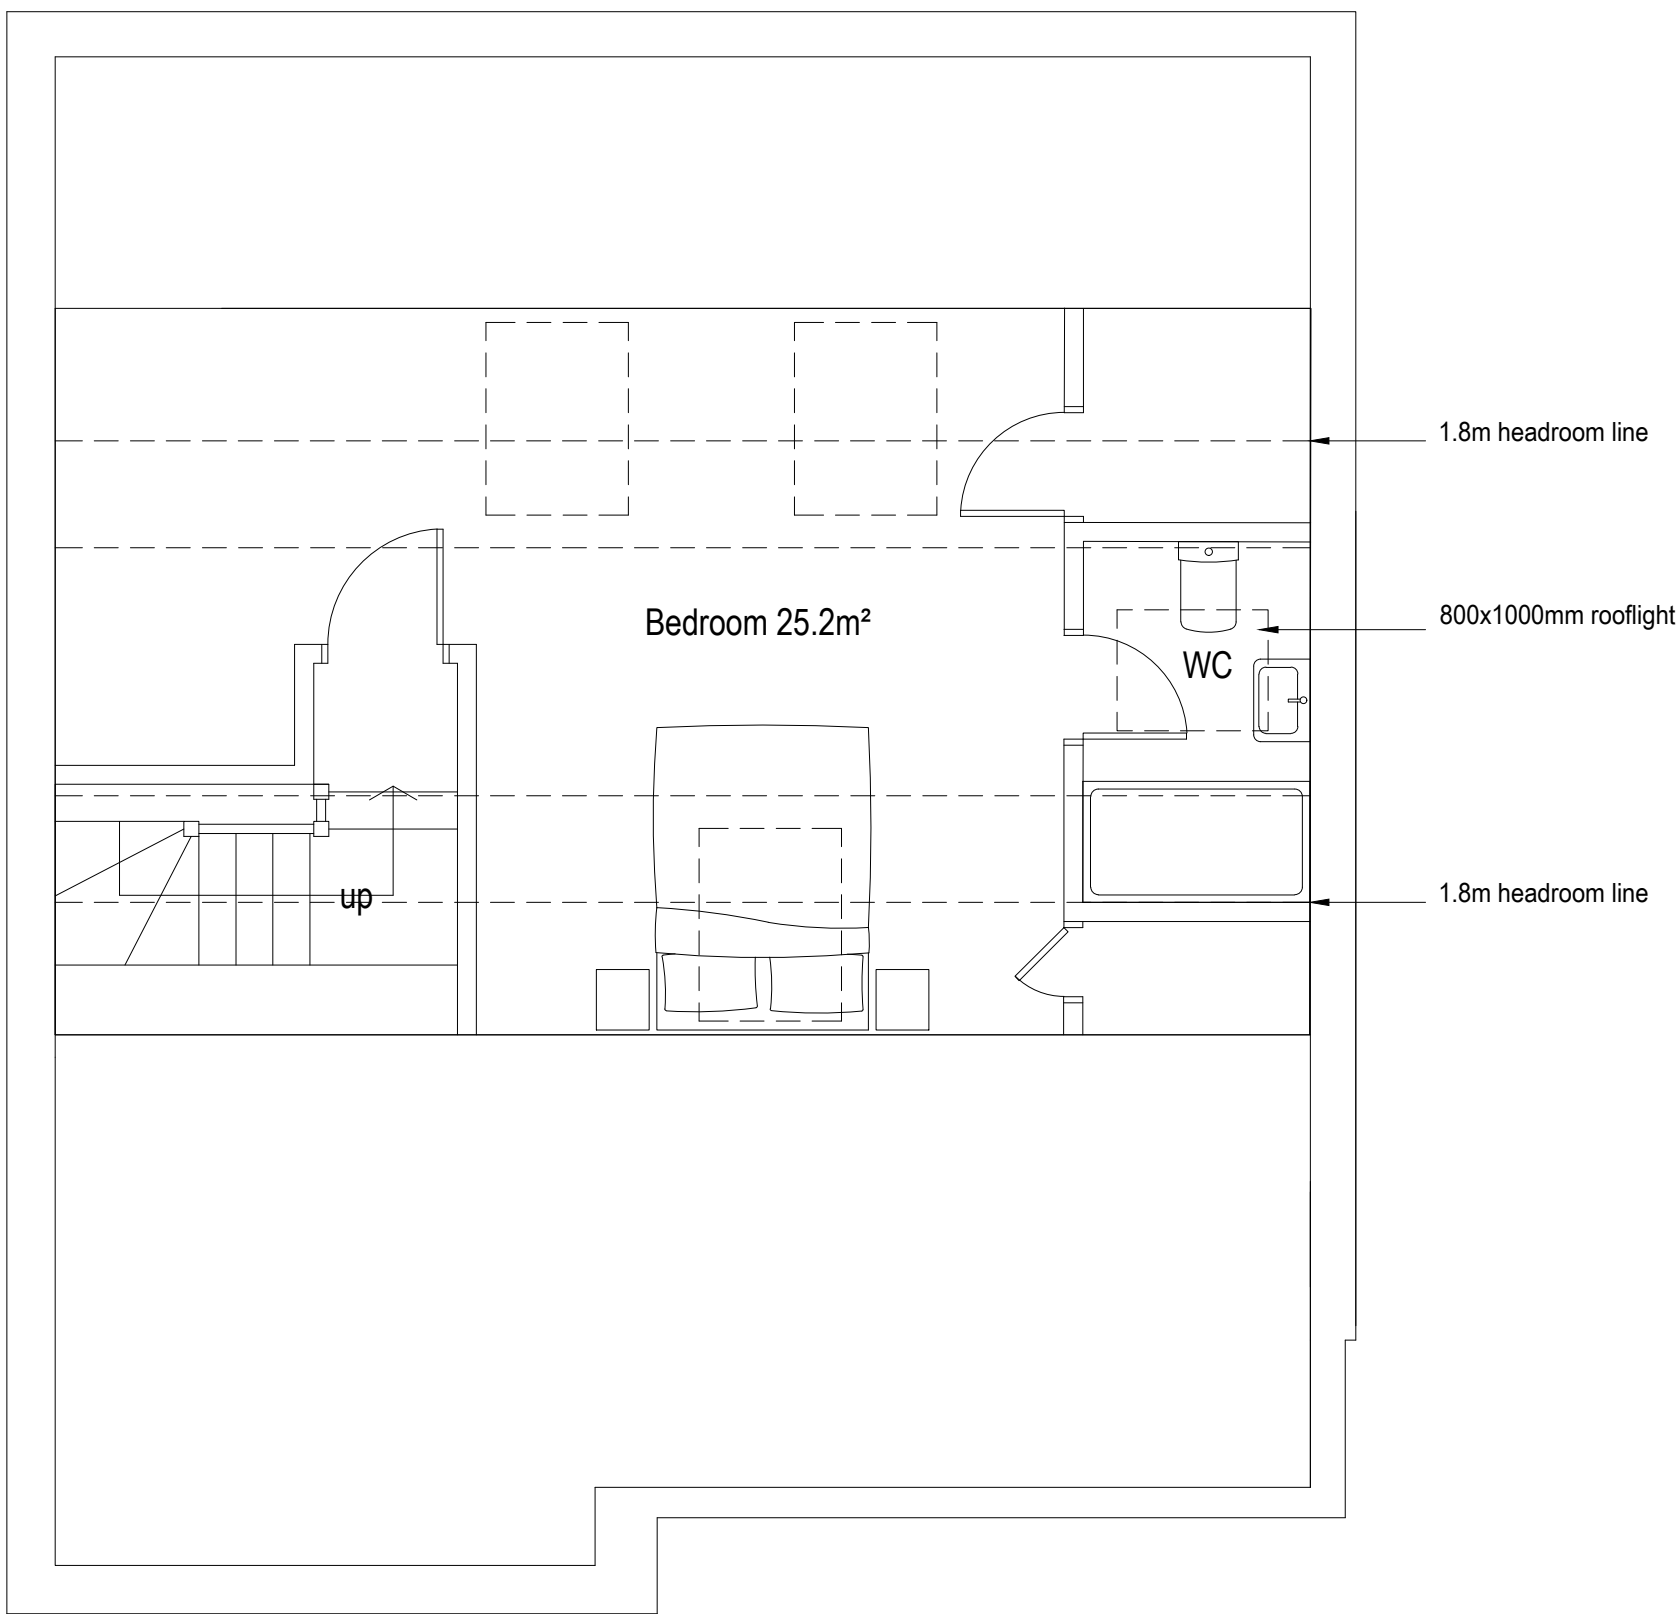


Proposed Second Floor 1:50



Proposed street scene (south) 1:100

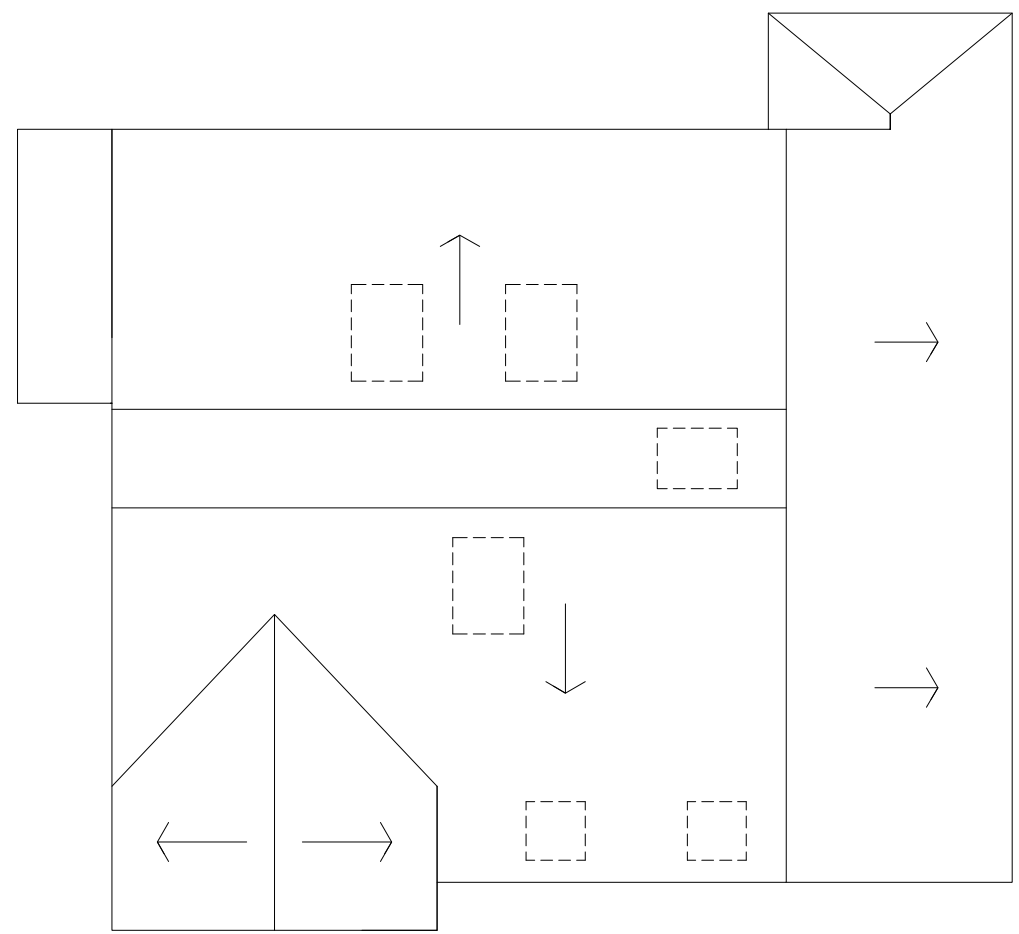


Proposed Roof plan 1:100

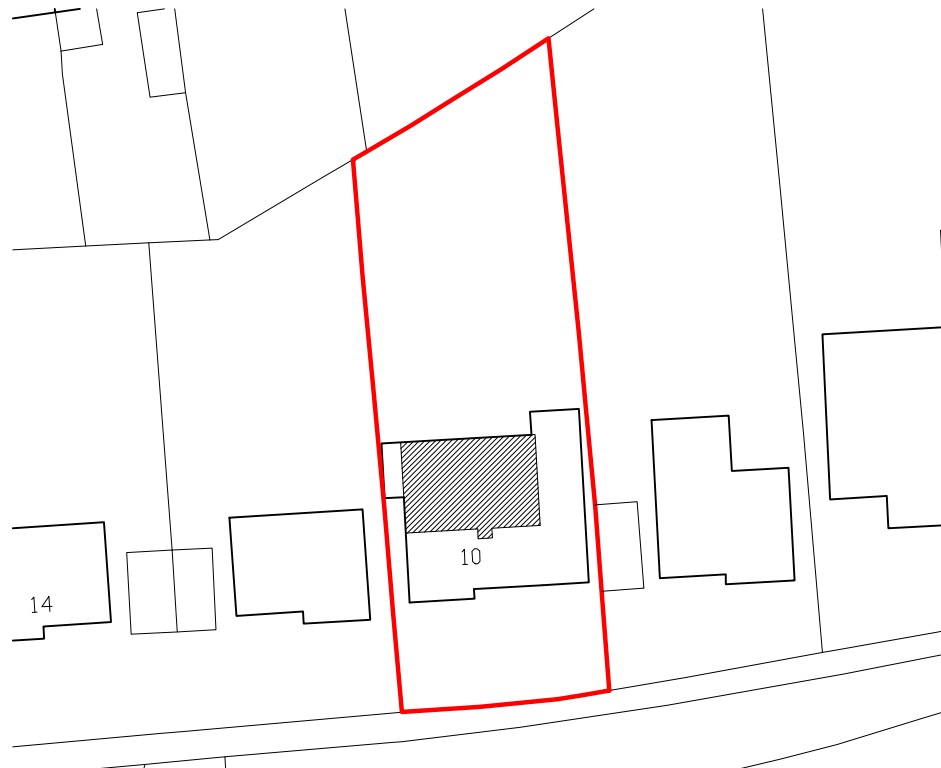

Block plan 1:500




1:500 0 10 20 30 40 50m

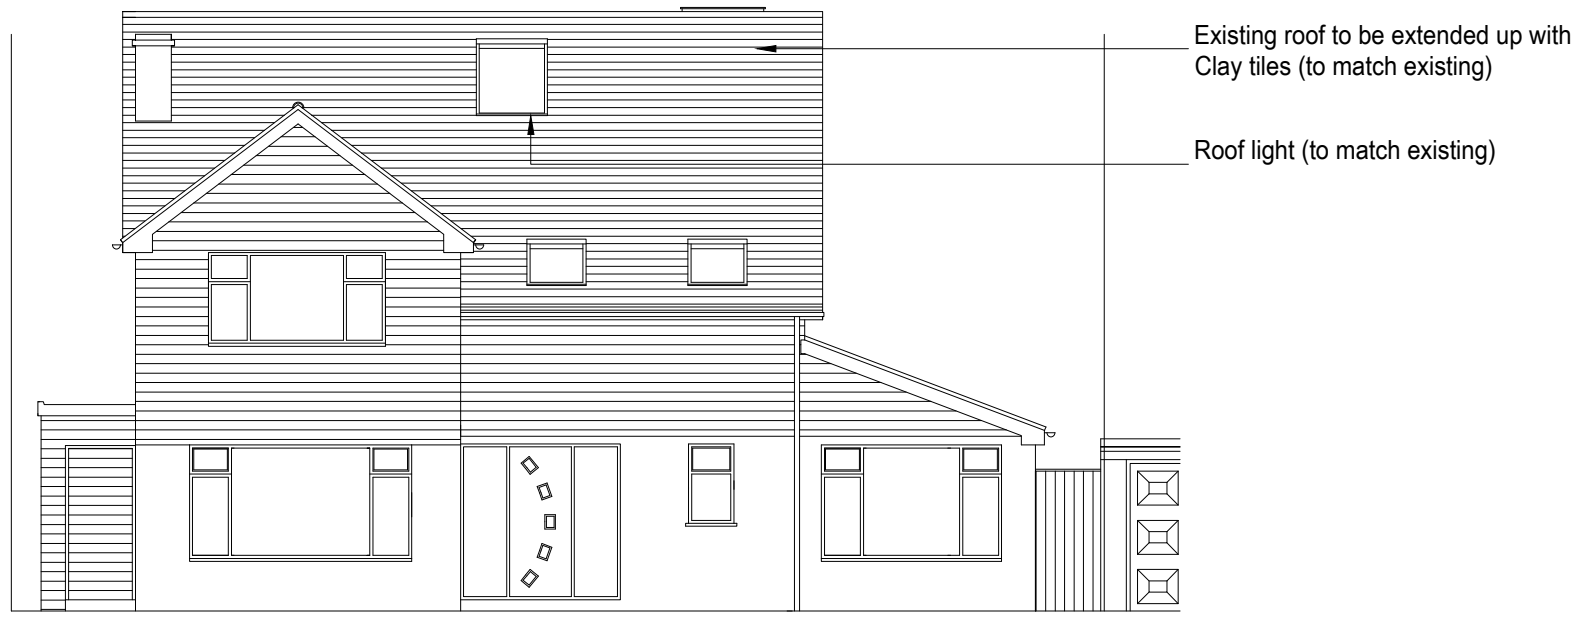


Proposed (South) Elevation 1:100




Proposed Rear (North) Elevation 1:100

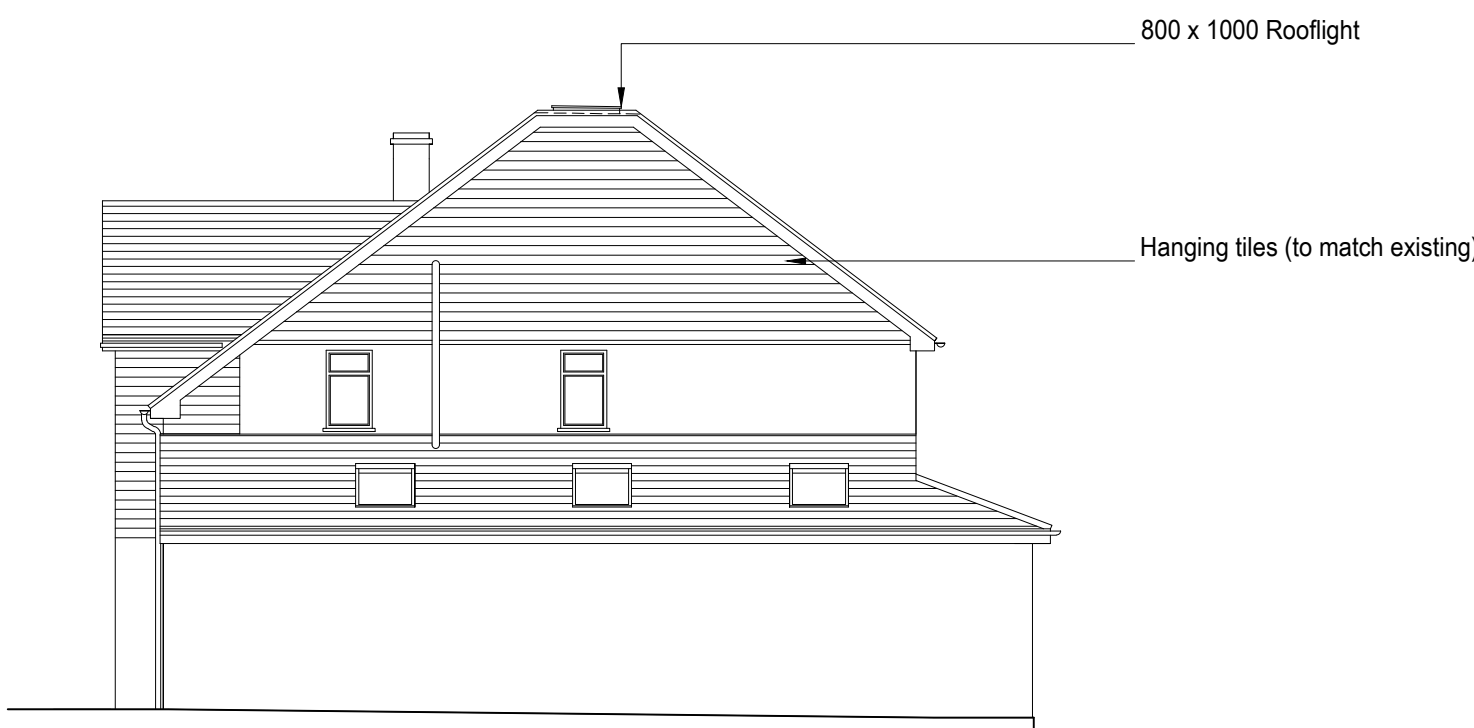

Proposed Side (East) Elevation 1:100

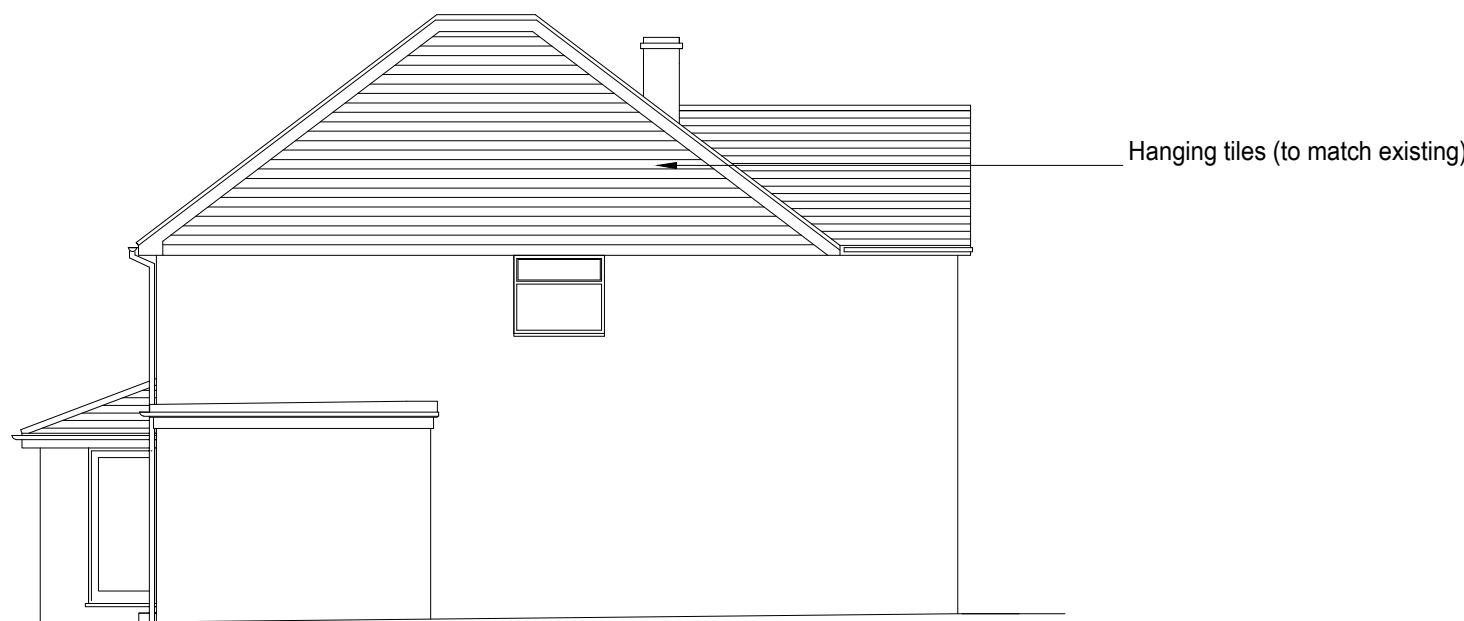

Proposed Side (West) Elevation 1:100

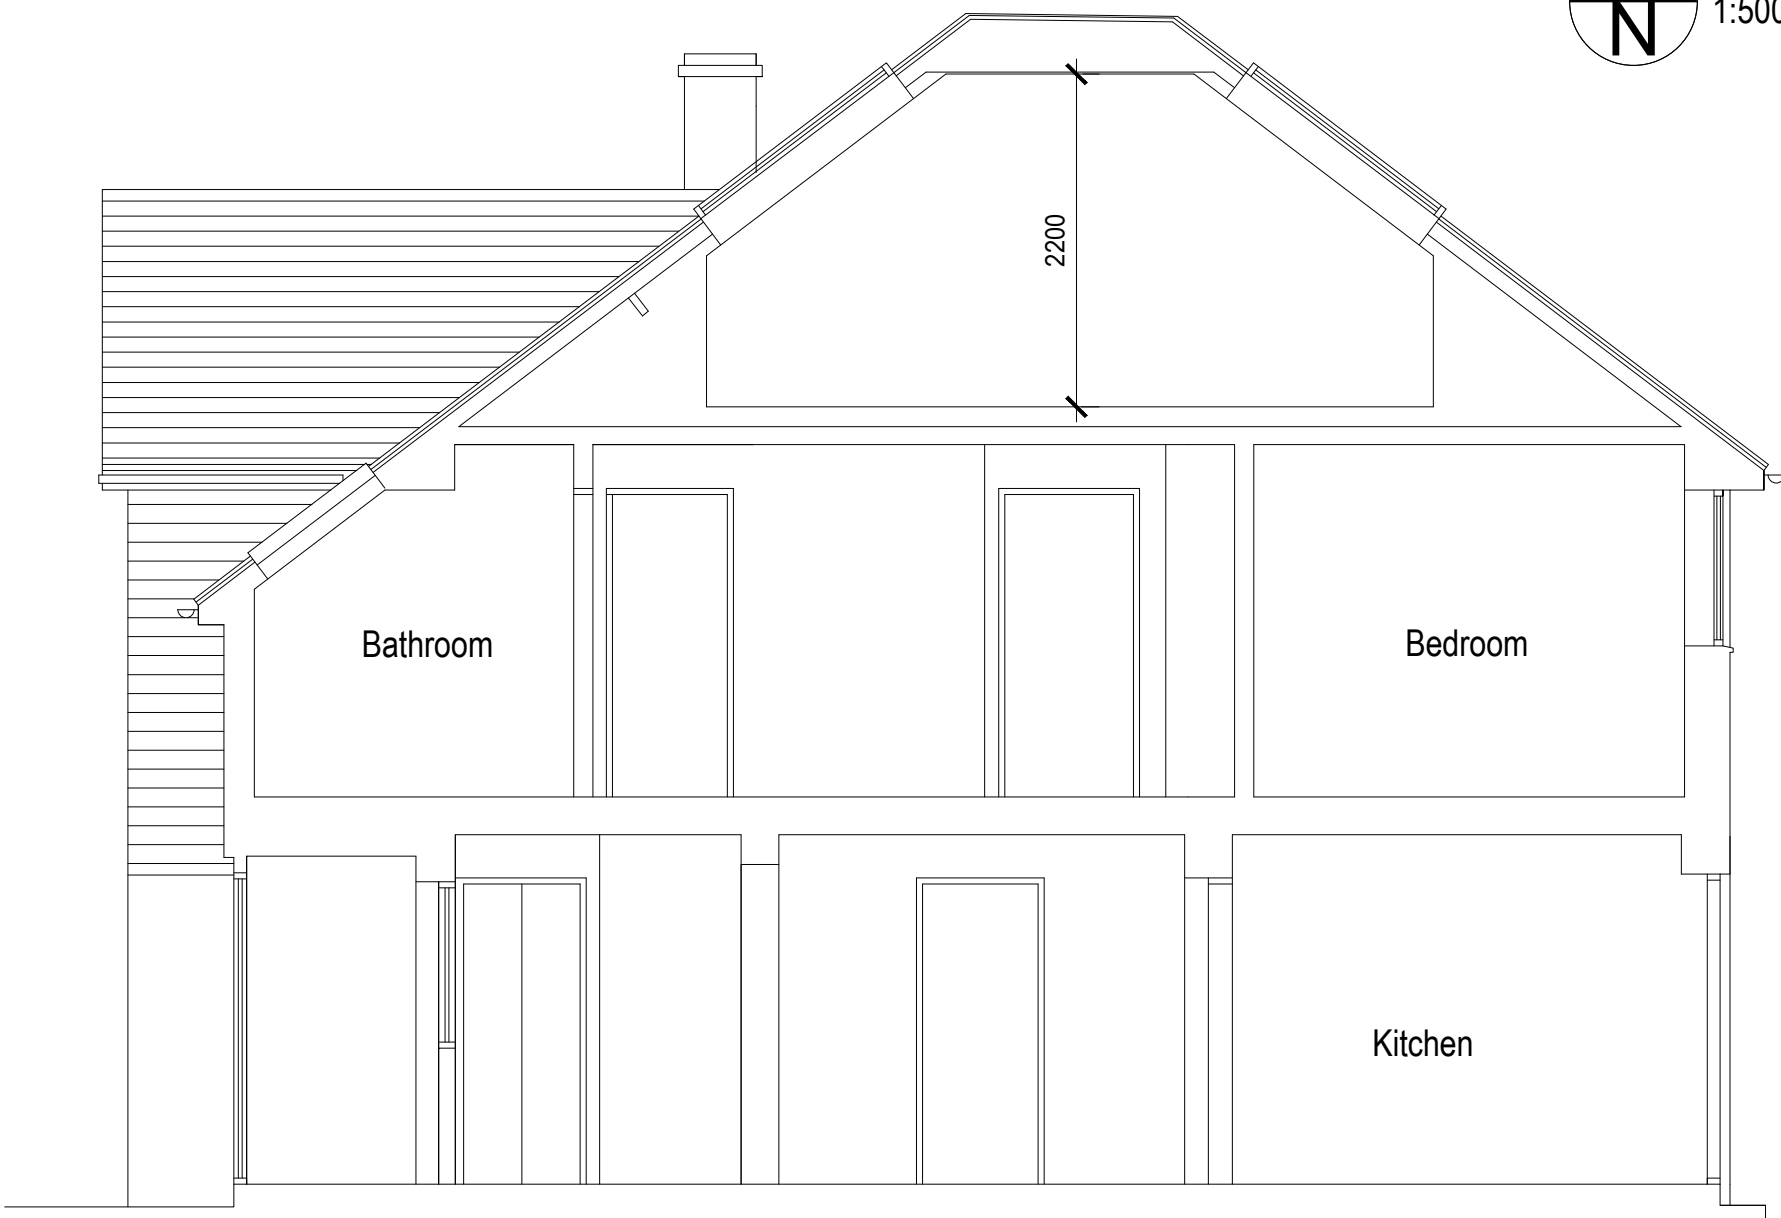

Proposed Section A-A 1:50

1:100 0 1 2 3 4 5 6 7 8 9 10m
1:50 0 1 2 3 4 5 6 7 8 9 10m

amendments
REV A 24/02/26 amendments to drawings
REV B 16/03/26 amendments to roof plan + Street scene added

bpm Architectural Services Ltd.

client	Mr and Mrs Fitzgerald		
project	10 Churchill Way Burgess Hill East Sussex RH15 OES		
project ref:	3185	Drawing No:	02B
drawing title	Proposed plans , elevations and sections		
drawn by	J Boys		
date	Feb 26	scale	1:50/100@ A1
www.bpmnet.co.uk info@bpmnet.co.uk			

Do not scale off drawing, check. All goods materials workmanship to all dimensions on site before all conform with current building regs BSS and COPs work is commenced