


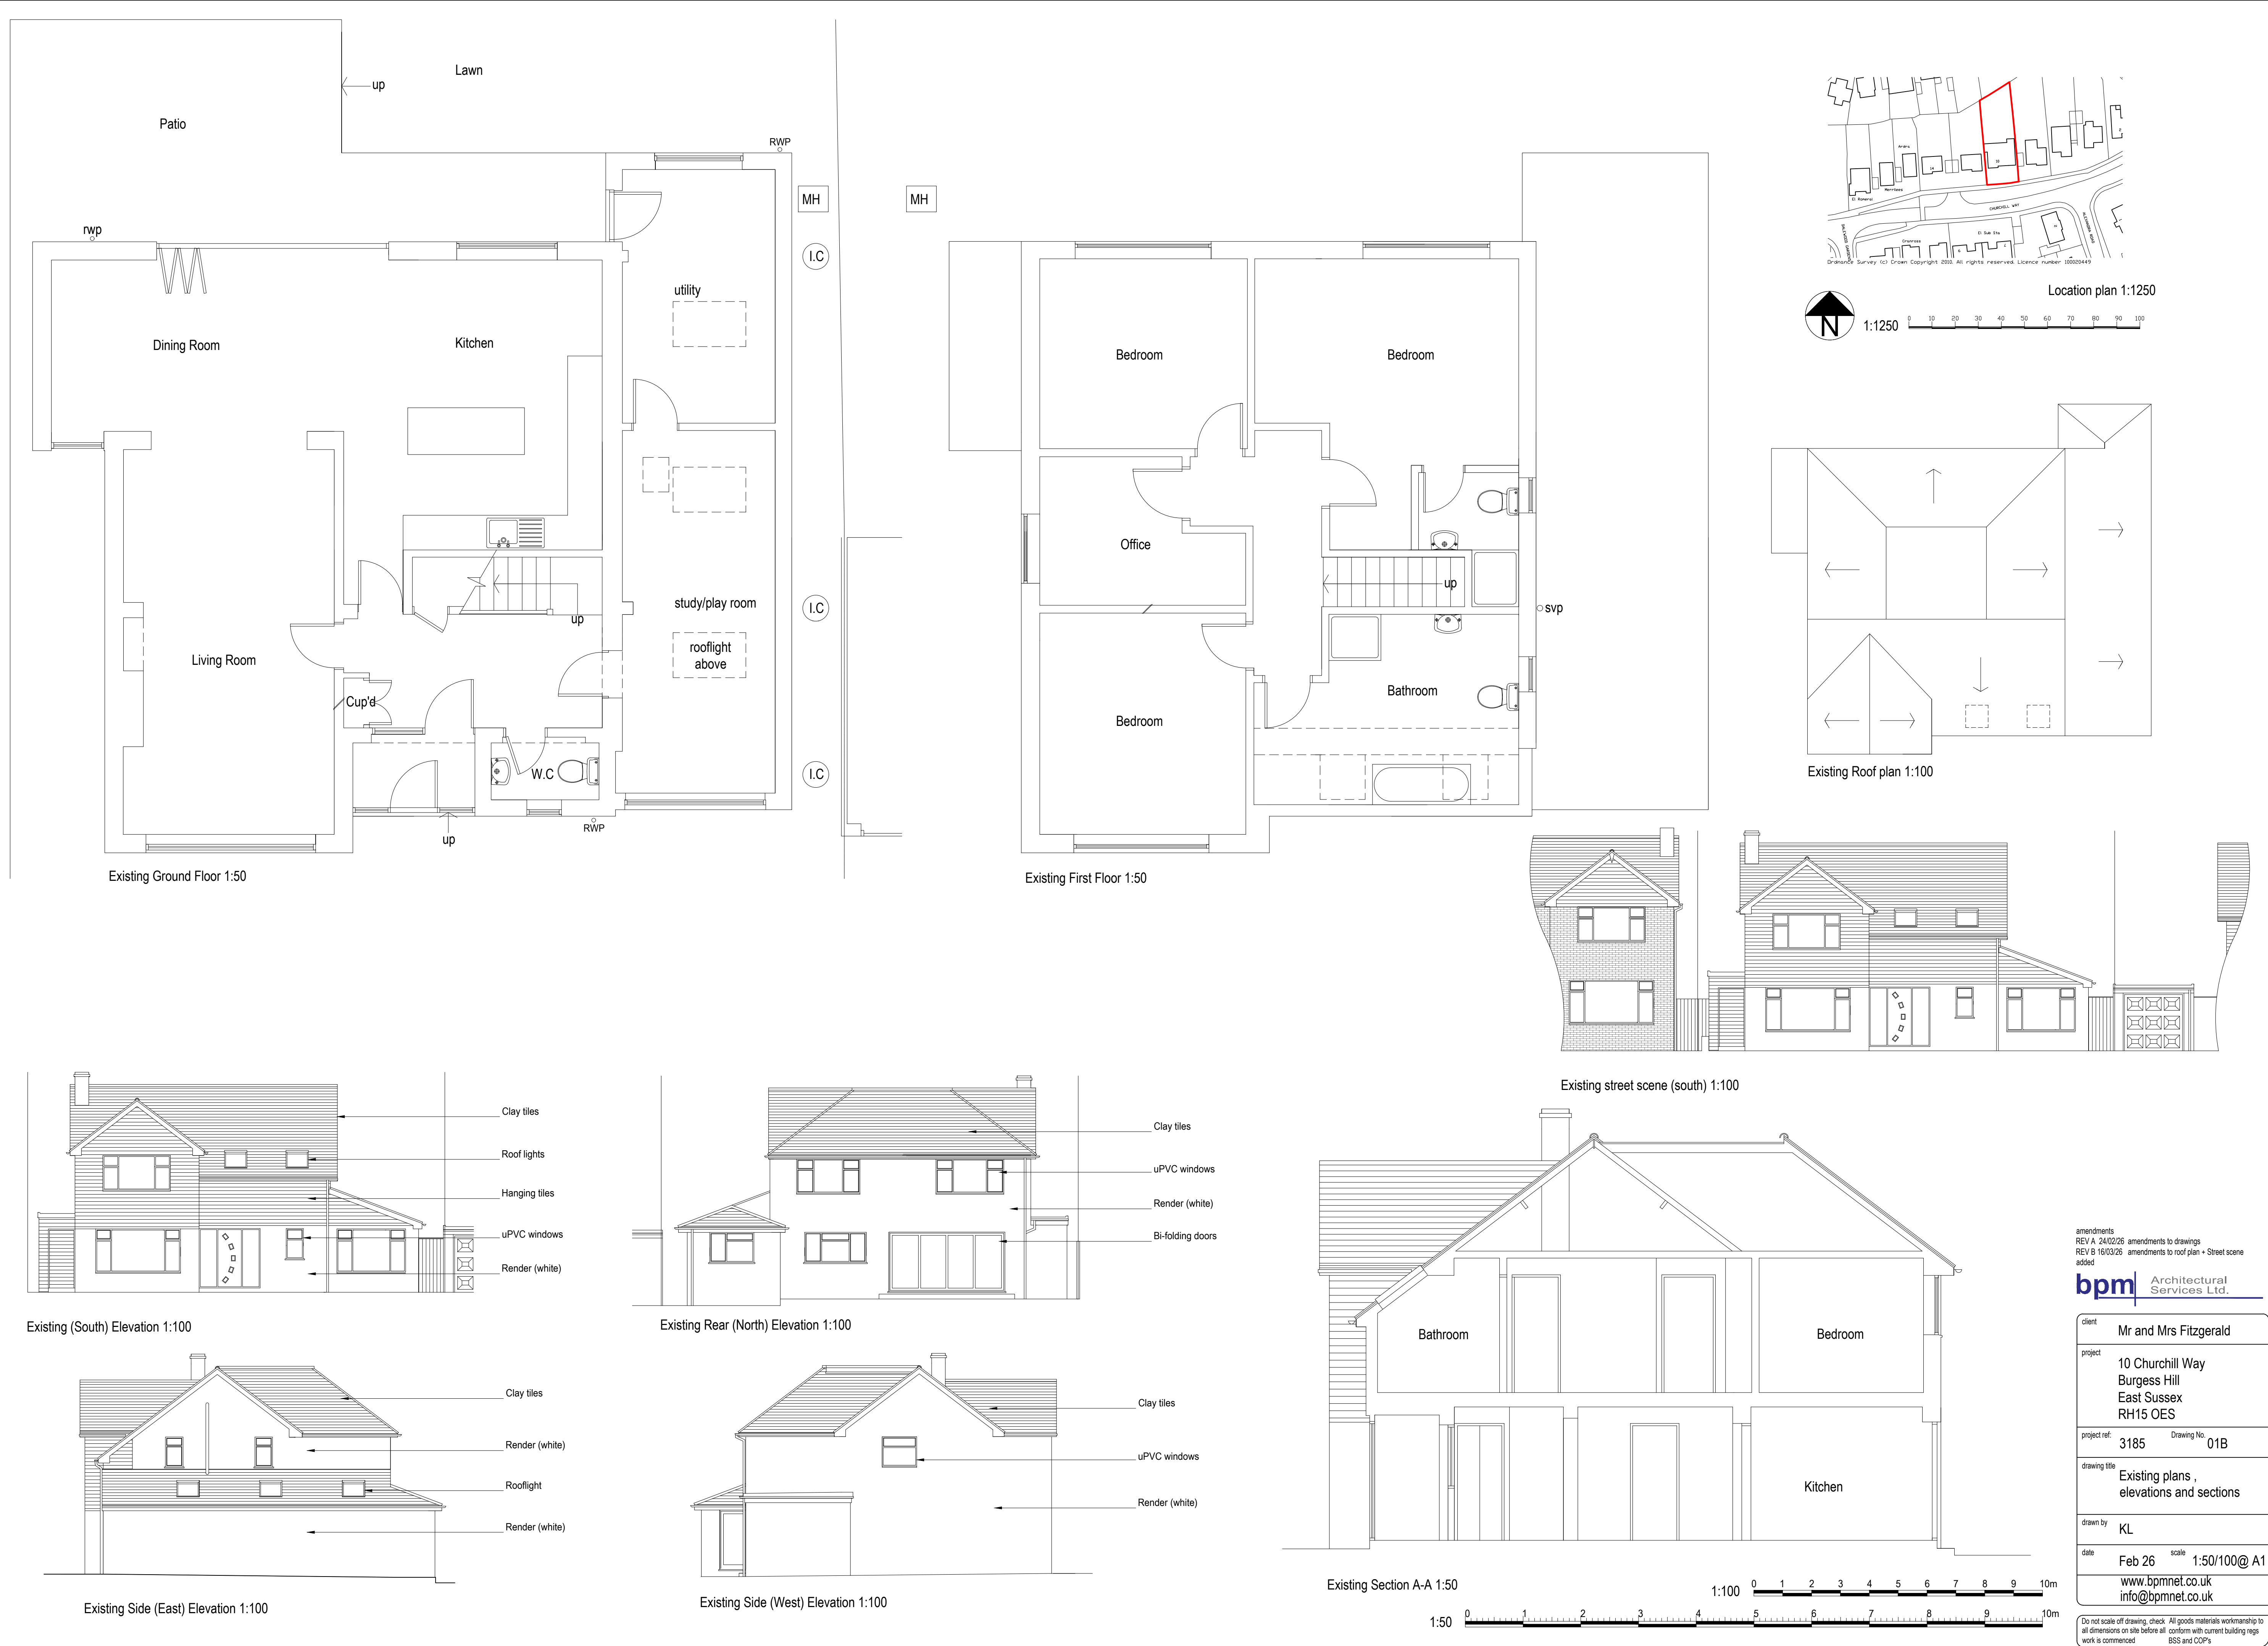

amendments
REV A 24/02/26 amendments to drawings
REV B 16/03/26 amendments to roof plan + Street scene added

bpm Architectural Services Ltd.

client	Mr and Mrs Fitzgerald		
project	10 Churchill Way Burgess Hill East Sussex RH15 OES		
project ref.	3185	Drawing No.	01B
drawing title	Existing plans , elevations and sections		
drawn by	KL		
date	Feb 26	scale	1:50/100@ A1
www.bpmnet.co.uk info@bpmnet.co.uk			

Do not scale off drawing, check All goods materials workmanship to all dimensions on site before all conform with current building regs BSS and COPs work is commenced