



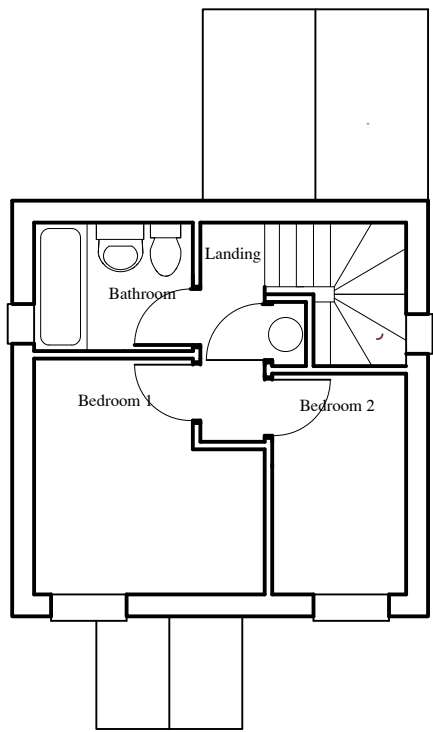


FIRST FLOOR LAYOUT

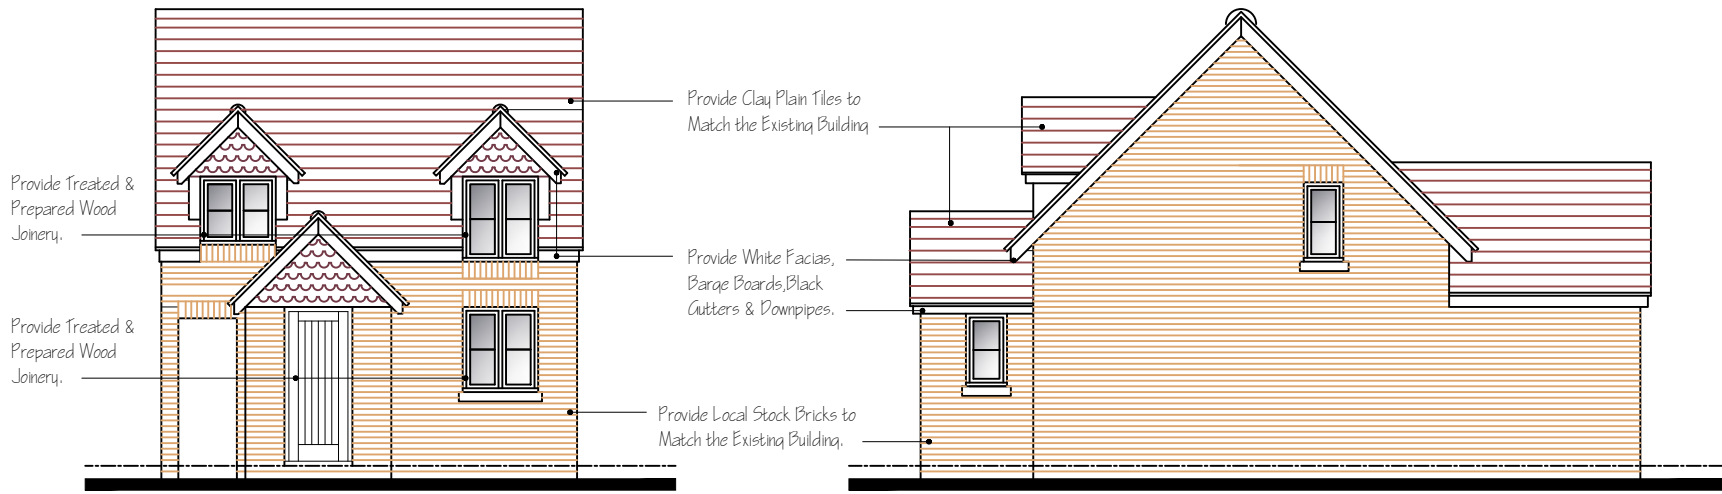


SOUTH/FRONT ELEVATION

EAST/SIDE ELEVATION

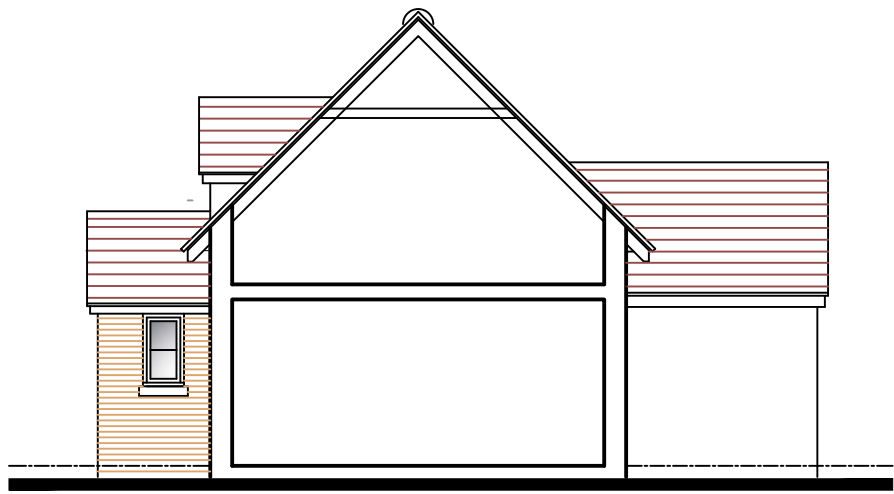

TYPICAL SECTION THREE

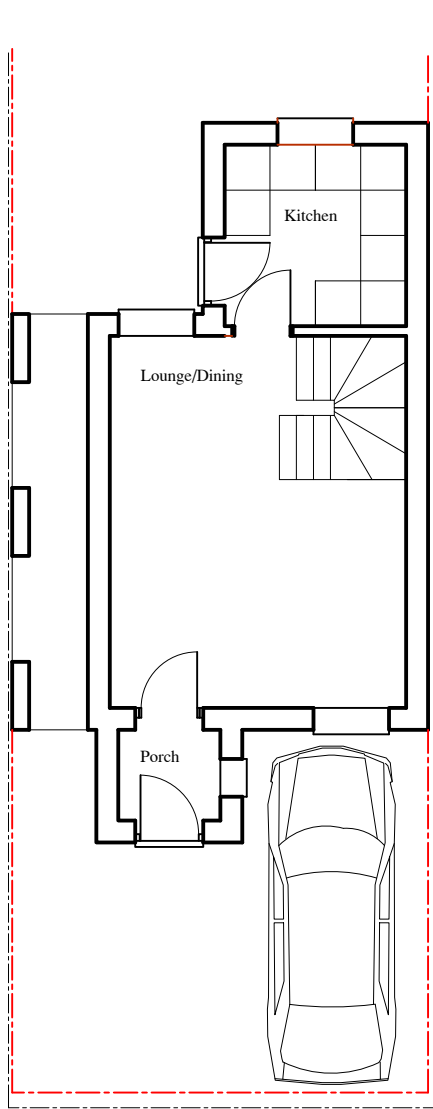


GROUND FLOOR LAYOUT



NORTH/REAR ELEVATION



WEST/SIDE ELEVATION

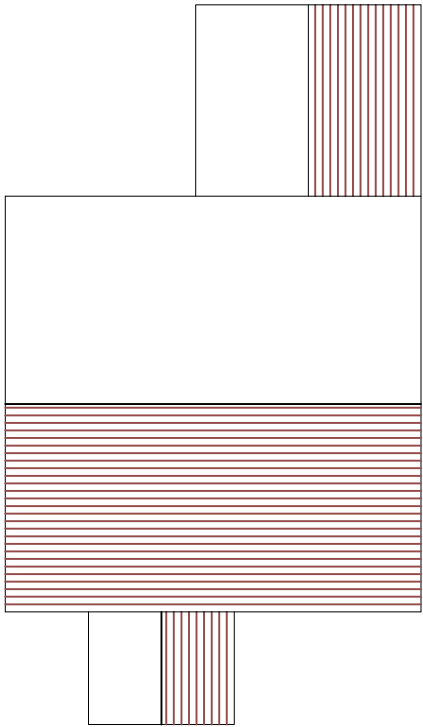

PROPOSED ROOFSCAPE

Project
PROPOSED RESIDENTIAL ACCOMMODATION
122 HIGH STREET
HURSTPIERPOINT
WEST SUSSEX
BN6 9PX

Drawing
PROPOSED ELEVATIONS & FLOOR LAYOUTS



Architects & Planning Consultants
Clock Tower House, Lewes Road
Lindfield, West Sussex. RH16 2LH
Telephone 01444 - 484711

Client
MR A CHOUDHURY

Drawing no.	date	scale	drawn
1725.P01	08/25	1:100@A2	GRM
	revisions	A	