



SEC A

SEC A

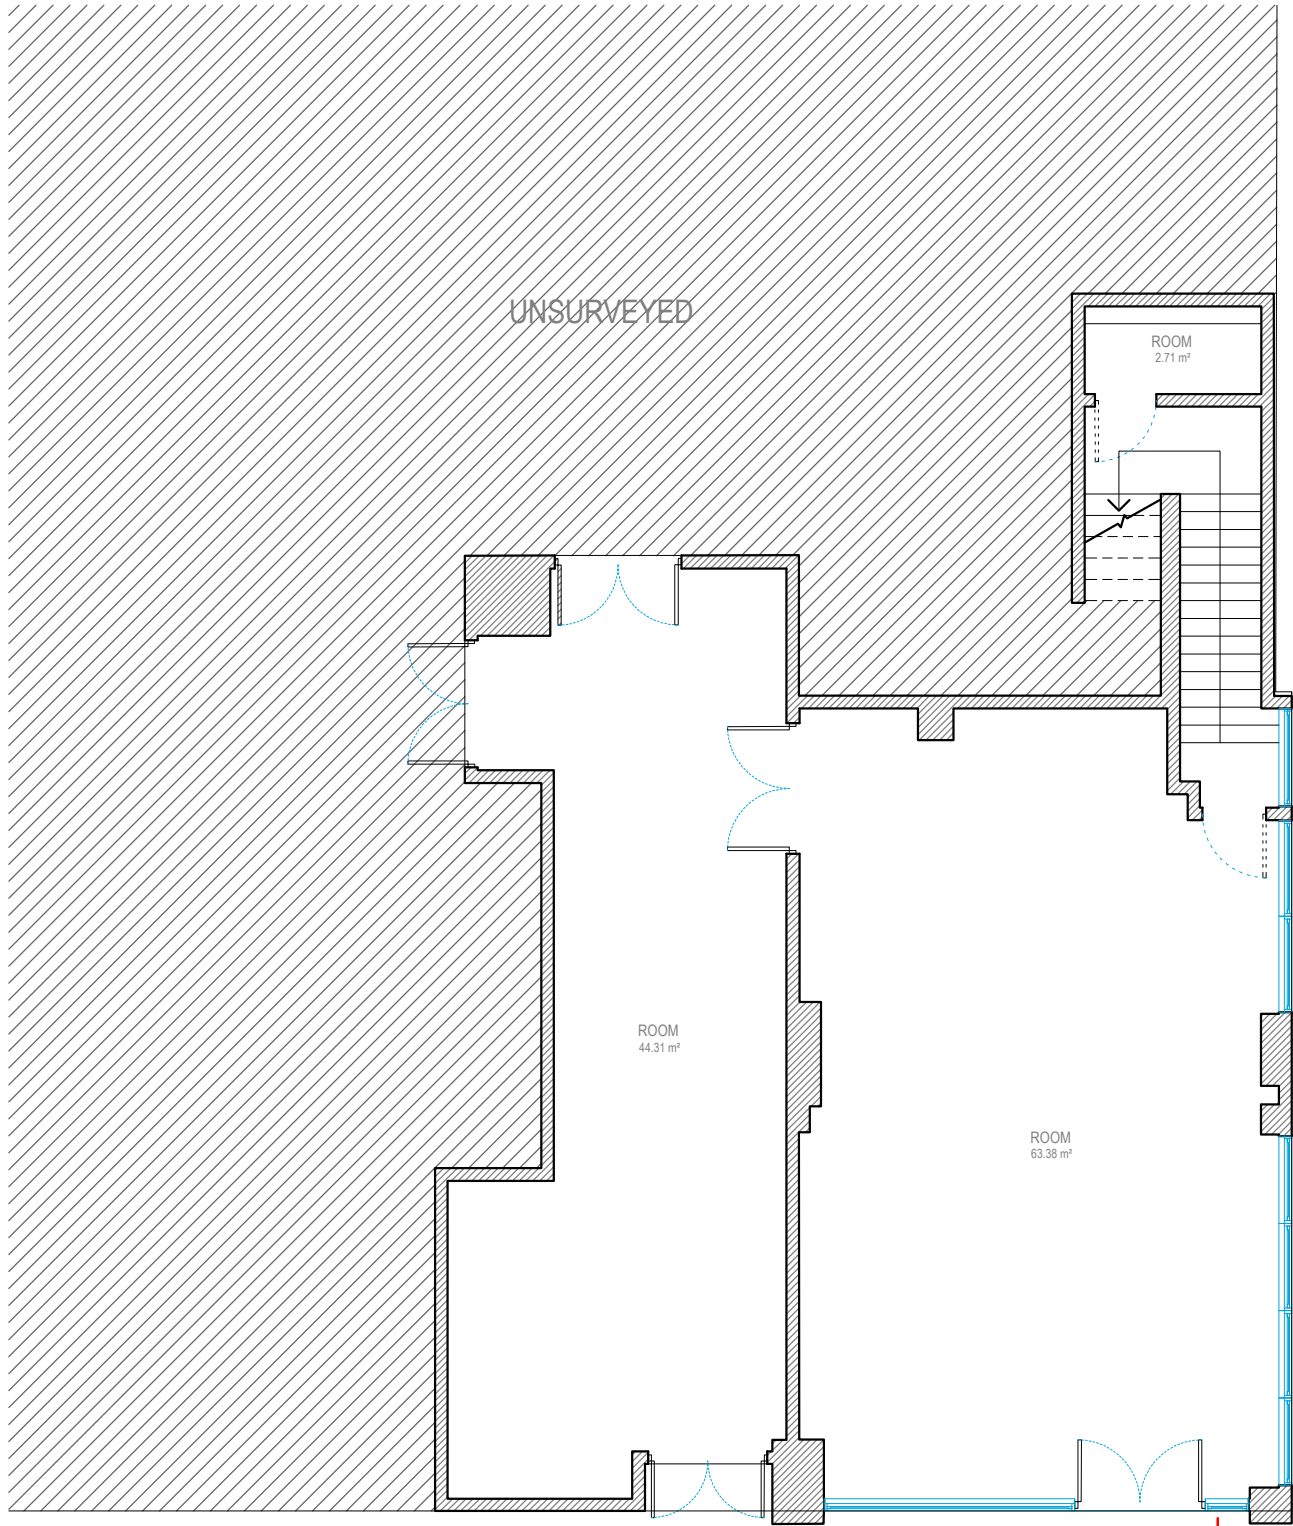

GROUND FLOOR

SEC A

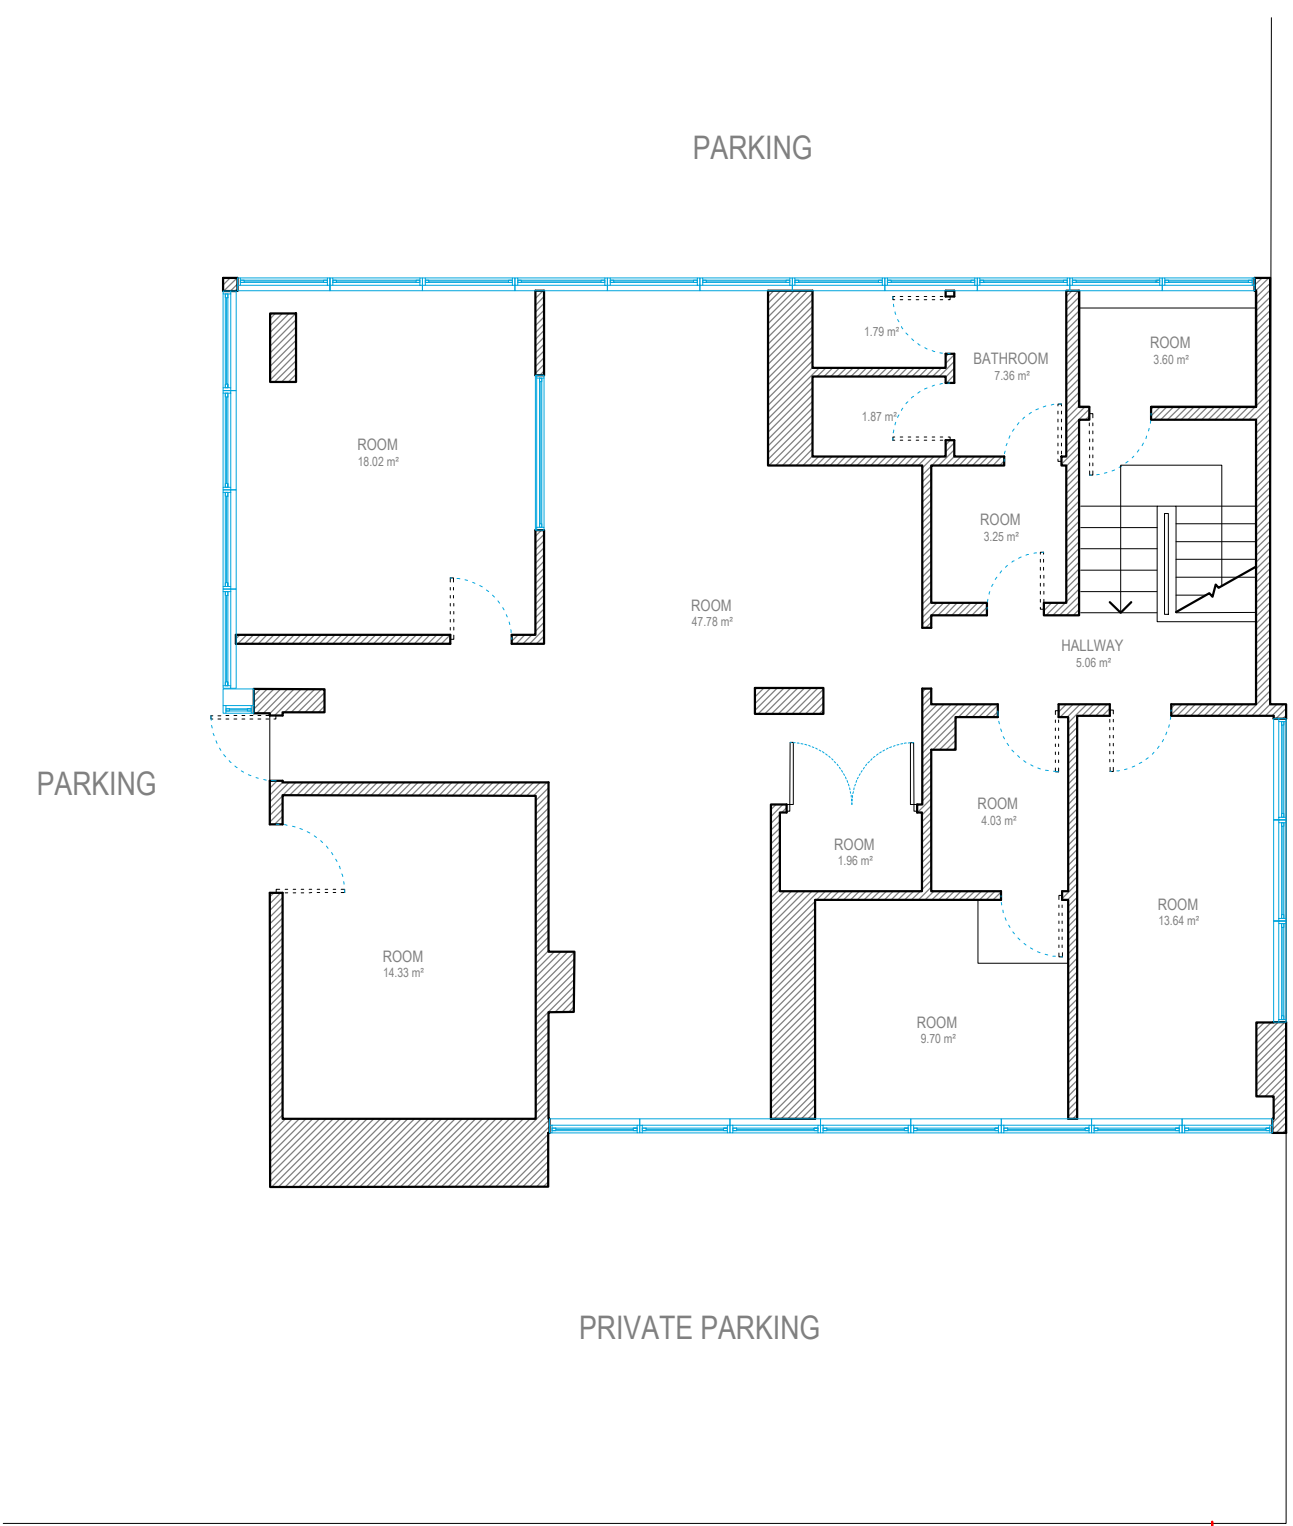


FIRST FLOOR

SEC A



Address - Unit 4, Grosvenor Way, London E5 9ND
Phone - 020 3781 8008
E-mail - office@redwoodsprojects.co.uk
Web - www.redwoodsprojects.co.uk
Any errors on Dimensions to be reported to the Architect prior to commencement of Works.
Dimensions and areas are based on survey information.
This drawing is copyright © Redwoods Projects.
All dimensions to be checked on site Prior work.

REFERENCE: 2 SUSSEX RD, HAYWARDS HEATH RH16 4QP, UK	
TITLE: EXISTING DRAWINGS FLOOR PLANS	
PROJECT No 2260	DATE: 20-02-2025
SHEET No E 01	

 

0 1 2 5m scale 1:100 @A3

NOTES:	
DRAWN BY RN	EDITED BY