


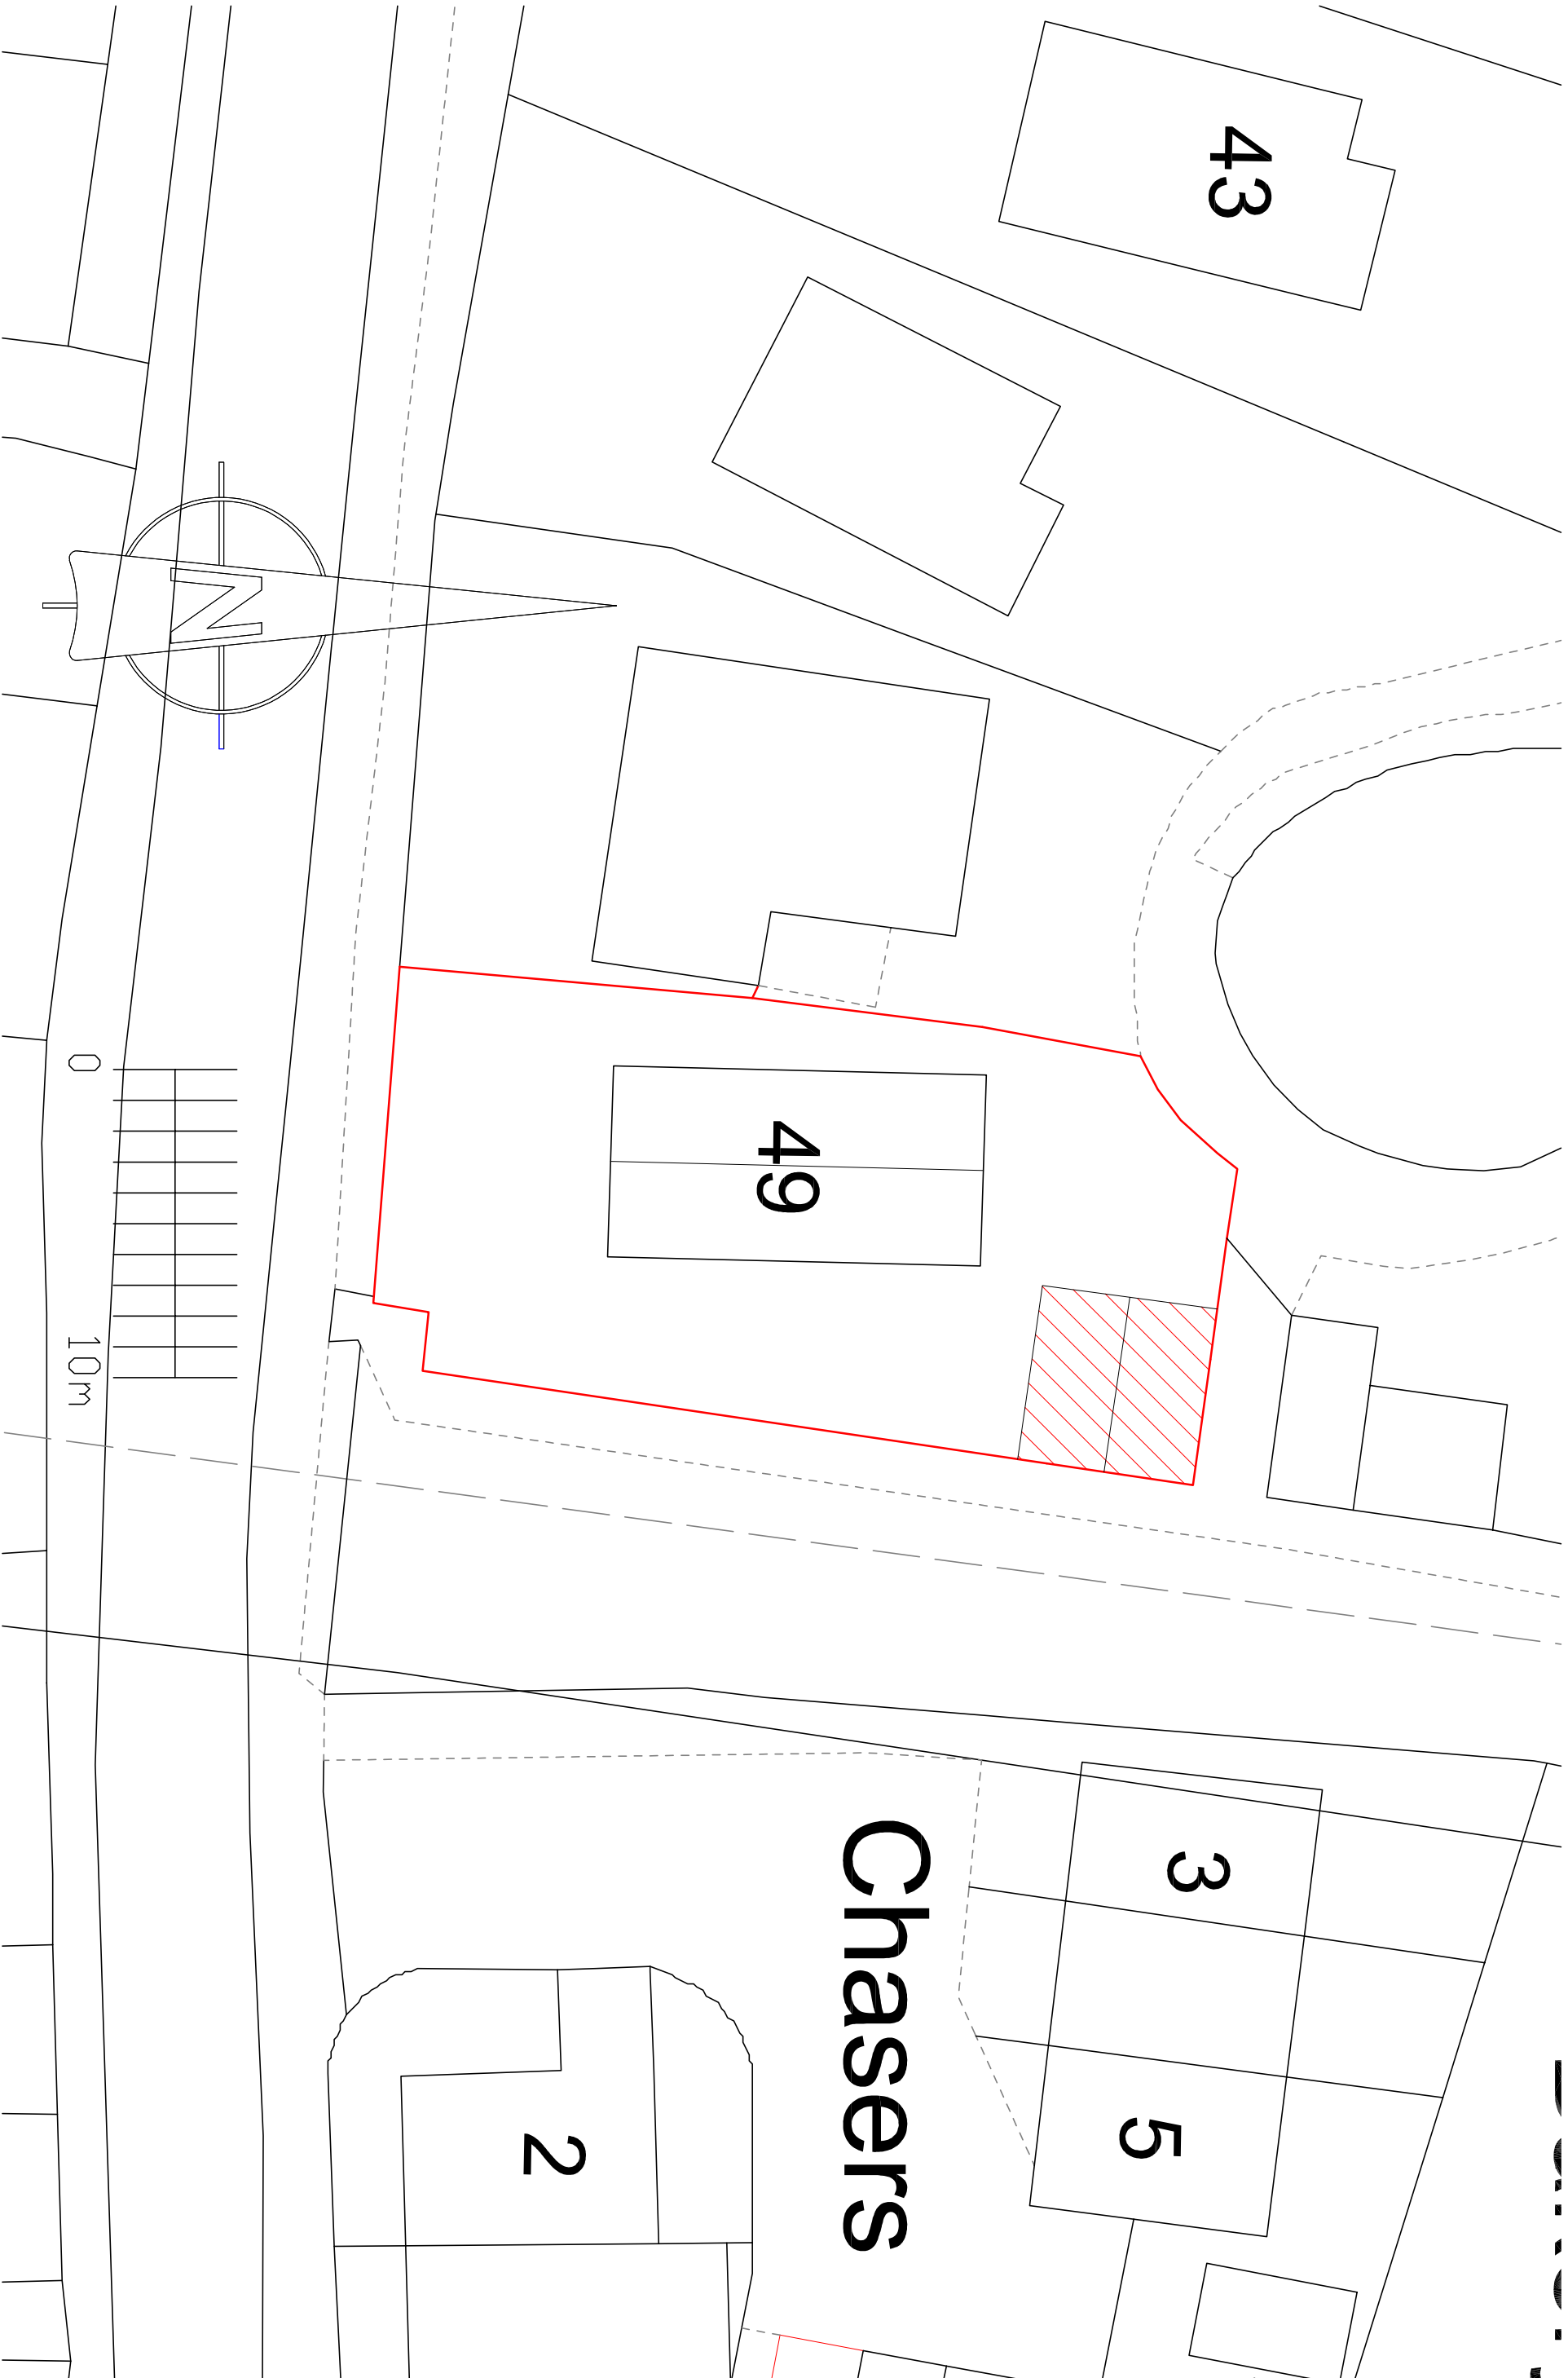

MIKE SILVERWOOD ARCHITECT LTD  
MICHAEL SILVERWOOD R.I.B.A.  
REGISTERED ARCHITECT  
100 Maresfield Crossington, KT9 2AN  
07885 39387  
m.silverwoodarchitect@yahoo.com  
www.michaelsilverwoodrba.co.uk

|             |                                                                             |          |            |
|-------------|-----------------------------------------------------------------------------|----------|------------|
| Drawing :   | Site Plan                                                                   | Scale :  | 1:200 @ A3 |
| Drawing no: | P002                                                                        | Date :   | Oct 2025   |
| Project :   | 3 Bedrooms to existing Garage Conversion at 49 Maresfield Rd, East Chiswick |          |            |
|             |                                                                             | Rev. / C | -          |