


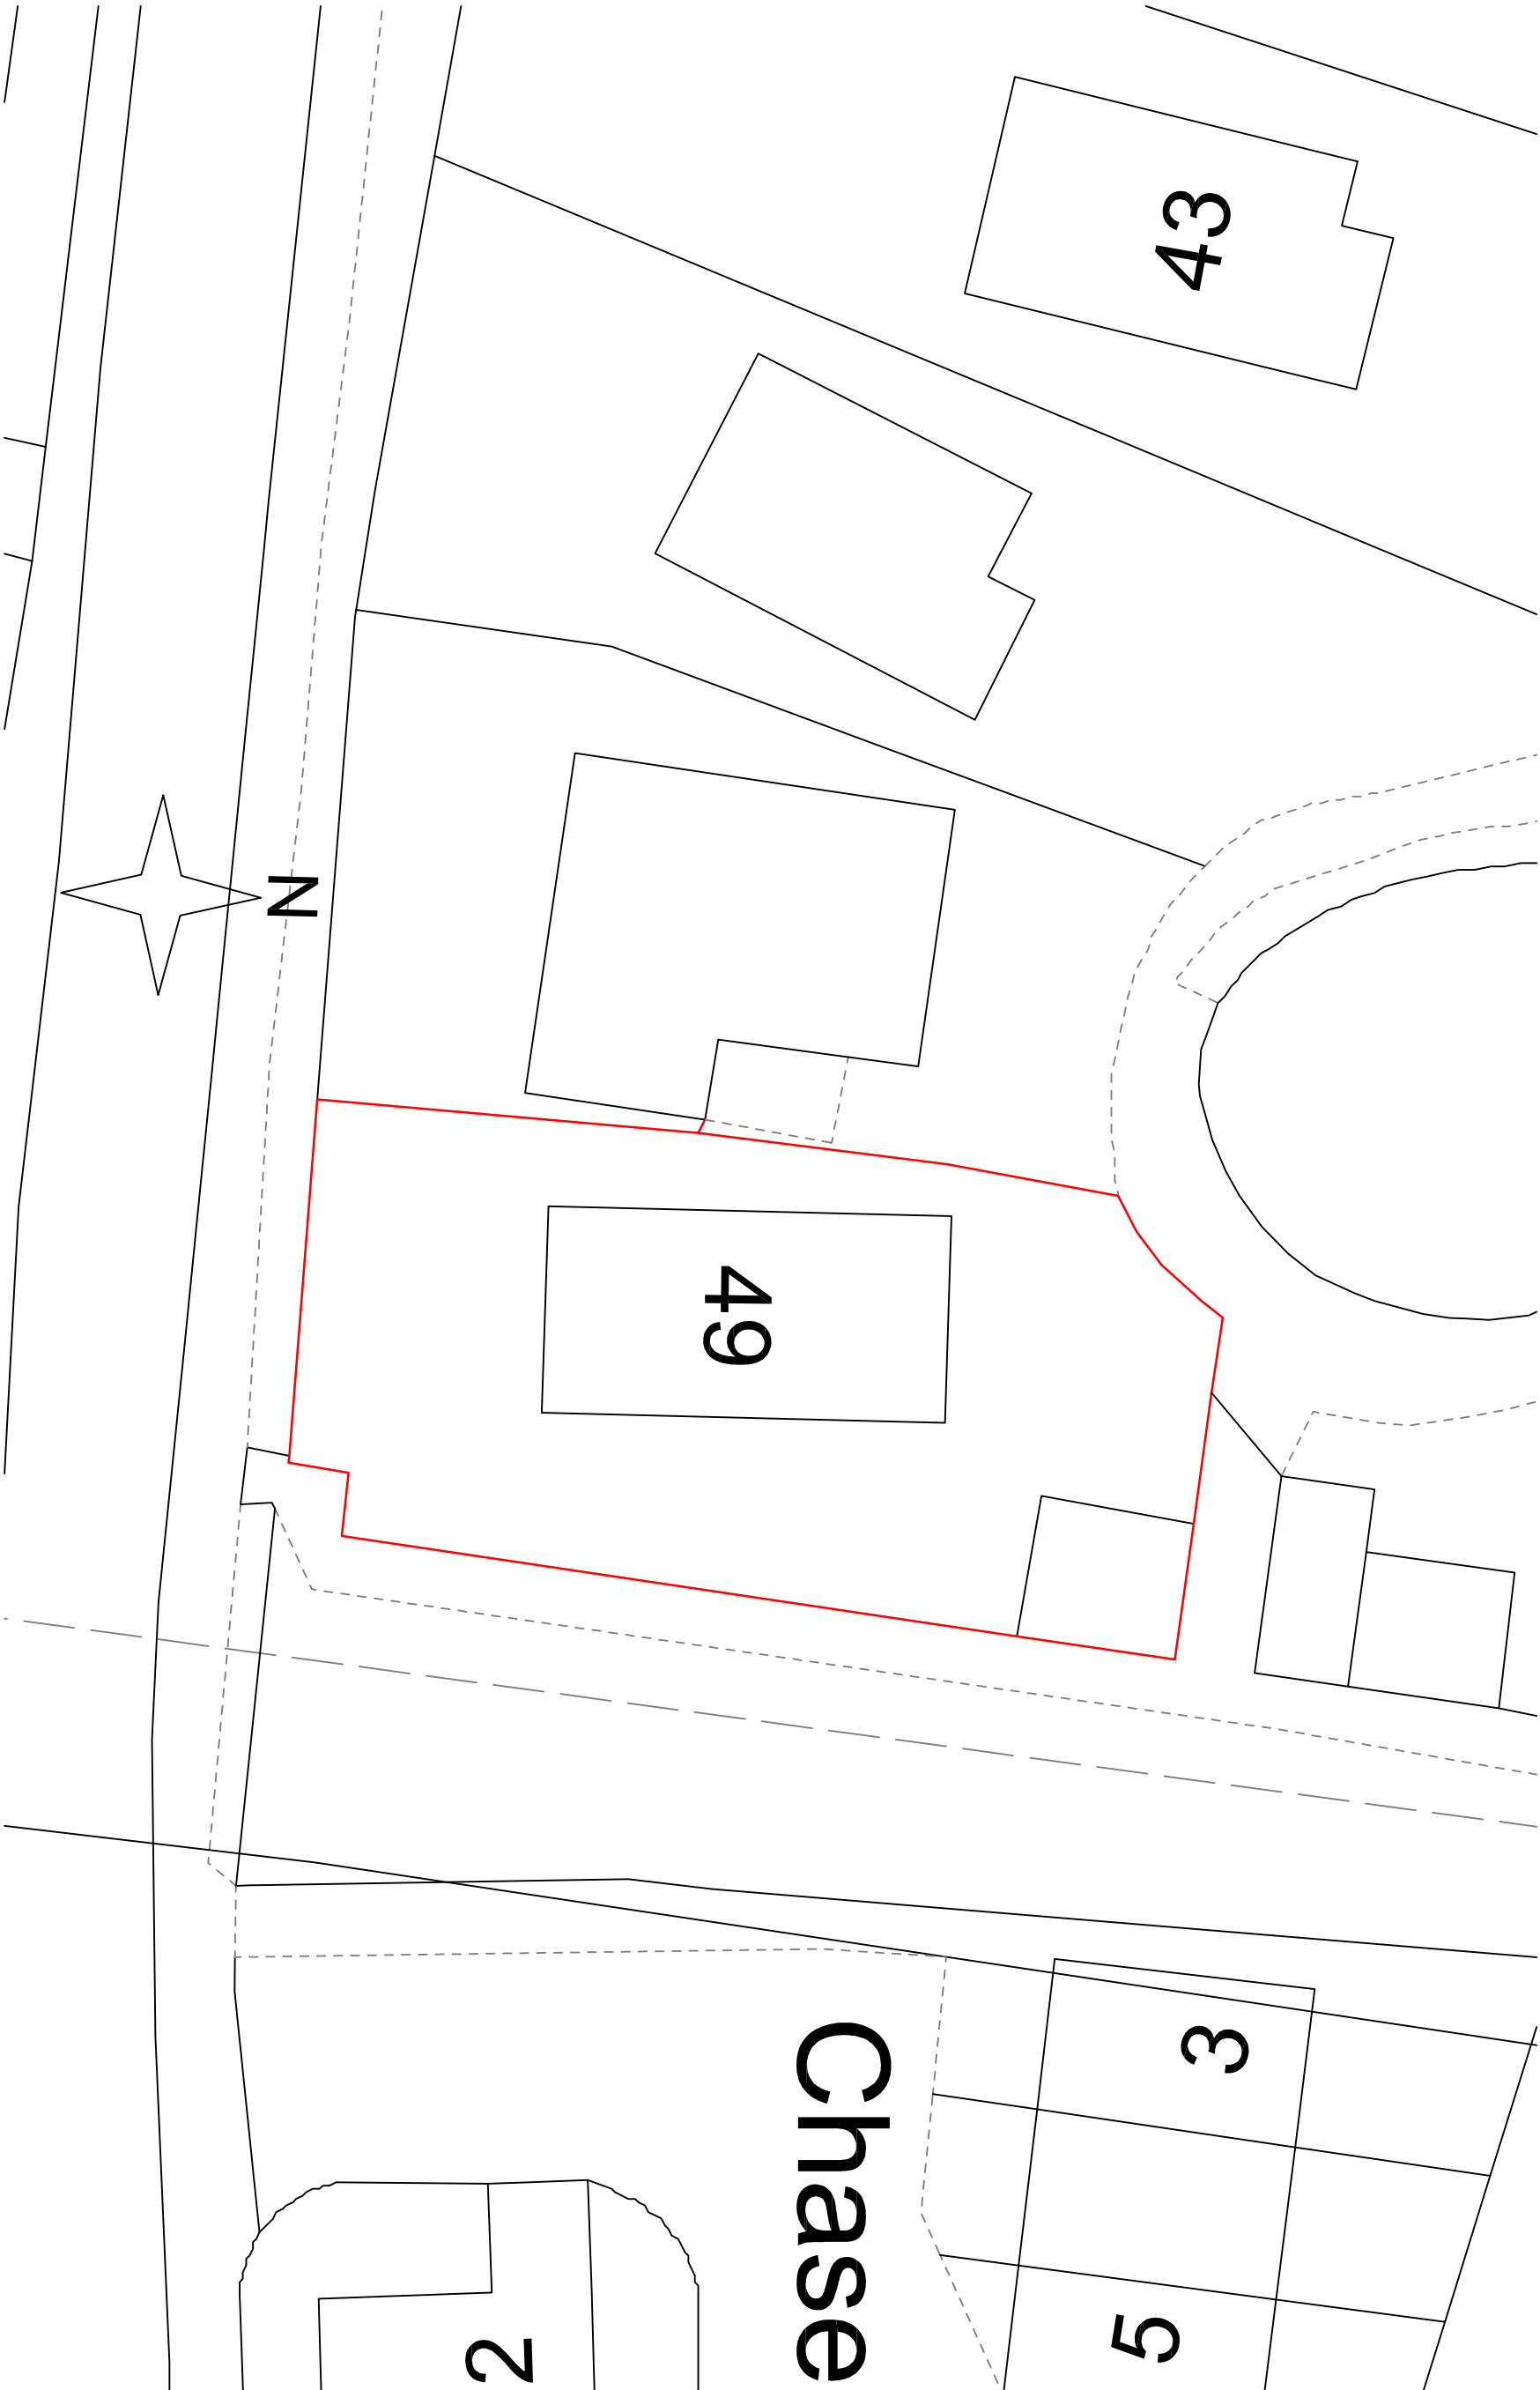

MICHAEL SILVERWOOD R.A.B.A. CHARTERED ARCHITECT 24/25 Farm Cottages, Sandy Lane, Nutfield RH11 4EL 078855 39367 mikesilverwoodarchitect@yahoo.com www.michaelsilverwoodrba.co.uk			Drawing : Site Plan		Scale : 1:200 @ A3	
Drawing no: P002			Date : Sep 2019		-	
Project : 49 Marple Road, East Grinstead, RH19 4PD			Rev. /			