
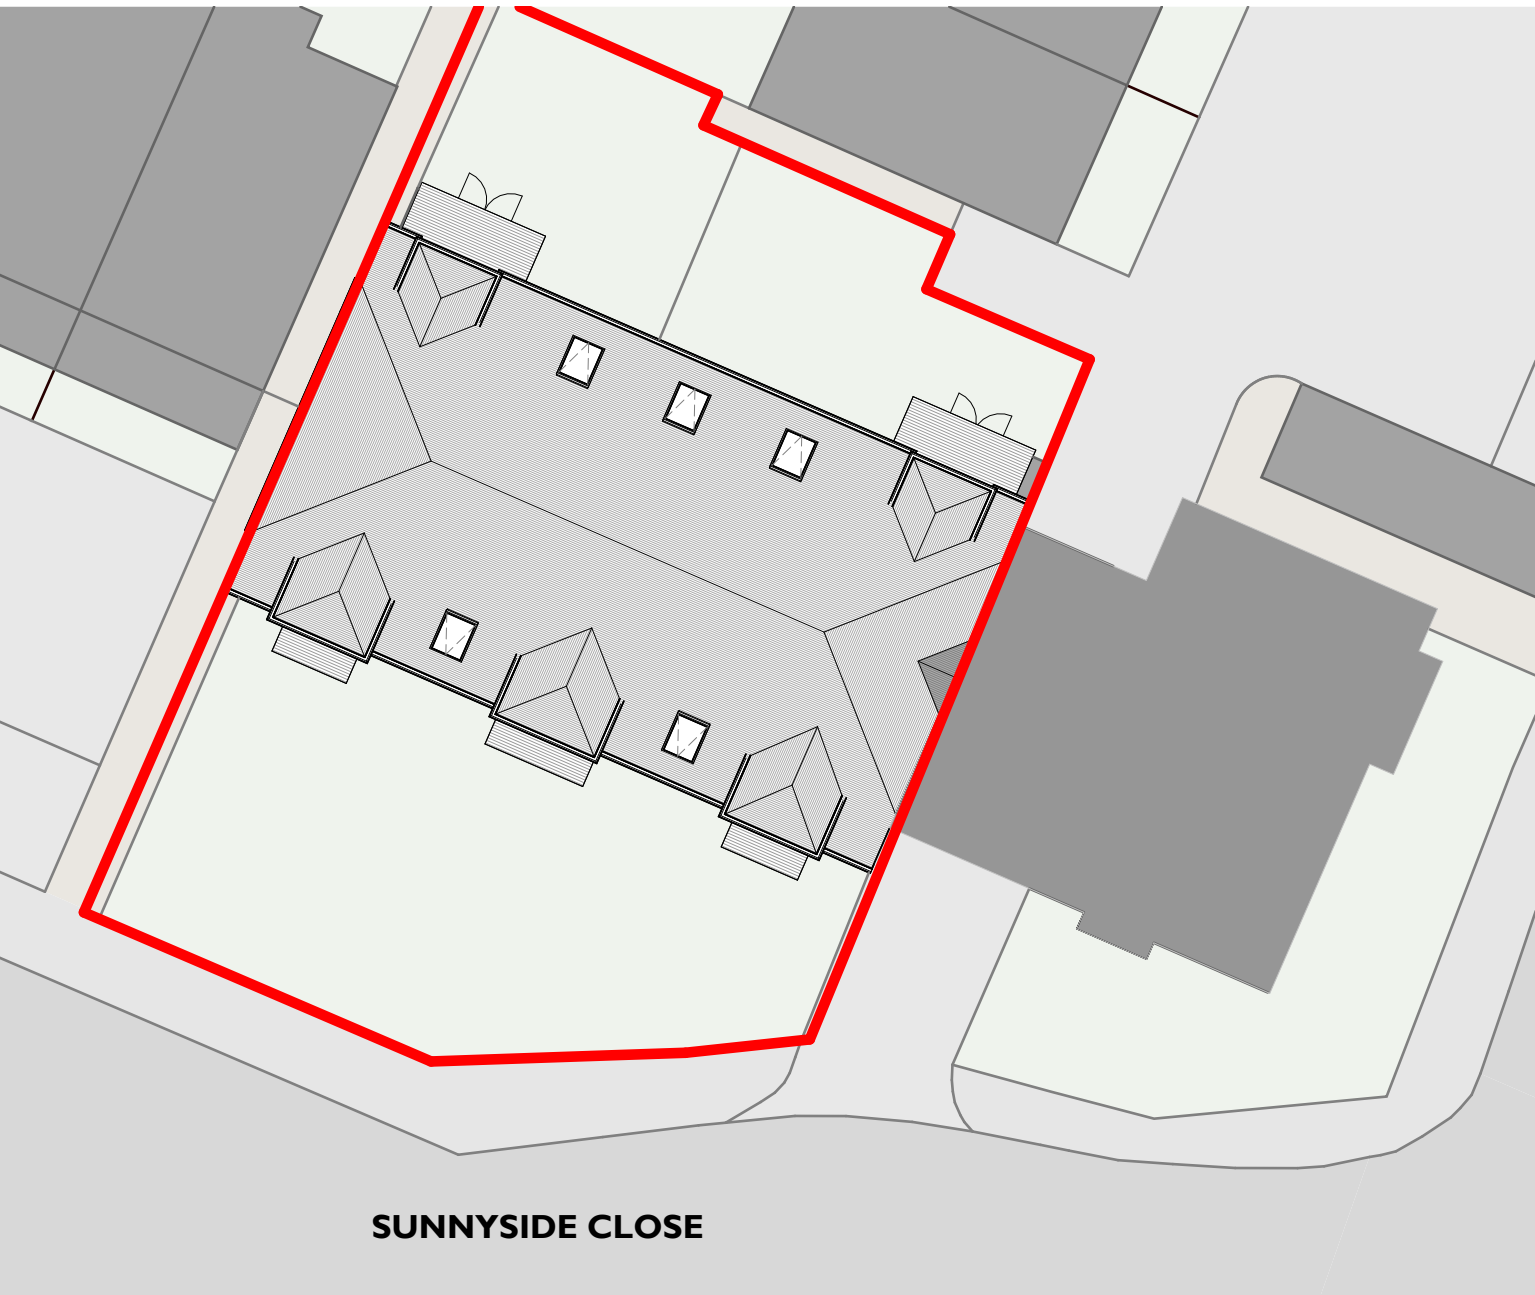


- 1. No dimensions are to be scaled from this drawing.
- 2. All dimensions are to be checked on site prior to construction

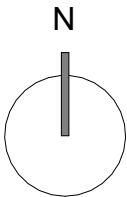

2 Existing Block Plan
1 : 200

A00	21.09.26	Planning Issue	LK2
Status	Date Issued	Description	Issued by

PLANNING

LK2[®]

Studio 1, Deepdale Enterprise Park,
Deepdale Lane,
Nettleham, Lincoln
LN2 2LL

T 01522 750777
E info@lk2.co.uk
W www.lk2.co.uk

Registered in England 08205944 - Reg. Office: Studio 2, Deepdale Enterprise Park, Deepdale Lane, Nettleham Lincoln, LN2 2LL

Client Logo



Client

Miller Knight + Moat

Project

Sunnyside Close, East Grinstead, RH19 4QW

Drawing Title

Existing Site Block Plan

Scale @A2	Date	Drawn by	Checked by
As indicated	21/09/26	KA	AS
1522- LK2 SD 00 DR A 1002 SO			Current Revision
			A00

1 Existing Site Plan
1 : 500

