



NOTES

1. No dimensions are to be scaled from this drawing.
2. All dimensions are to be checked on site prior to construction

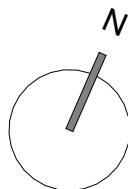


Legend:


Property subject to recladding work

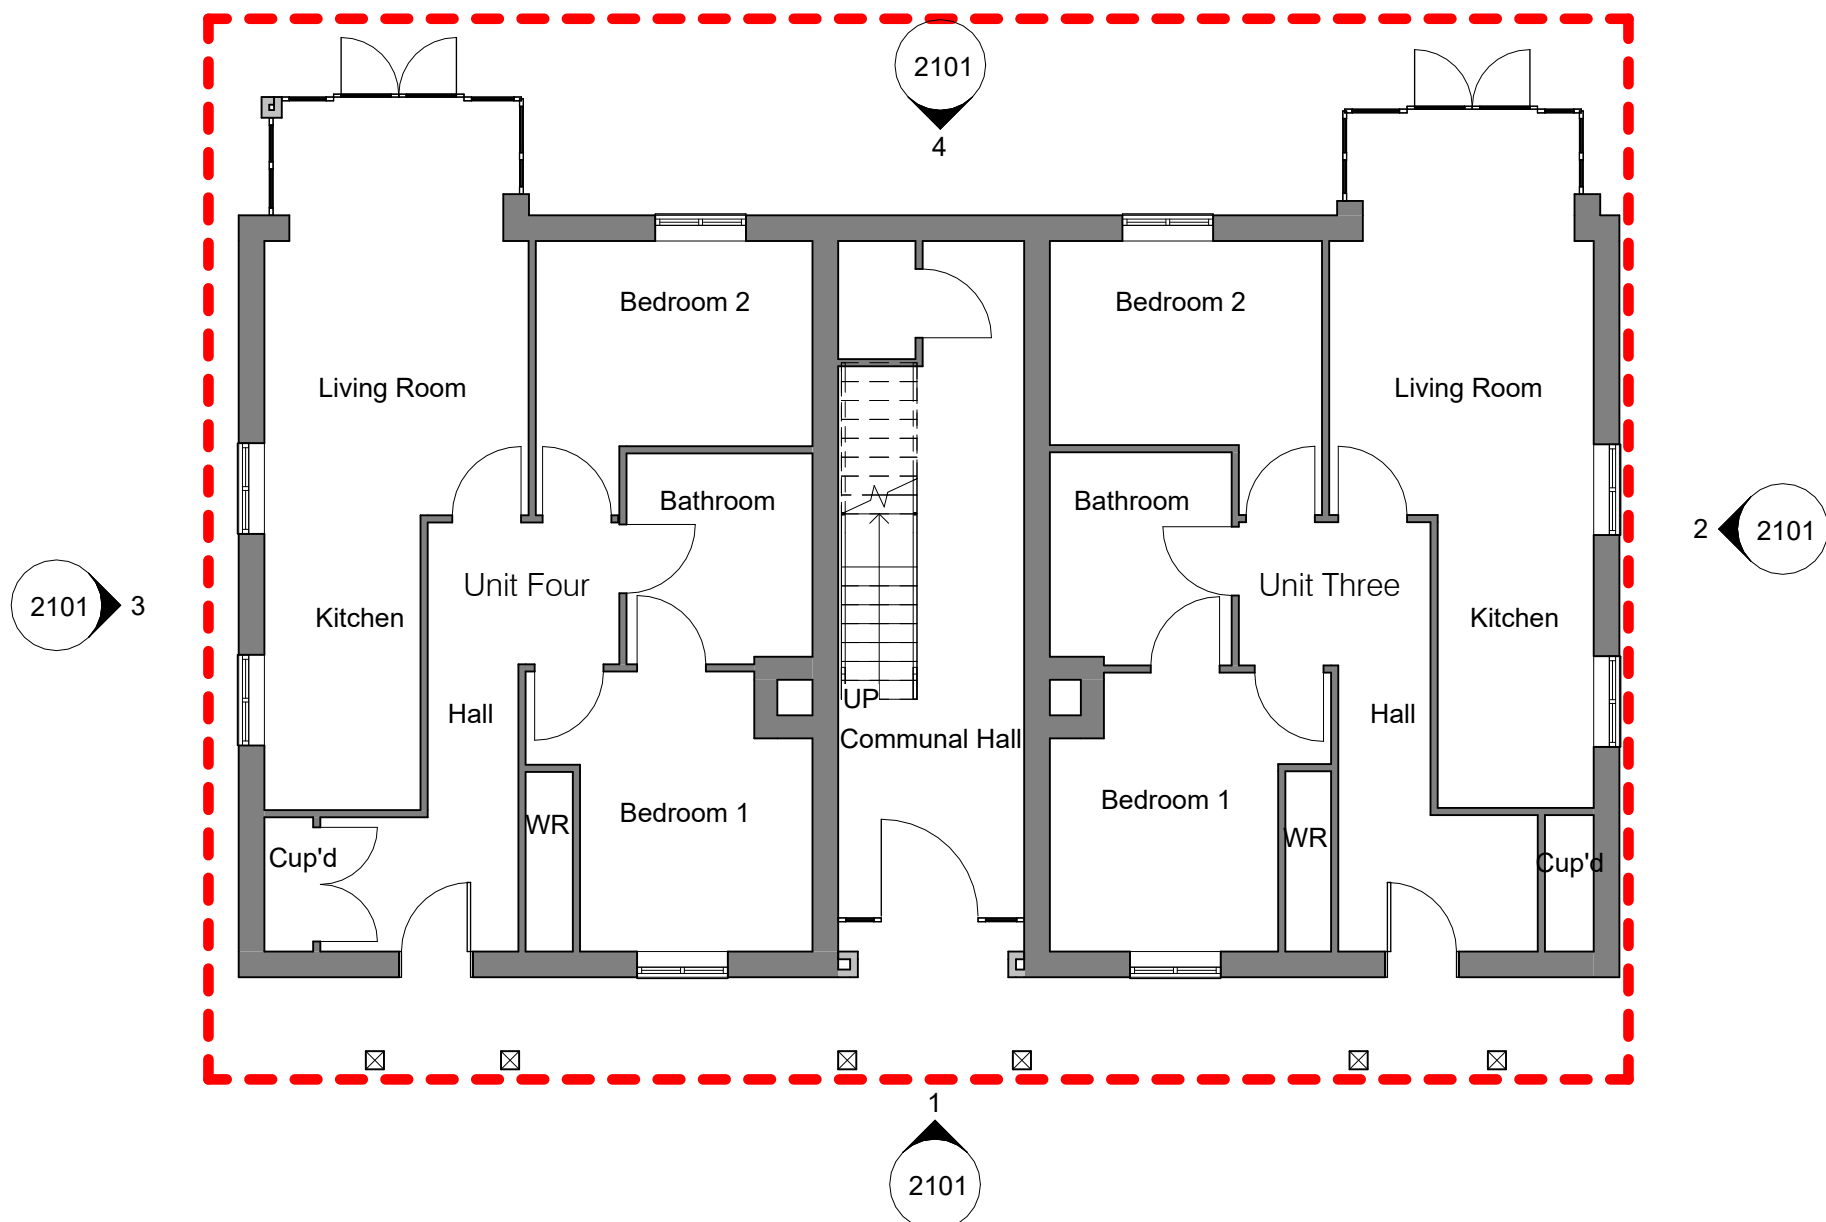


1 00 Existing Ground Floor Plan
1 : 100

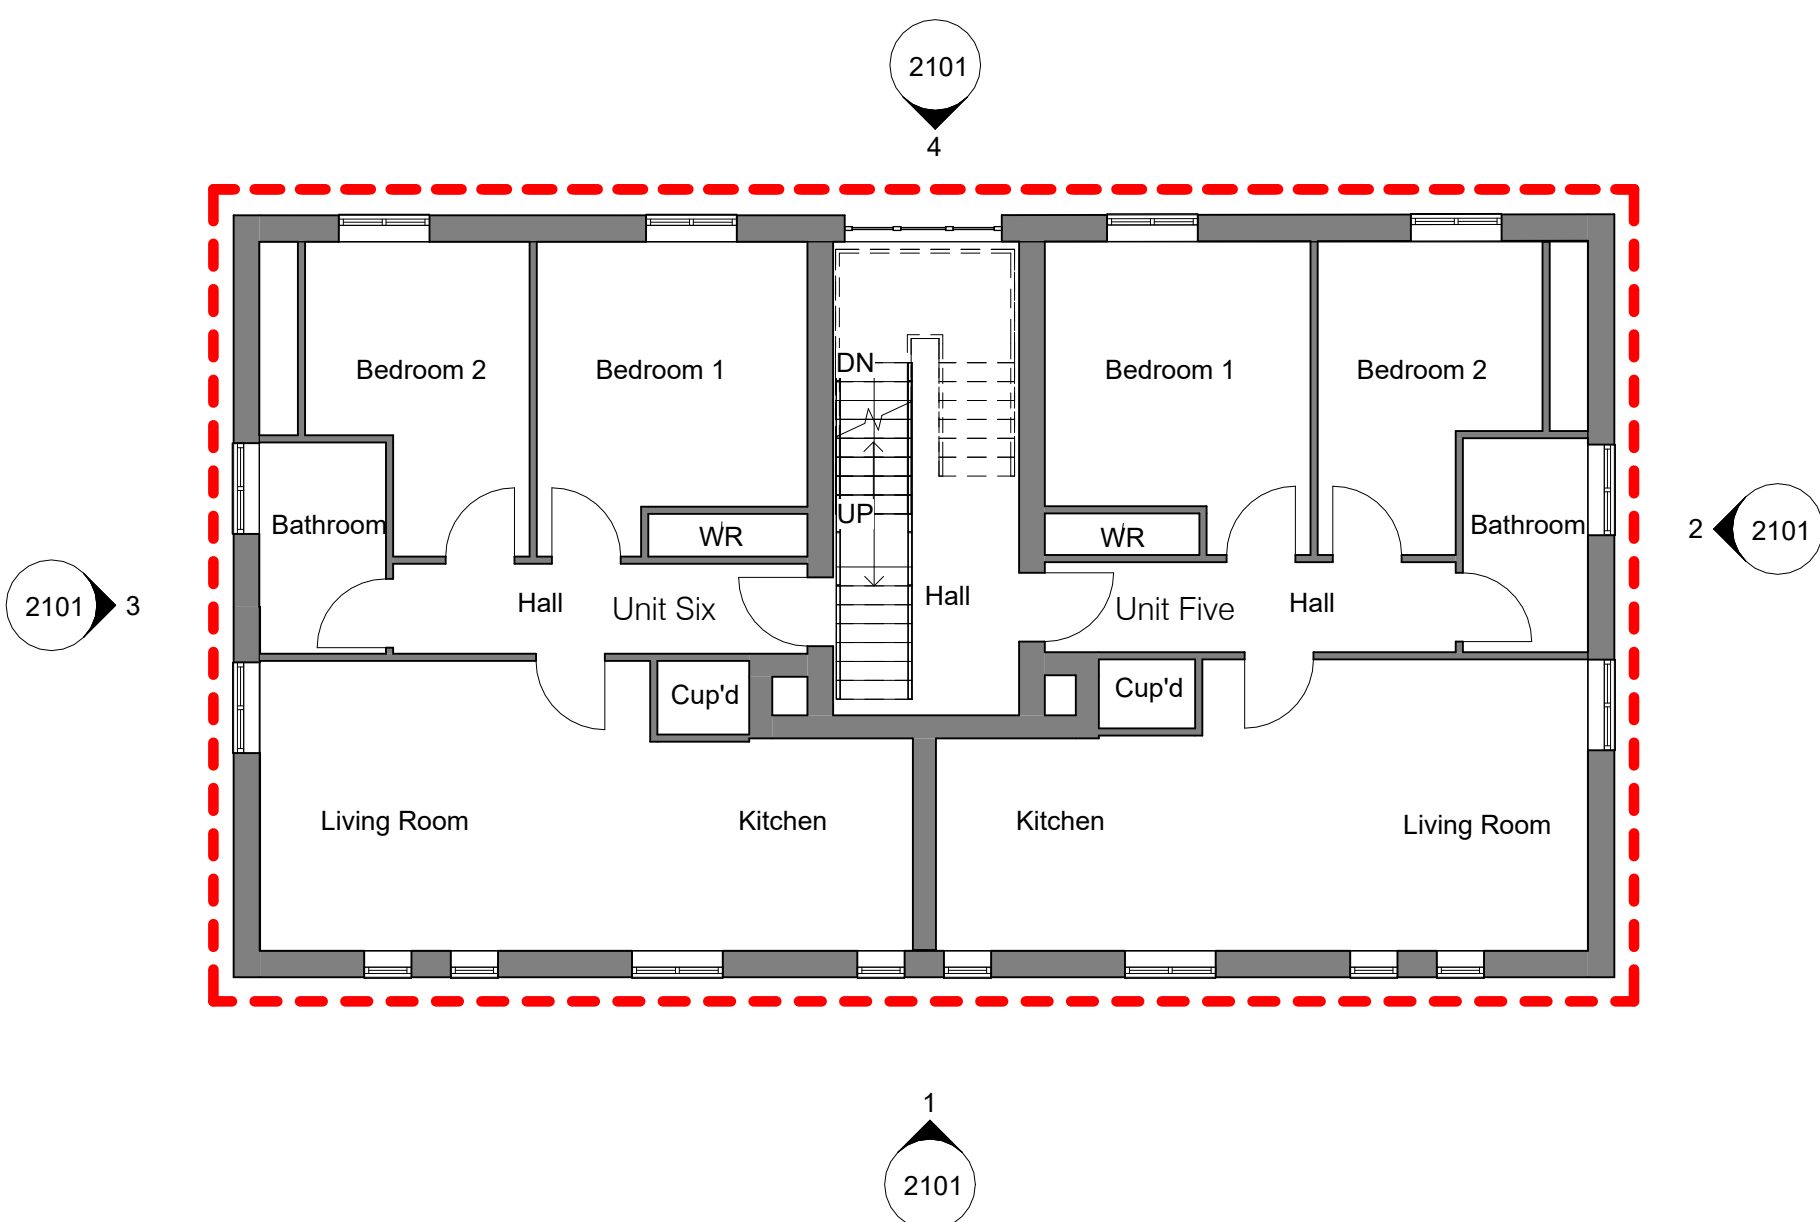

2 01 Existing First Floor Plan
1 : 100

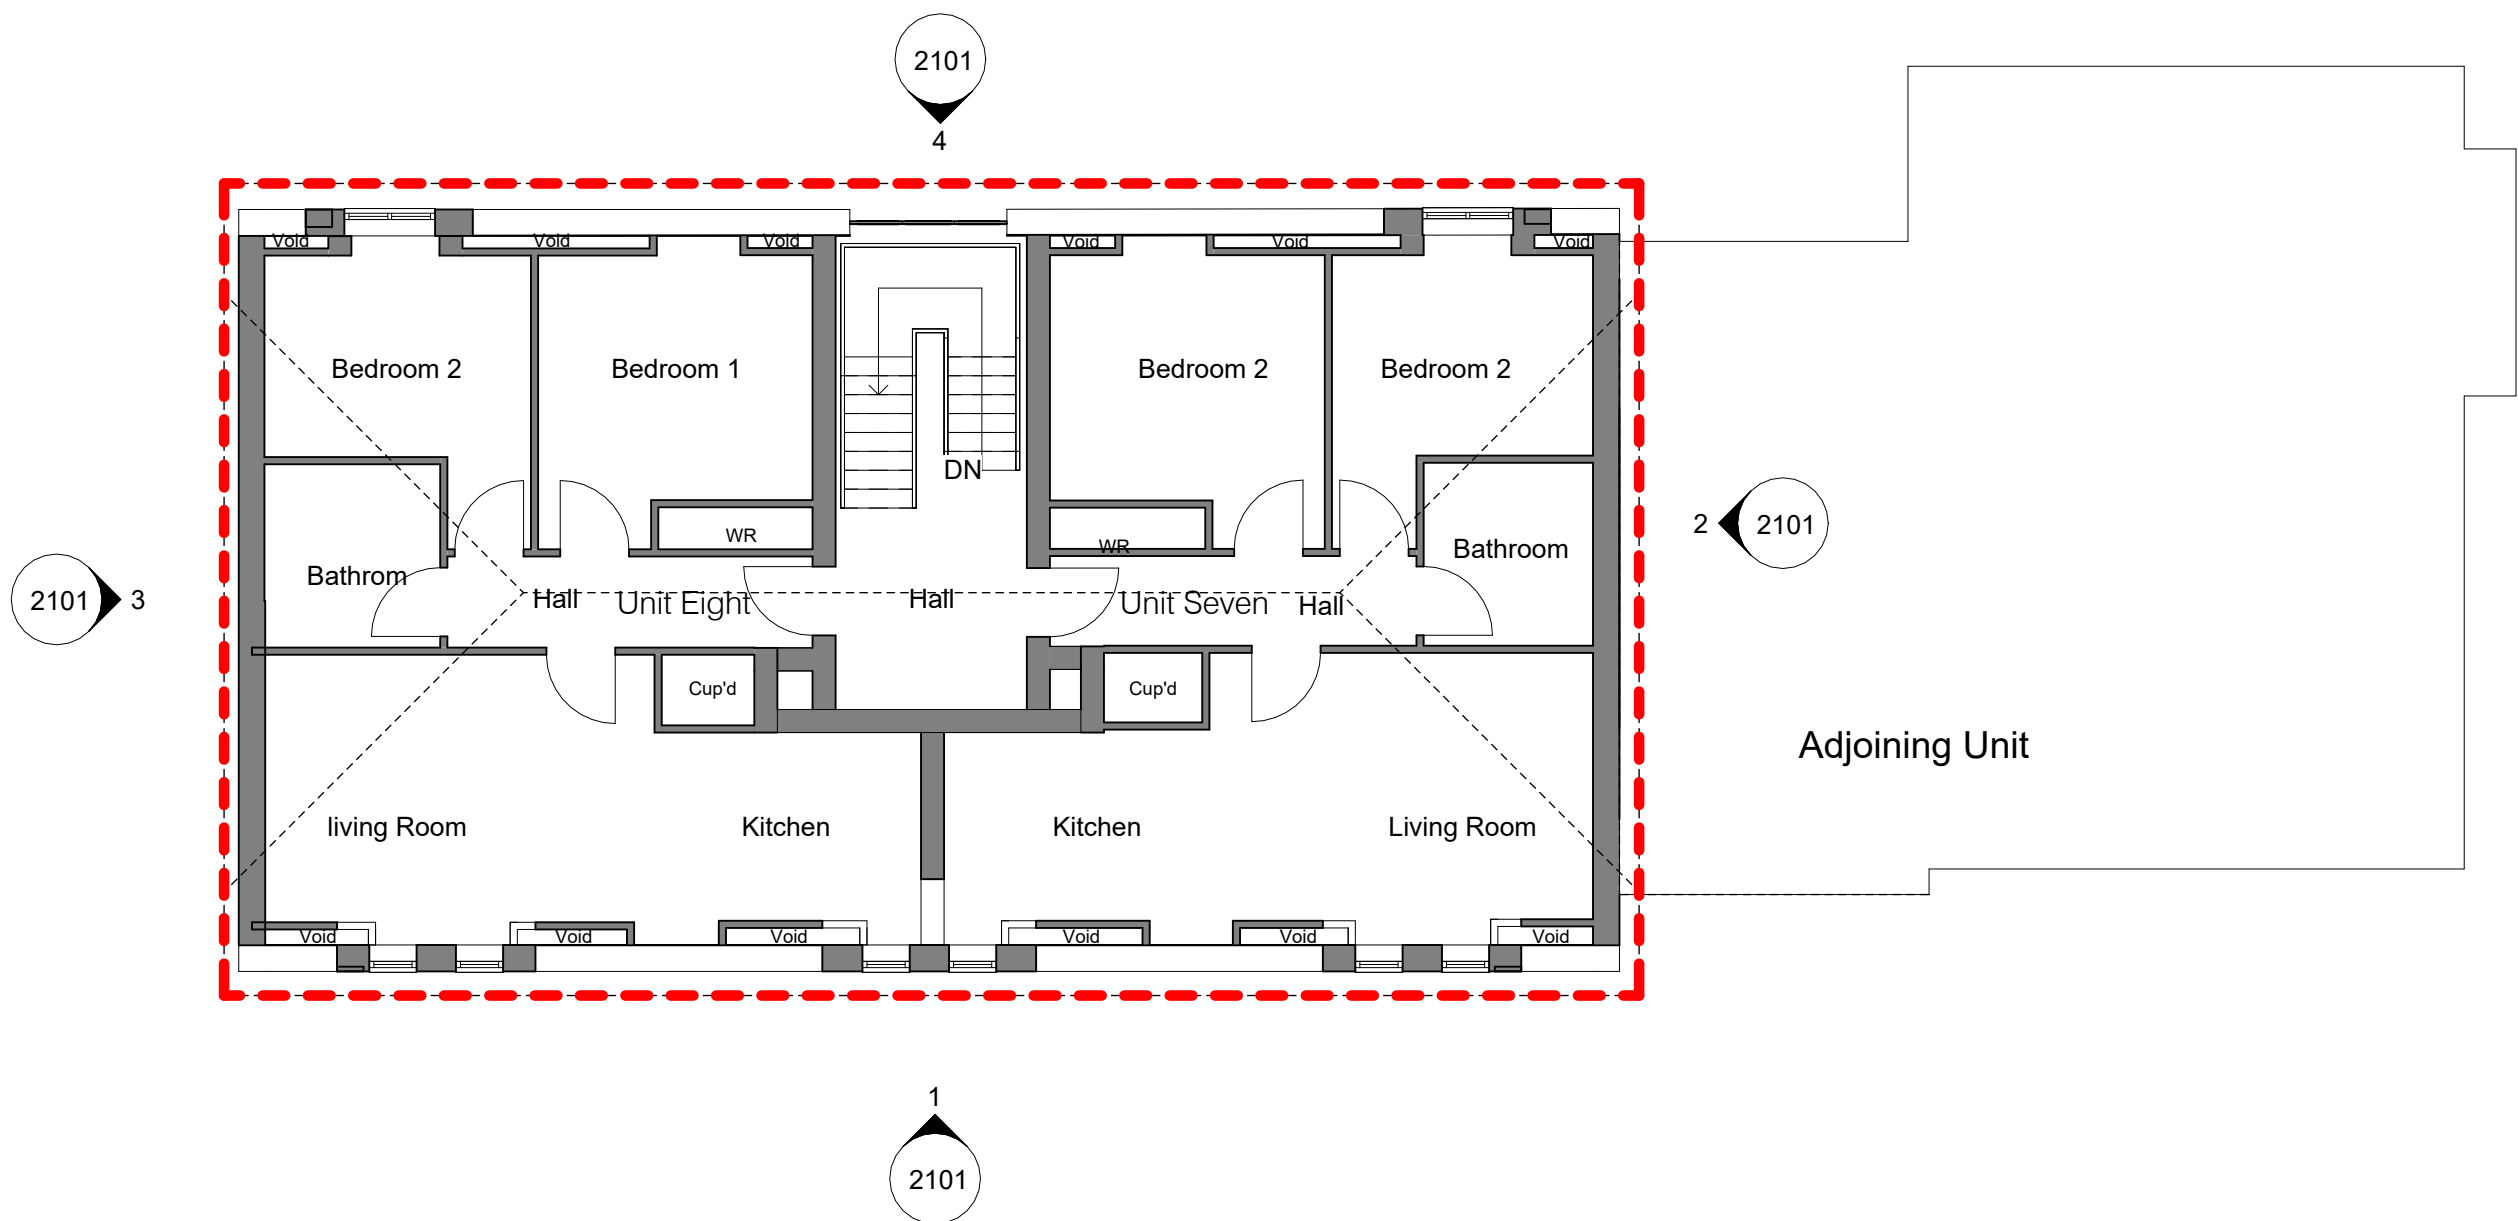

3 02 Existing Second Floor Plan
1 : 100

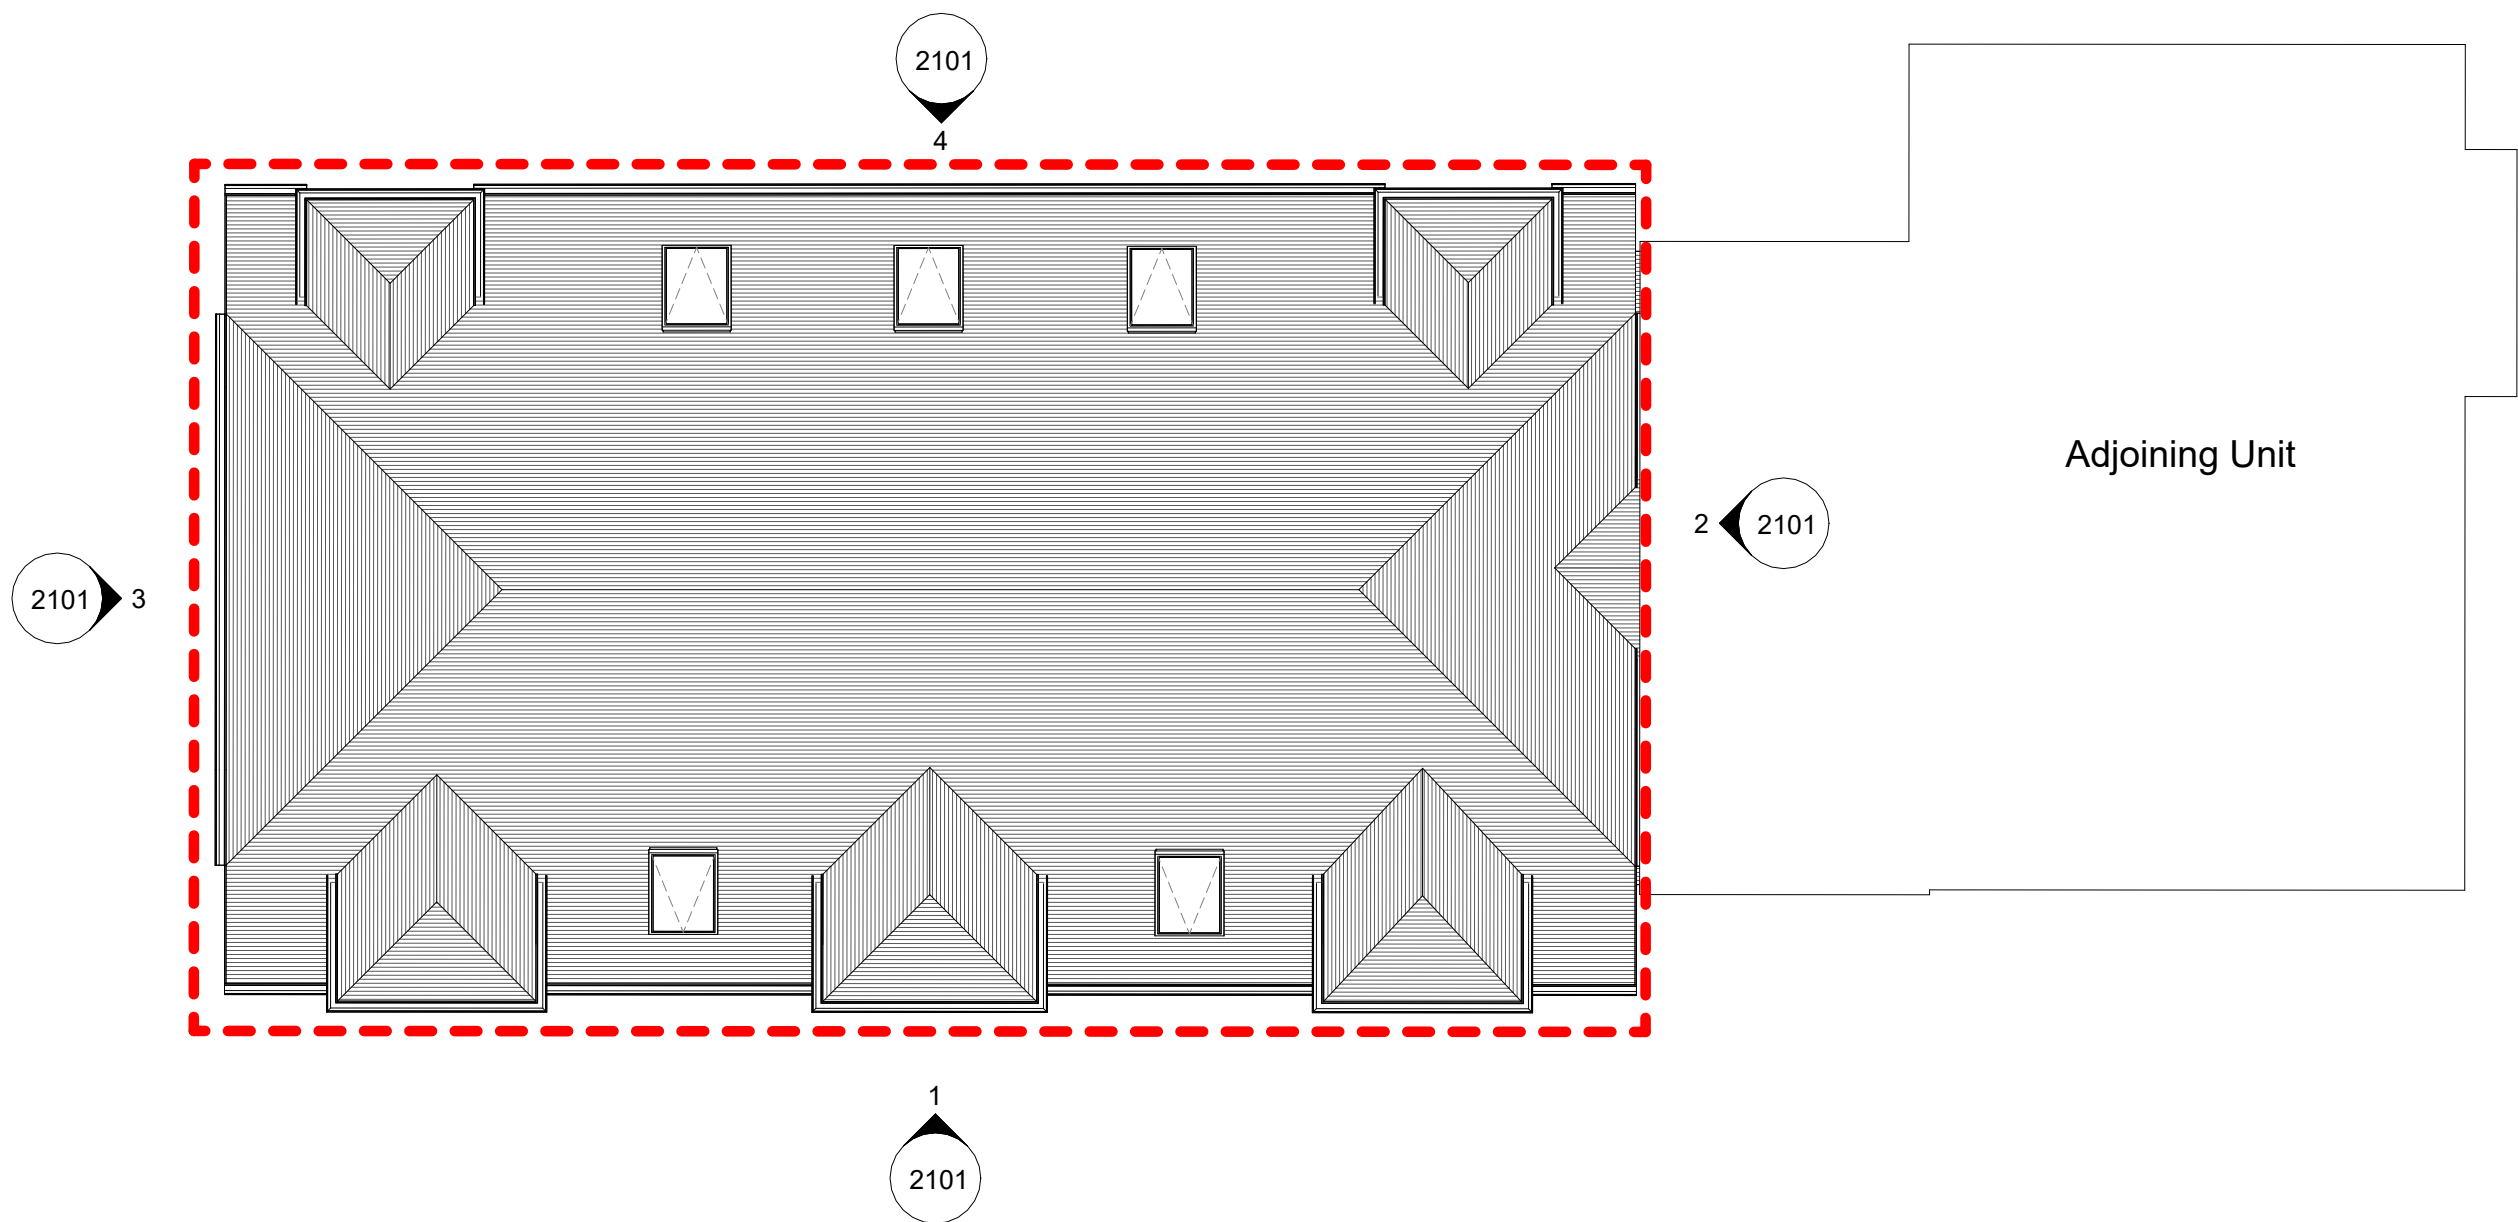

4 Existing Roof Plan
1 : 100

Status	Date Issued	Description	Issued by
A00	21.09.26	Planning Issue	LK2

PLANNING

LK2

Studio 1, Deepdale Enterprise Park,
Deepdale Lane,
Nettleham, Lincoln
LN2 2LL
T 01522 750777
E info@lk2.co.uk
W www.lk2.co.uk

Registered in England 08205644 - Reg. Office: Studio 2, Deepdale Enterprise Park, Deepdale Lane, Nettleham Lincoln, LN2 2LL
Client Logo



Client
Miller Knight + Moat
Project
Sunnyside Close, East Grinstead, RH19 4QW

Drawing Title			
Existing Floor Plans			
Scale @A1	Date	Drawn by	Checked by
1 : 100	21/09/26	KA	AS
Drawing No.	Current Revision		
1522-LK2-SD-ZZ-DR-A-2001-SO	A00		

