



NOTES

1. No dimensions are to be scaled from this drawing.  
2. All dimensions are to be checked on site prior to construction

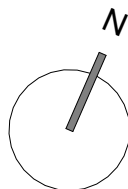


Legend:


- Property subject to recladding work
- Cedral Click tongue and groove cladding. Installed horizontally to match existing alignment.  
Finish - wood. Colour - Clay Brown C03

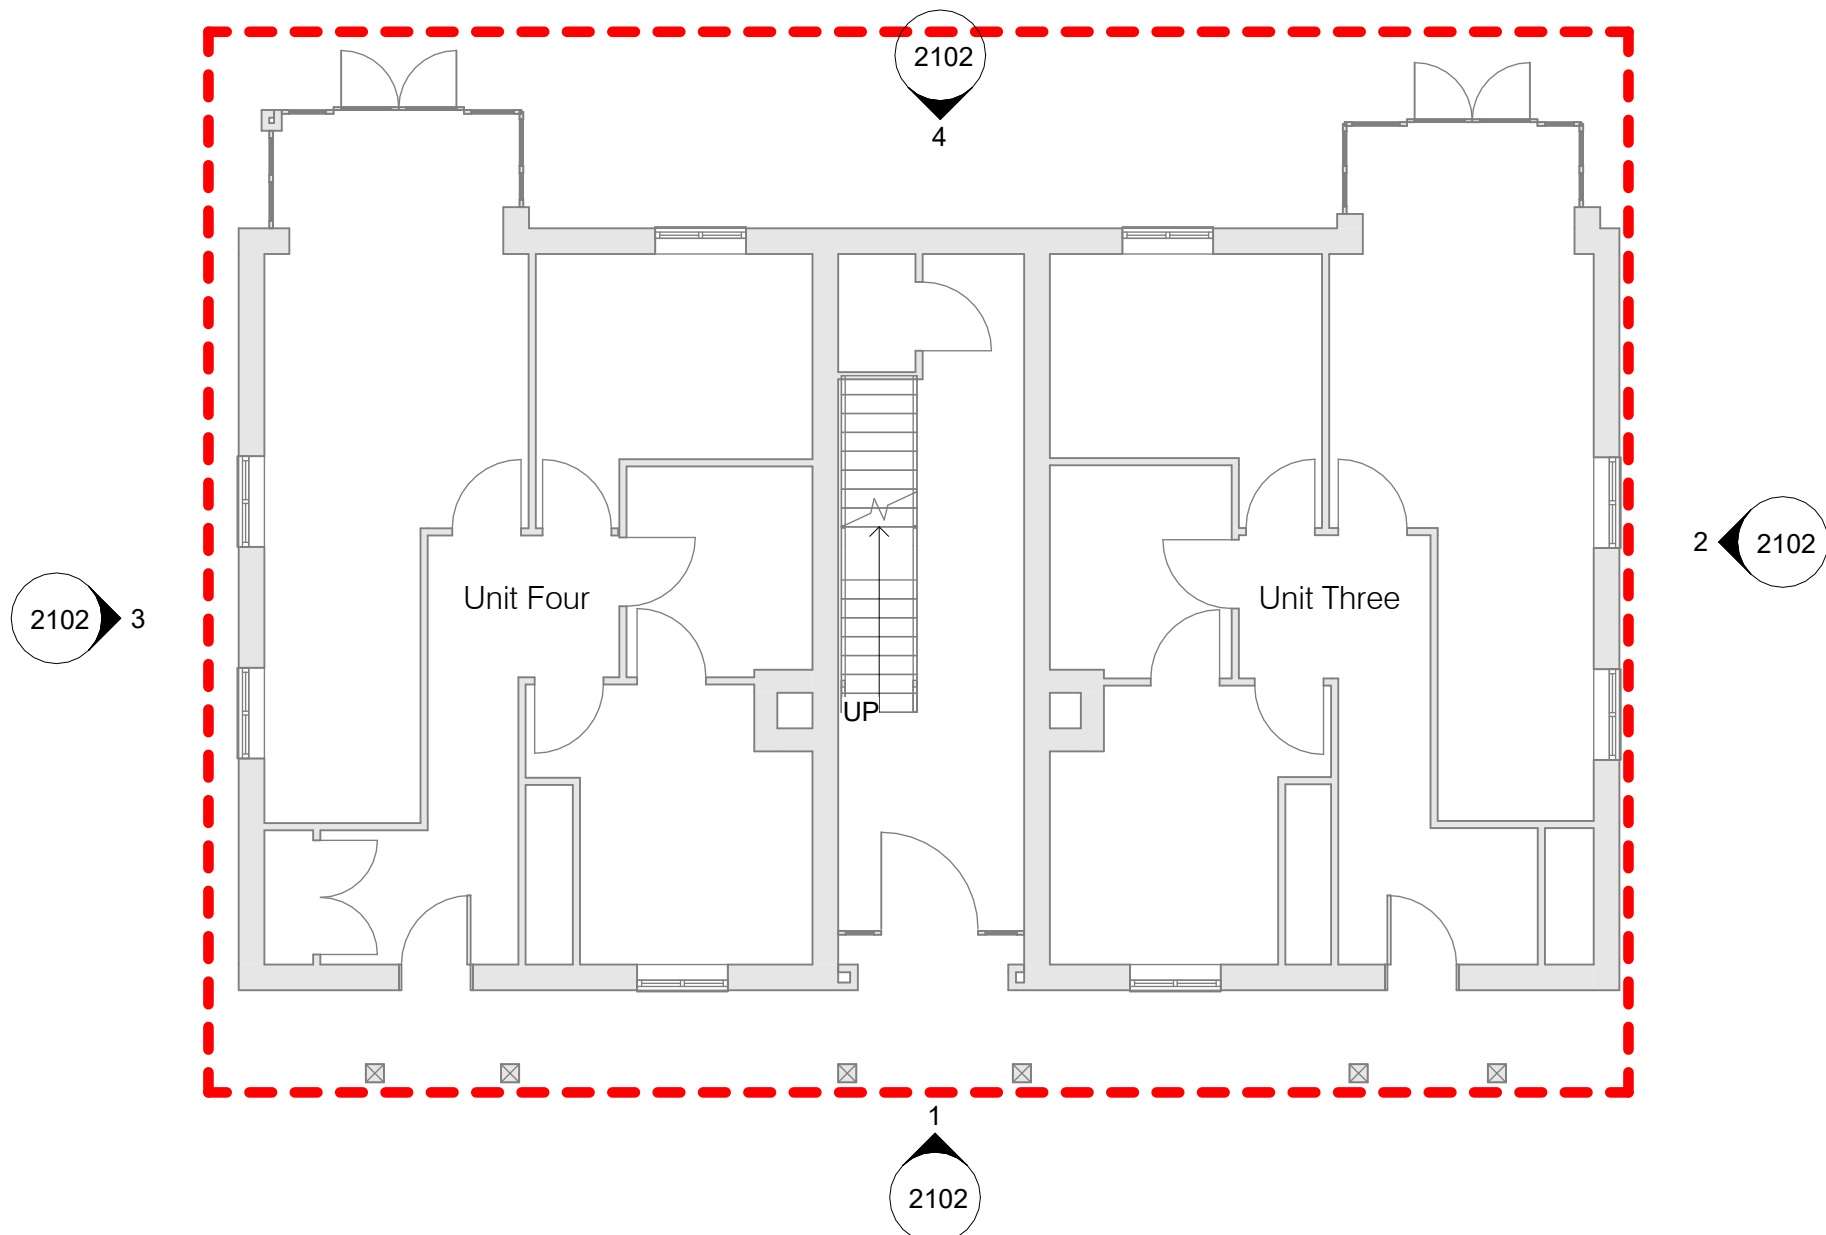


1 00 Proposed Ground Floor Plan  
1 : 100

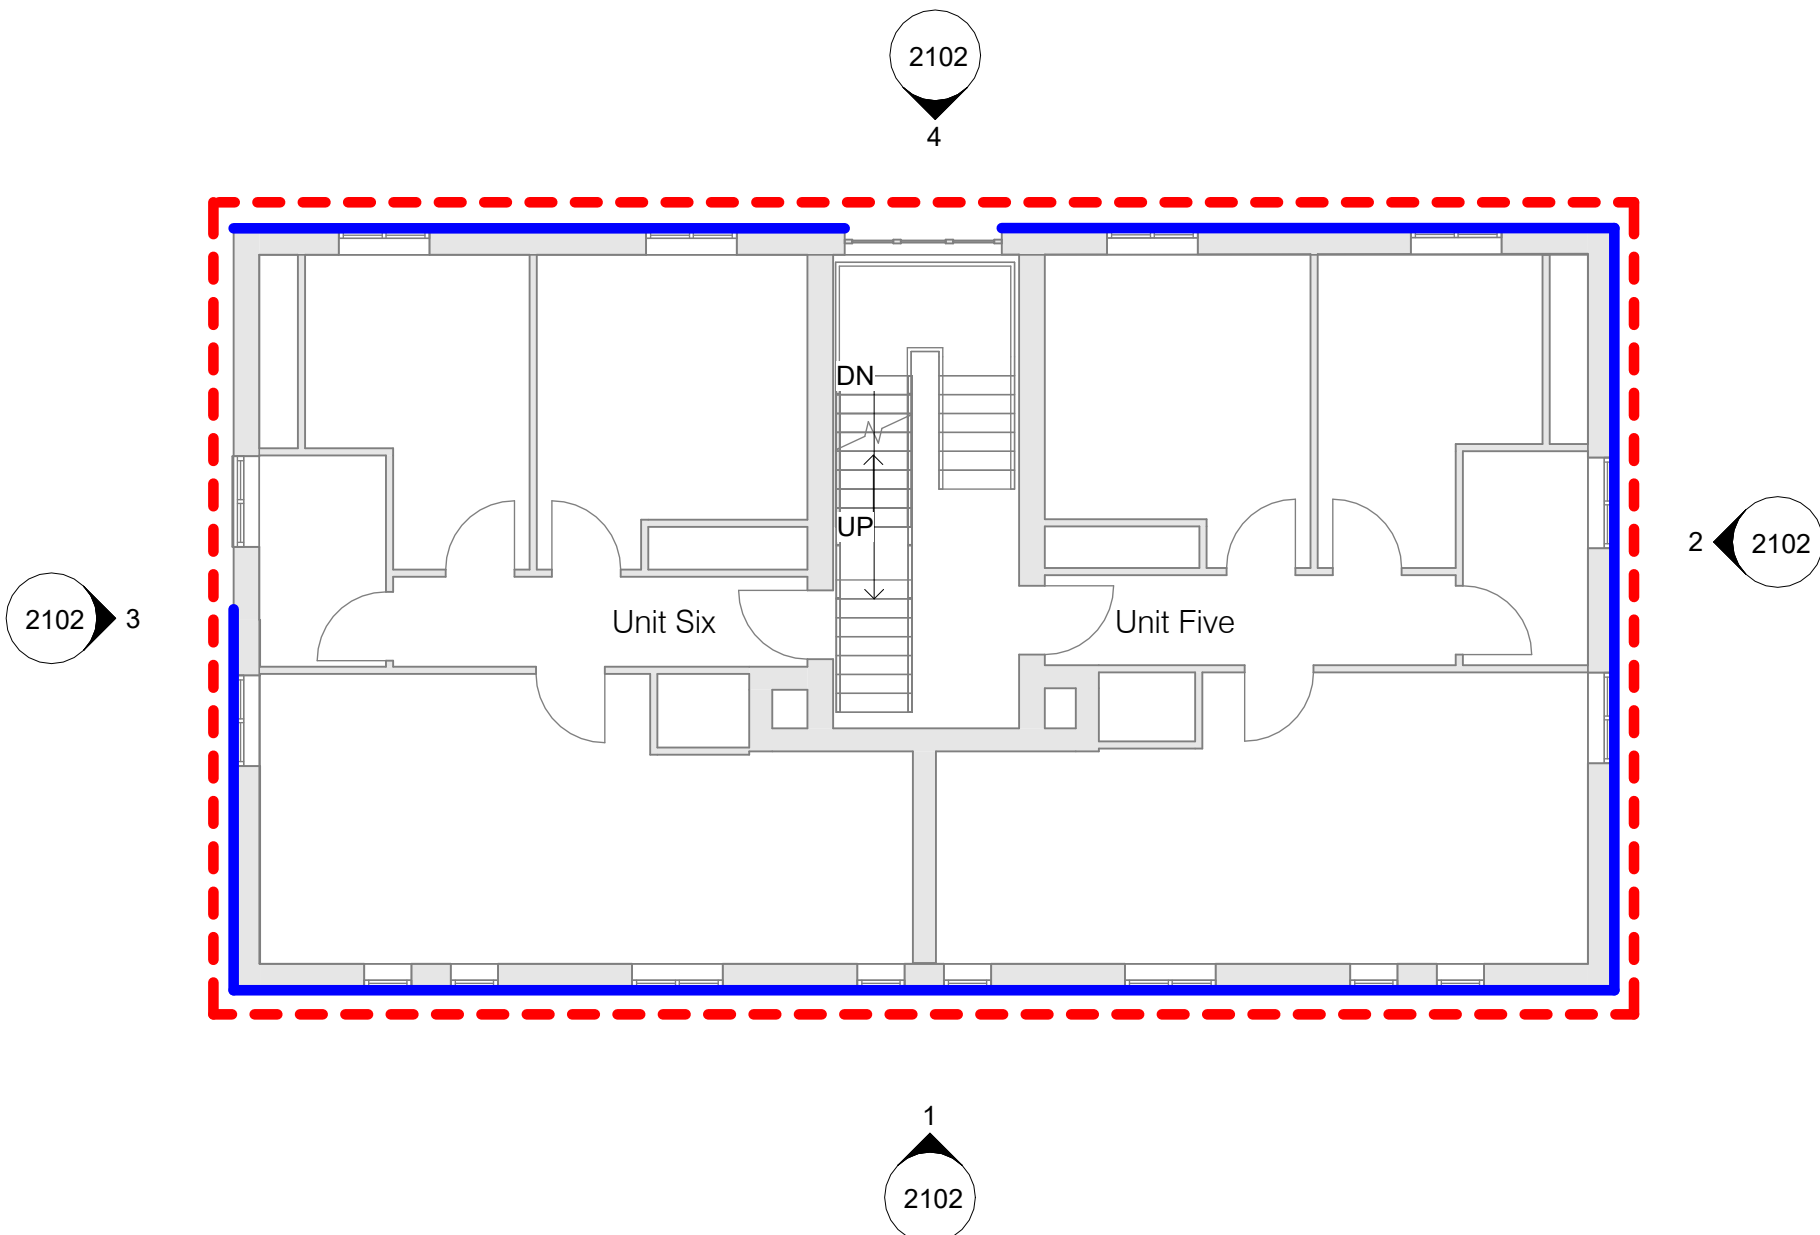

2 01 Proposed First Floor Plan  
1 : 100

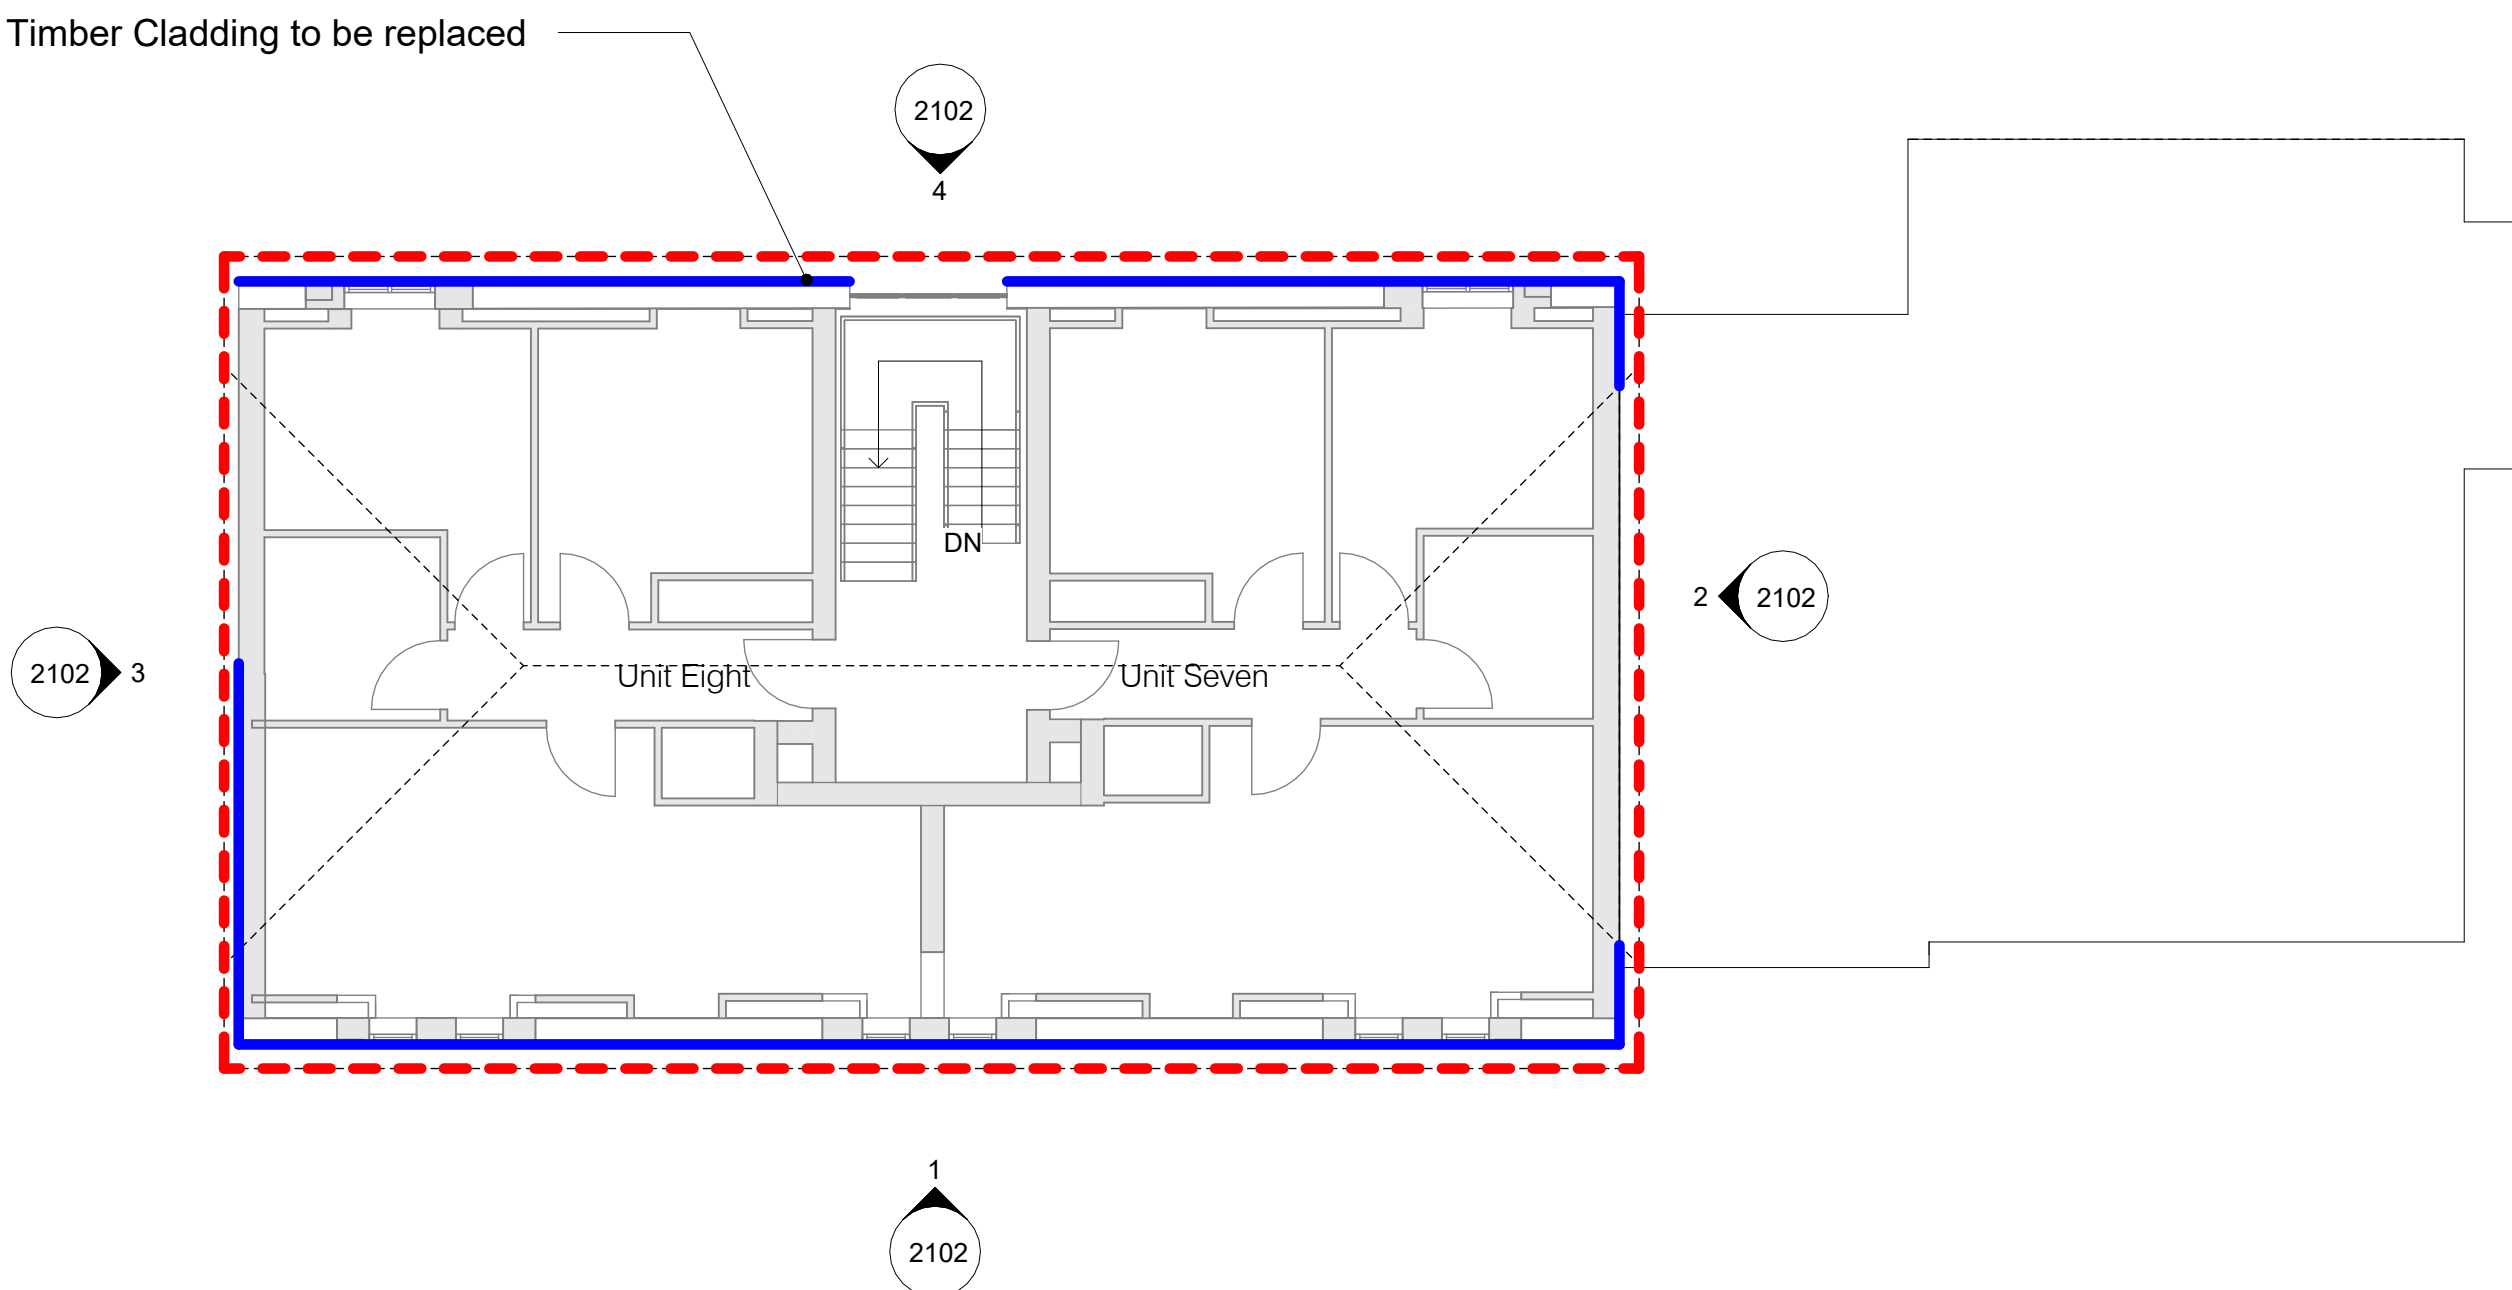

3 02 Proposed Second Floor Plan  
1 : 100

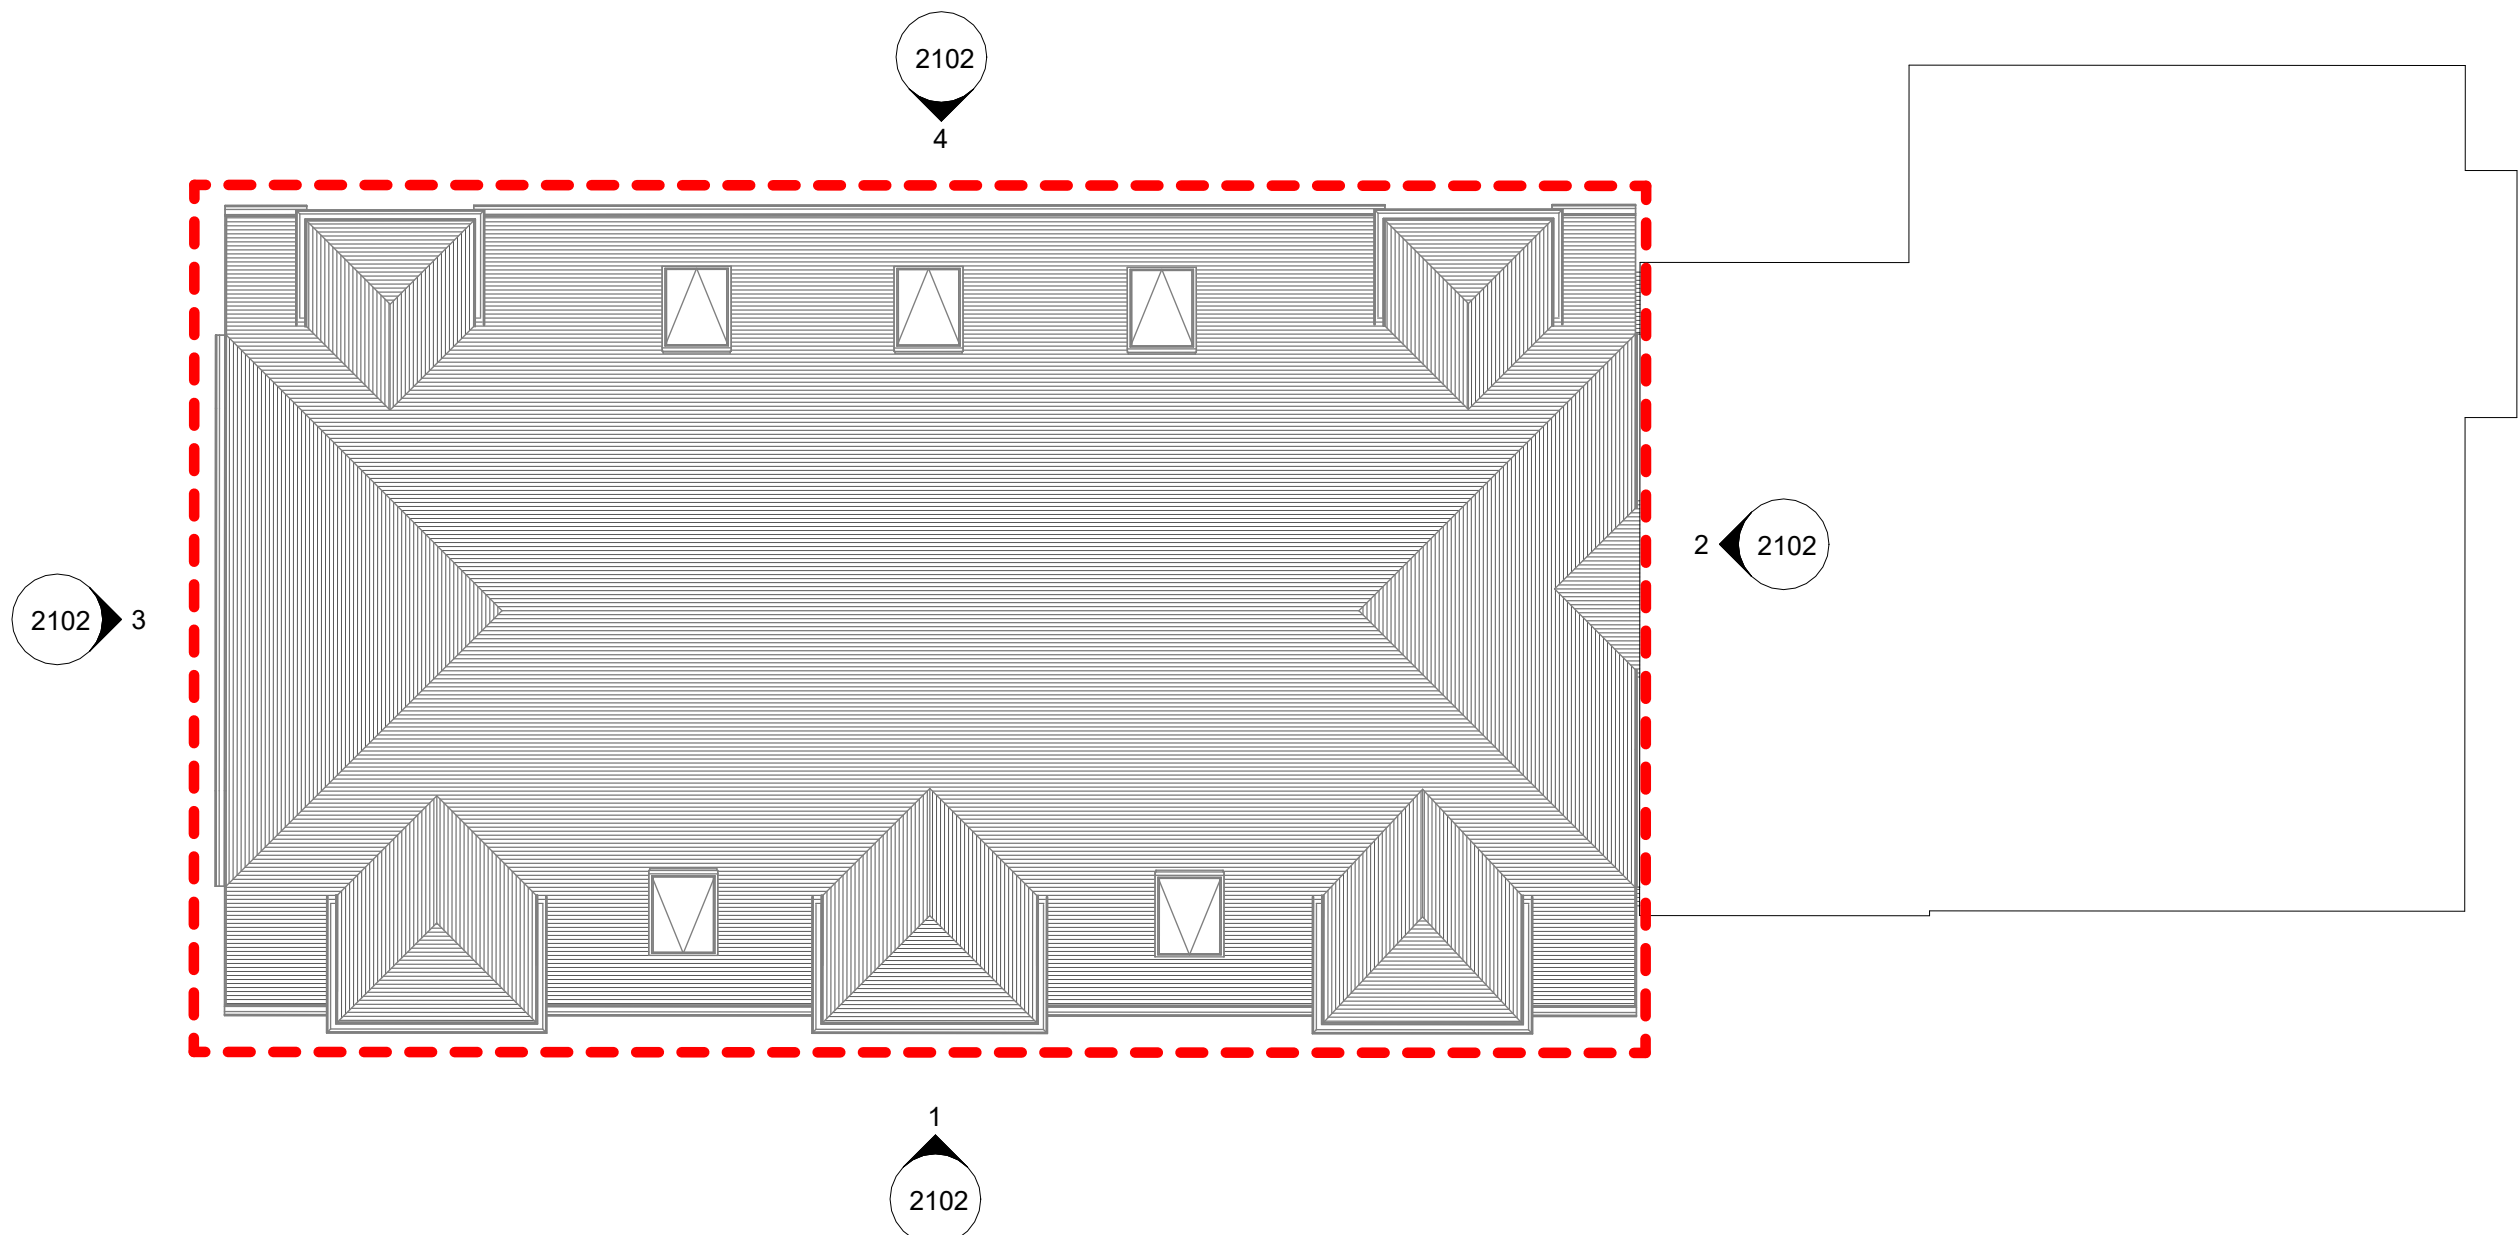

4 Proposed Roof Plan  
1 : 100

| Status | Date Issued | Description    | Issued by |
|--------|-------------|----------------|-----------|
| A00    | 21.09.26    | Planning Issue | LK2       |

PLANNING

LK2

Studio 1, Deepdale Enterprise Park,  
Deepdale Lane,  
Nettleham, Lincoln  
LN2 2LL  
T 01522 750777  
E info@lk2.co.uk  
W www.lk2.co.uk

Registered in England 0820564 - Reg. Office: Studio 2, Deepdale Enterprise Park, Deepdale Lane, Nettleham, Lincoln, LN2 2LL

Client Logo



Client  
Miller Knight + Moat  
Project  
Sunnyside Close, East Grinstead, RH19 4QW

| Drawing Title               |                  |          |            |
|-----------------------------|------------------|----------|------------|
| Proposed Floor Plans        |                  |          |            |
| Scale @A1                   | Date             | Drawn by | Checked by |
| 1 : 100                     | 21/09/26         | KA       | AS         |
| Drawing No.                 | Current Revision |          |            |
| 1522-LK2-SD-ZZ-DR-A-2002-SO | A00              |          |            |

