




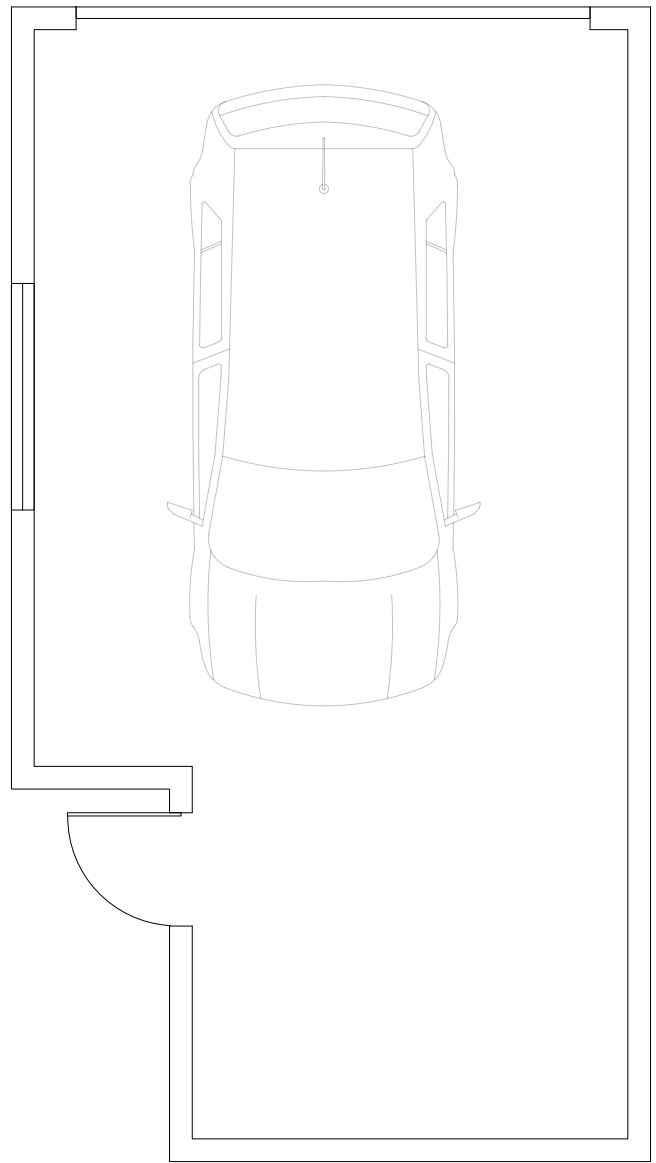


Existing Ground Floor Plan

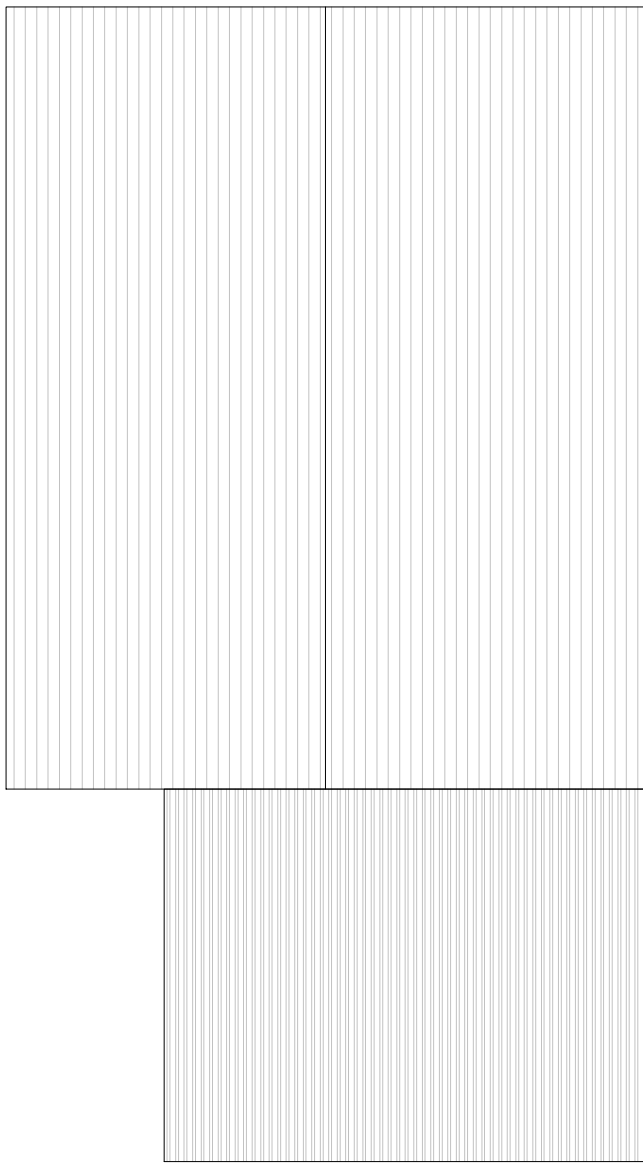

Existing Roof Plan

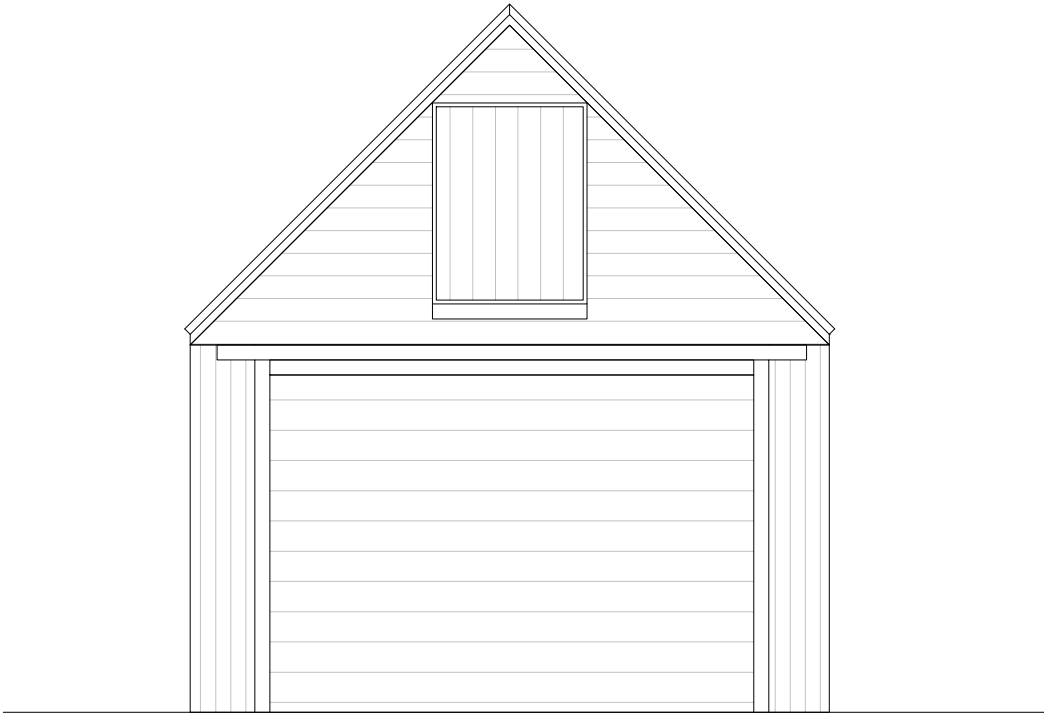


Existing West Elevation

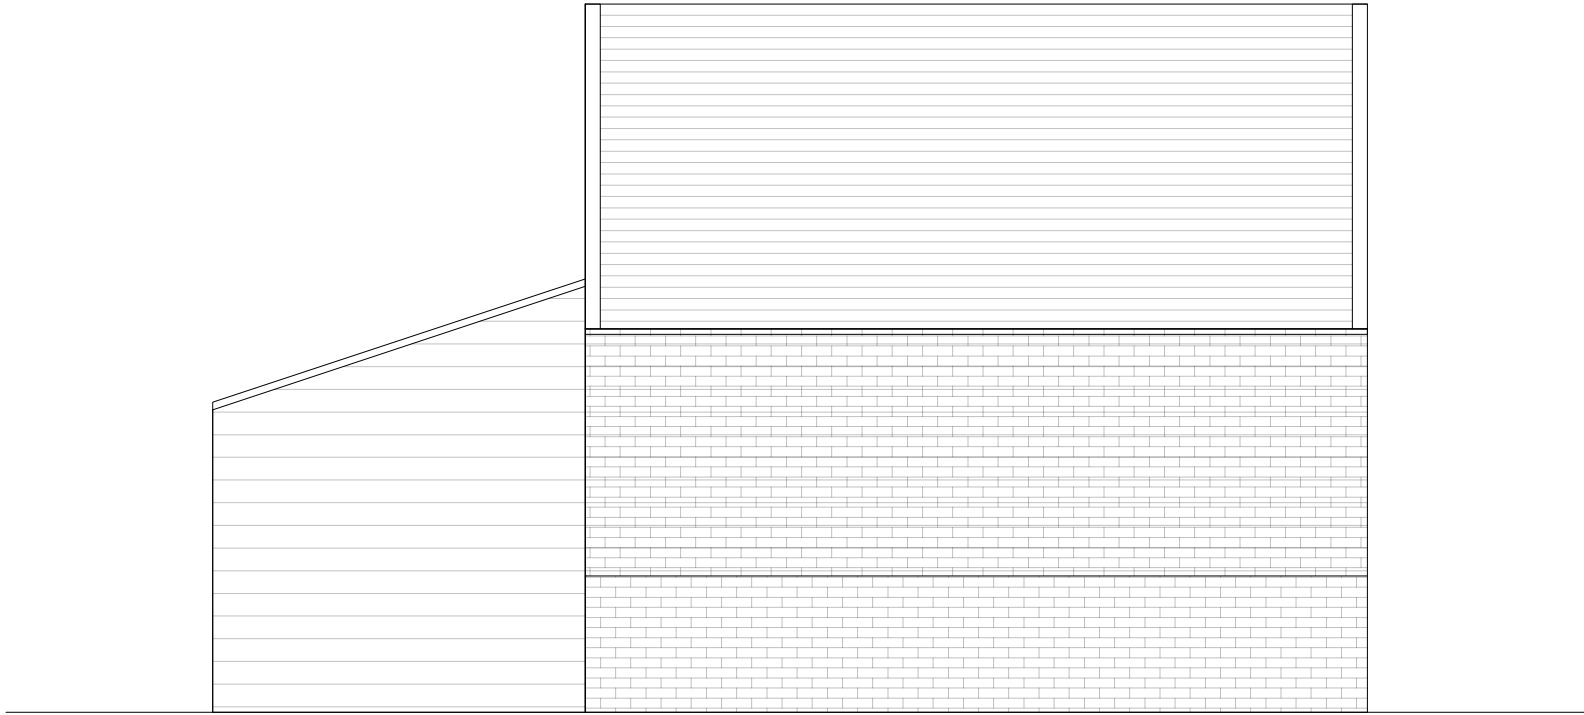


Existing North Elevation



Existing South Elevation

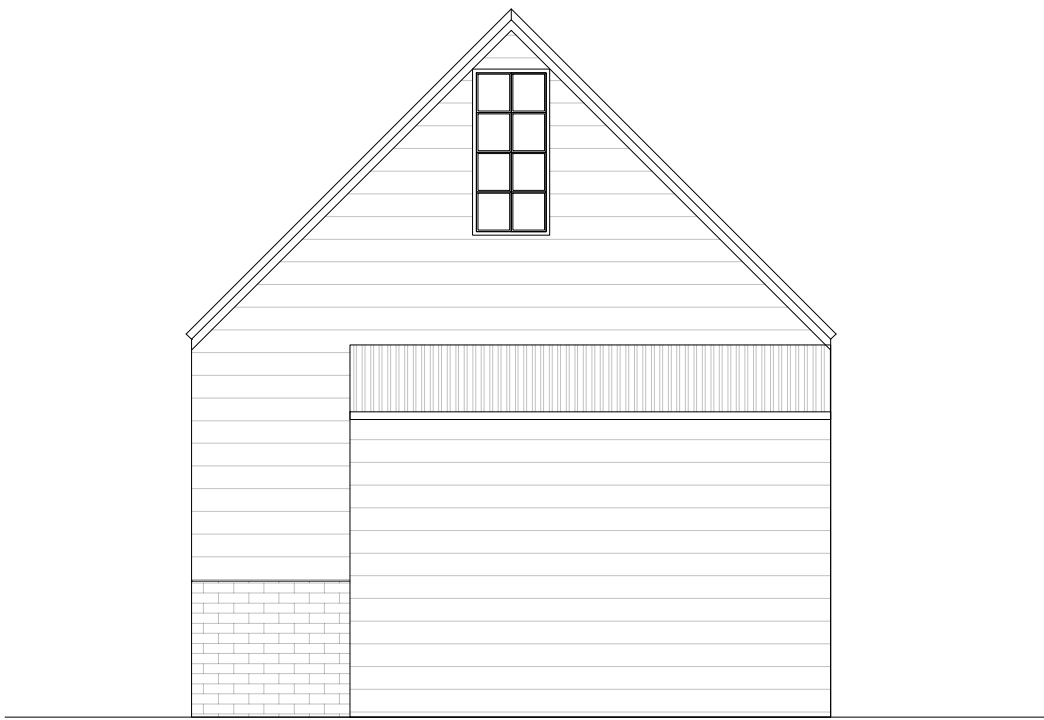

Existing East Elevation

 

|   |                                       |
|---|---------------------------------------|
| Site Address:<br>Wynstay House, Stockcroft Road<br>Balcombe<br>West Sussex RH17 6LH   | Title:<br>Existing Detached<br>Garage |
| Project: Detached Garage Replacement   |                                       |
| Drawing No: 40/2505/004   |                                       |
| Date: May 2025   | Scale: 1:50 @ A1                      |
| Status: Planning   |                                       |
| Client: Andrew Owen   |                                       |
| <small>This document and all information herein is confidential and the intellectual property of Studio Kazaad Ltd. It is disclosed in confidence on terms that it will not be disclosed to any third party, used, sold, loaned, licensed, or reproduced in whole or in any part in any manner or form for manufacturing, tendering or for any other purpose without the written permission of Studio Kazaad Ltd. The copyright is retained by Studio Kazaad. © Studio Kazaad</small> |                                       |