


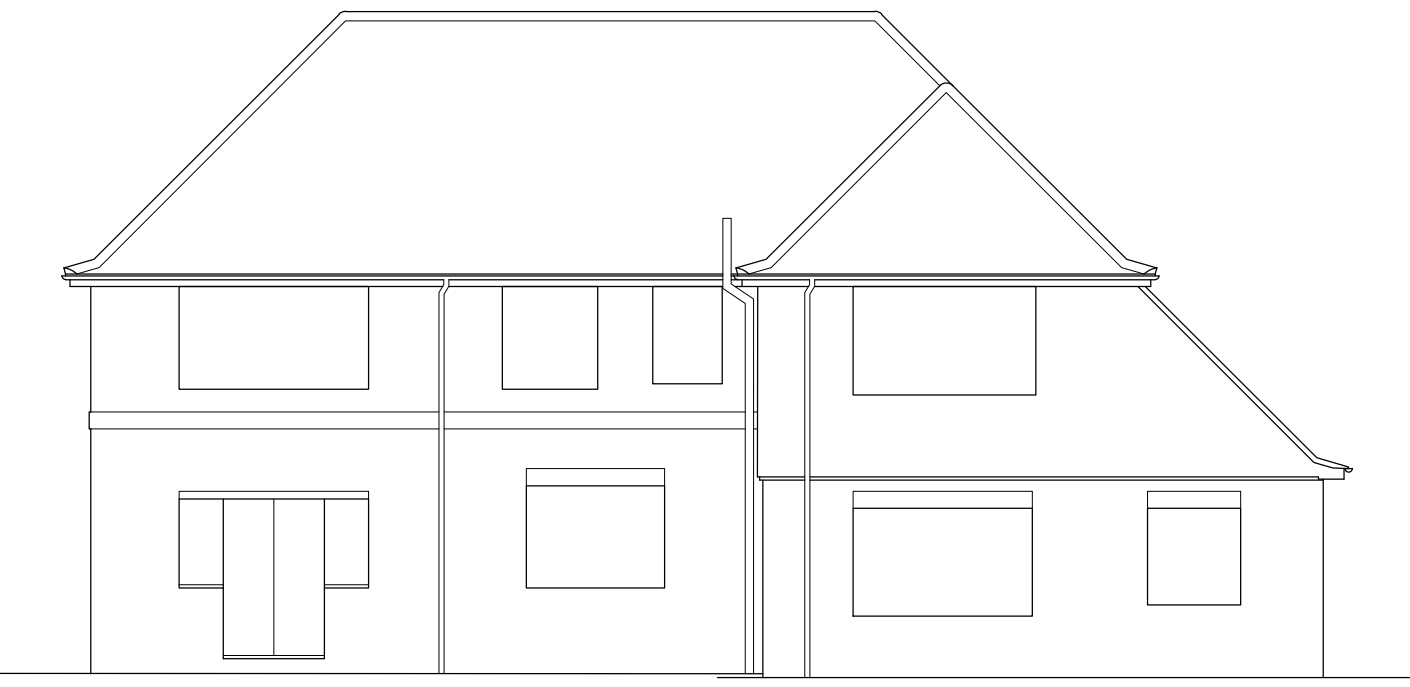


- SOUTH WEST (FRONT) ELEVATION - 1:100 -




- SOUTH EAST ELEVATION -



- NORTH EAST ELEVATION -

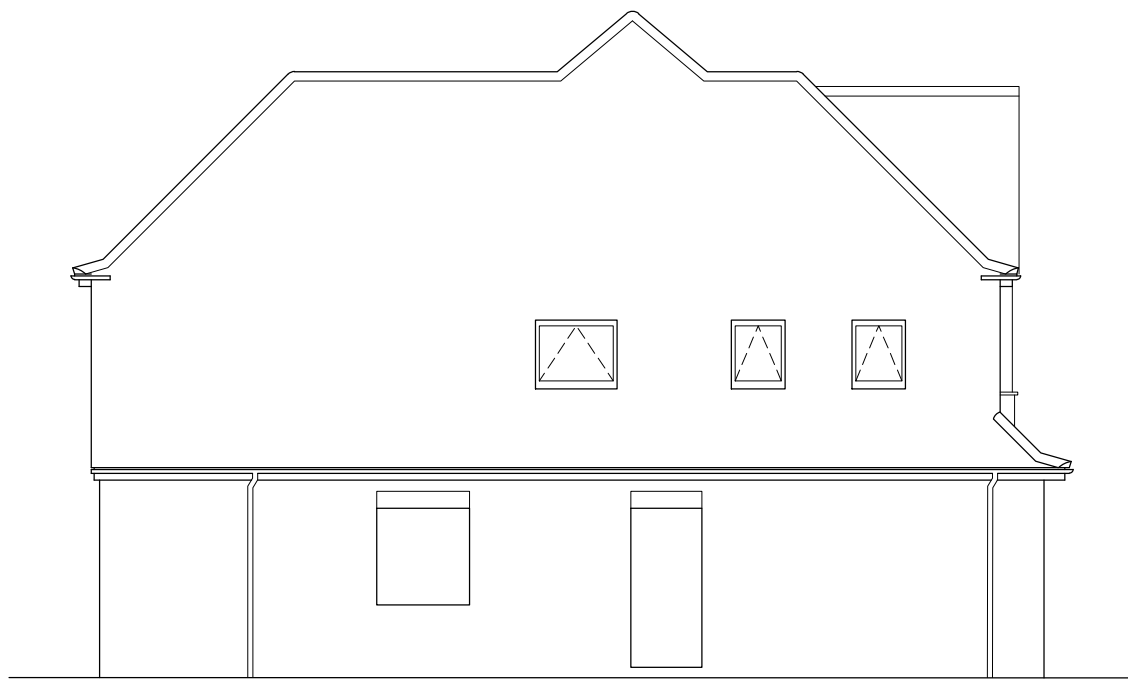


- NORTH WEST ELEVATION -

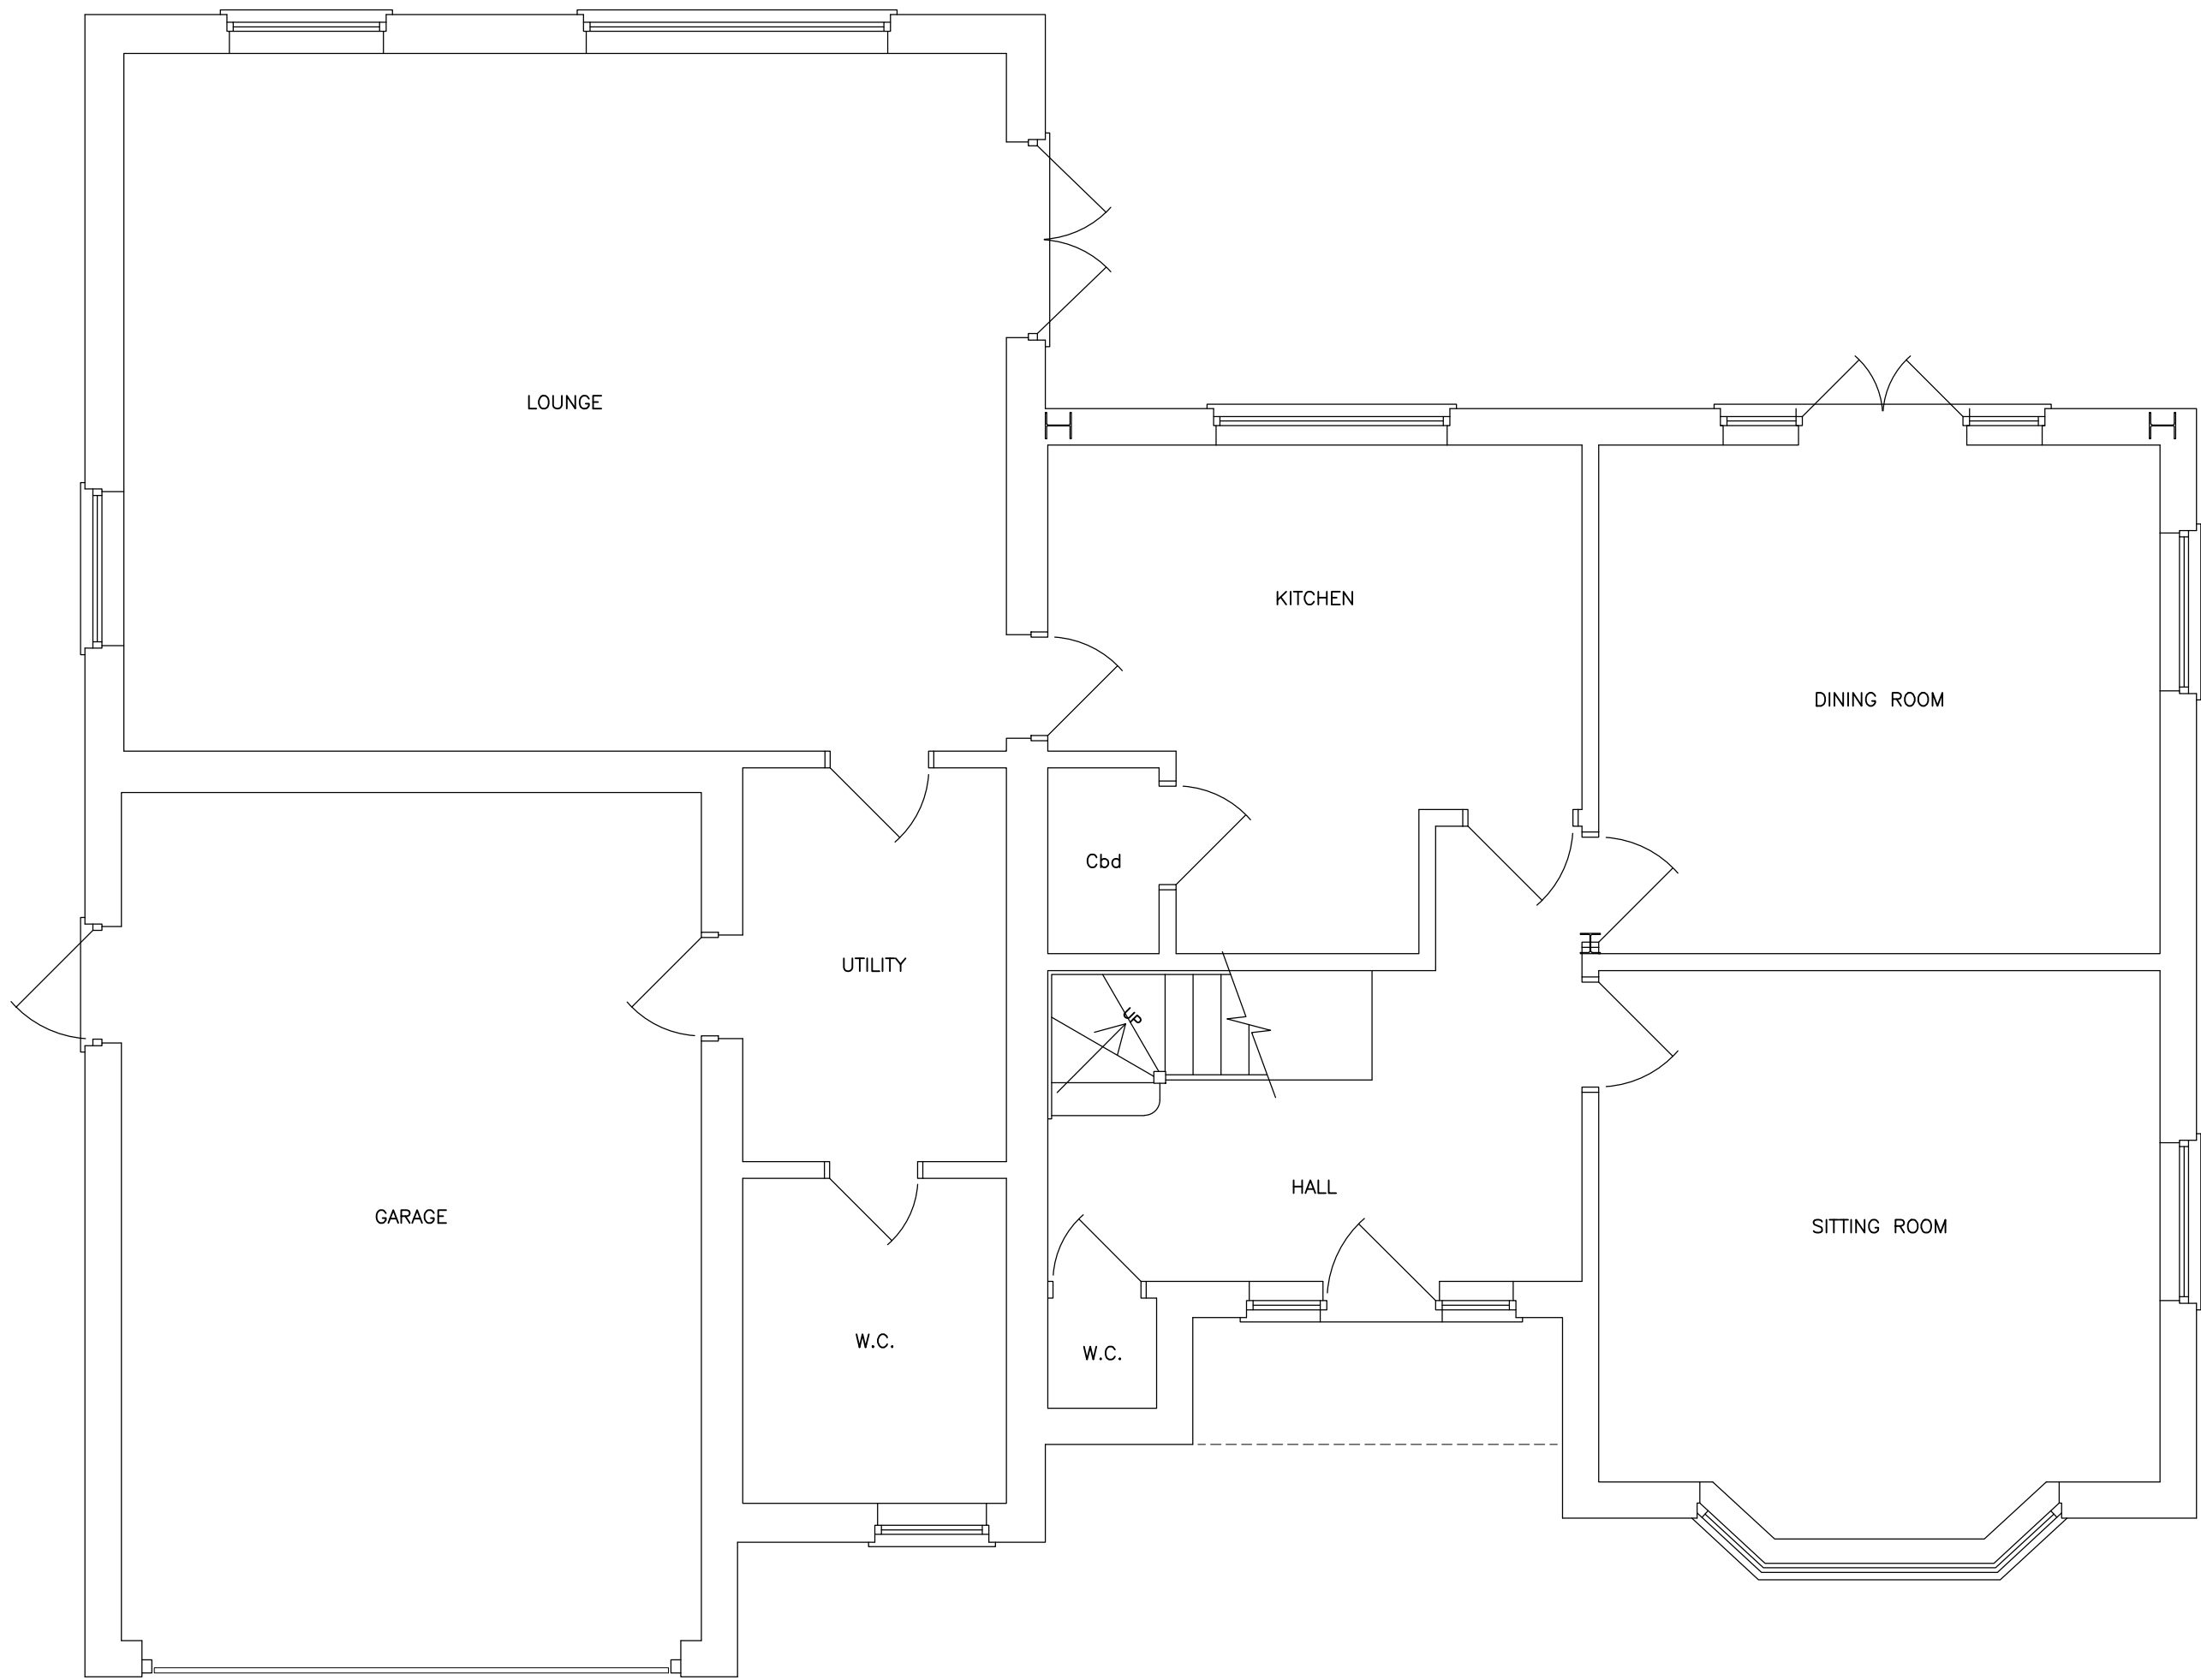

- GROUND FLOOR PLAN - 1:50 -



- FIRST FLOOR PLAN -

 

Revisions		
Client Mr & Mrs R Dobson		
Job Title PROPOSED EXTENSION & ALTERATIONS		
DEANLANDS STOCKCROFT ROAD BALCOMBE WEST SUSSEX RH17 6LN		
Drawing Title SURVEY - AS EXISTING		
T. J. Evans Building Drawings & Technical Service Holly's Choice Spithurst Road Barcombe East Sussex BN8 5EF Telephone (01273) 400835 E-mail: Tim@TJEvansLtd.co.uk		
Date	March 2025	Paper Size A1
Drawing Number	5 2 4 / 0 3 7 / 0 0	0