




- SOUTH WEST (FRONT) ELEVATION - 1:100 -




- SOUTH EAST ELEVATION -




- NORTH EAST ELEVATION -

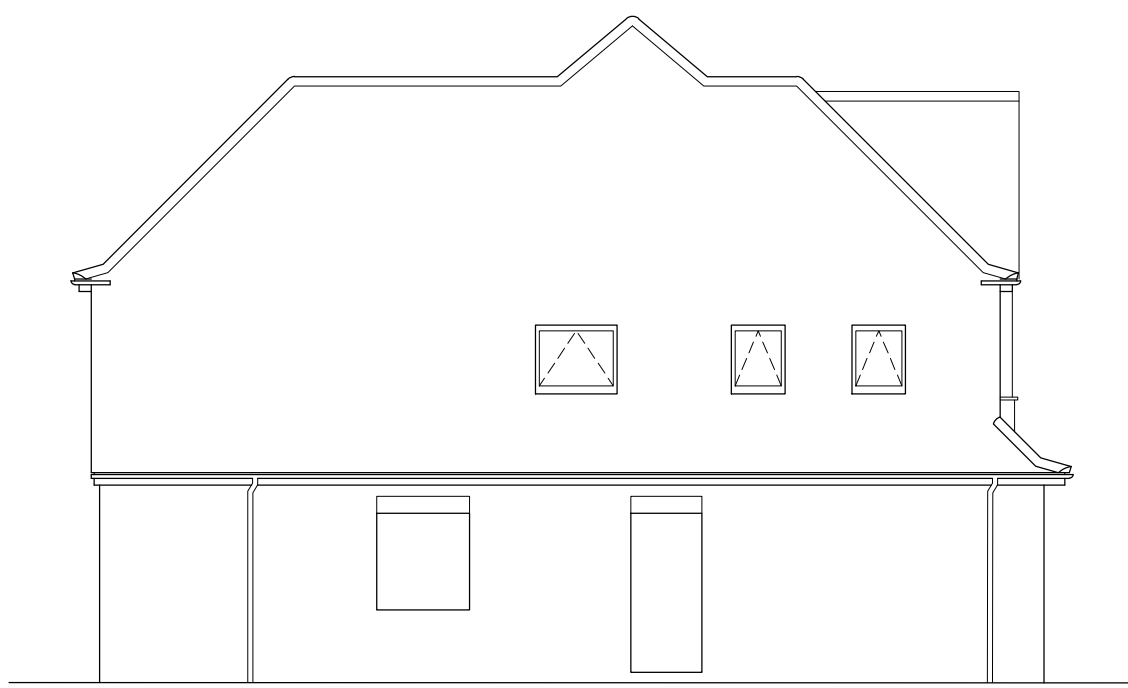

- NORTH WEST ELEVATION -

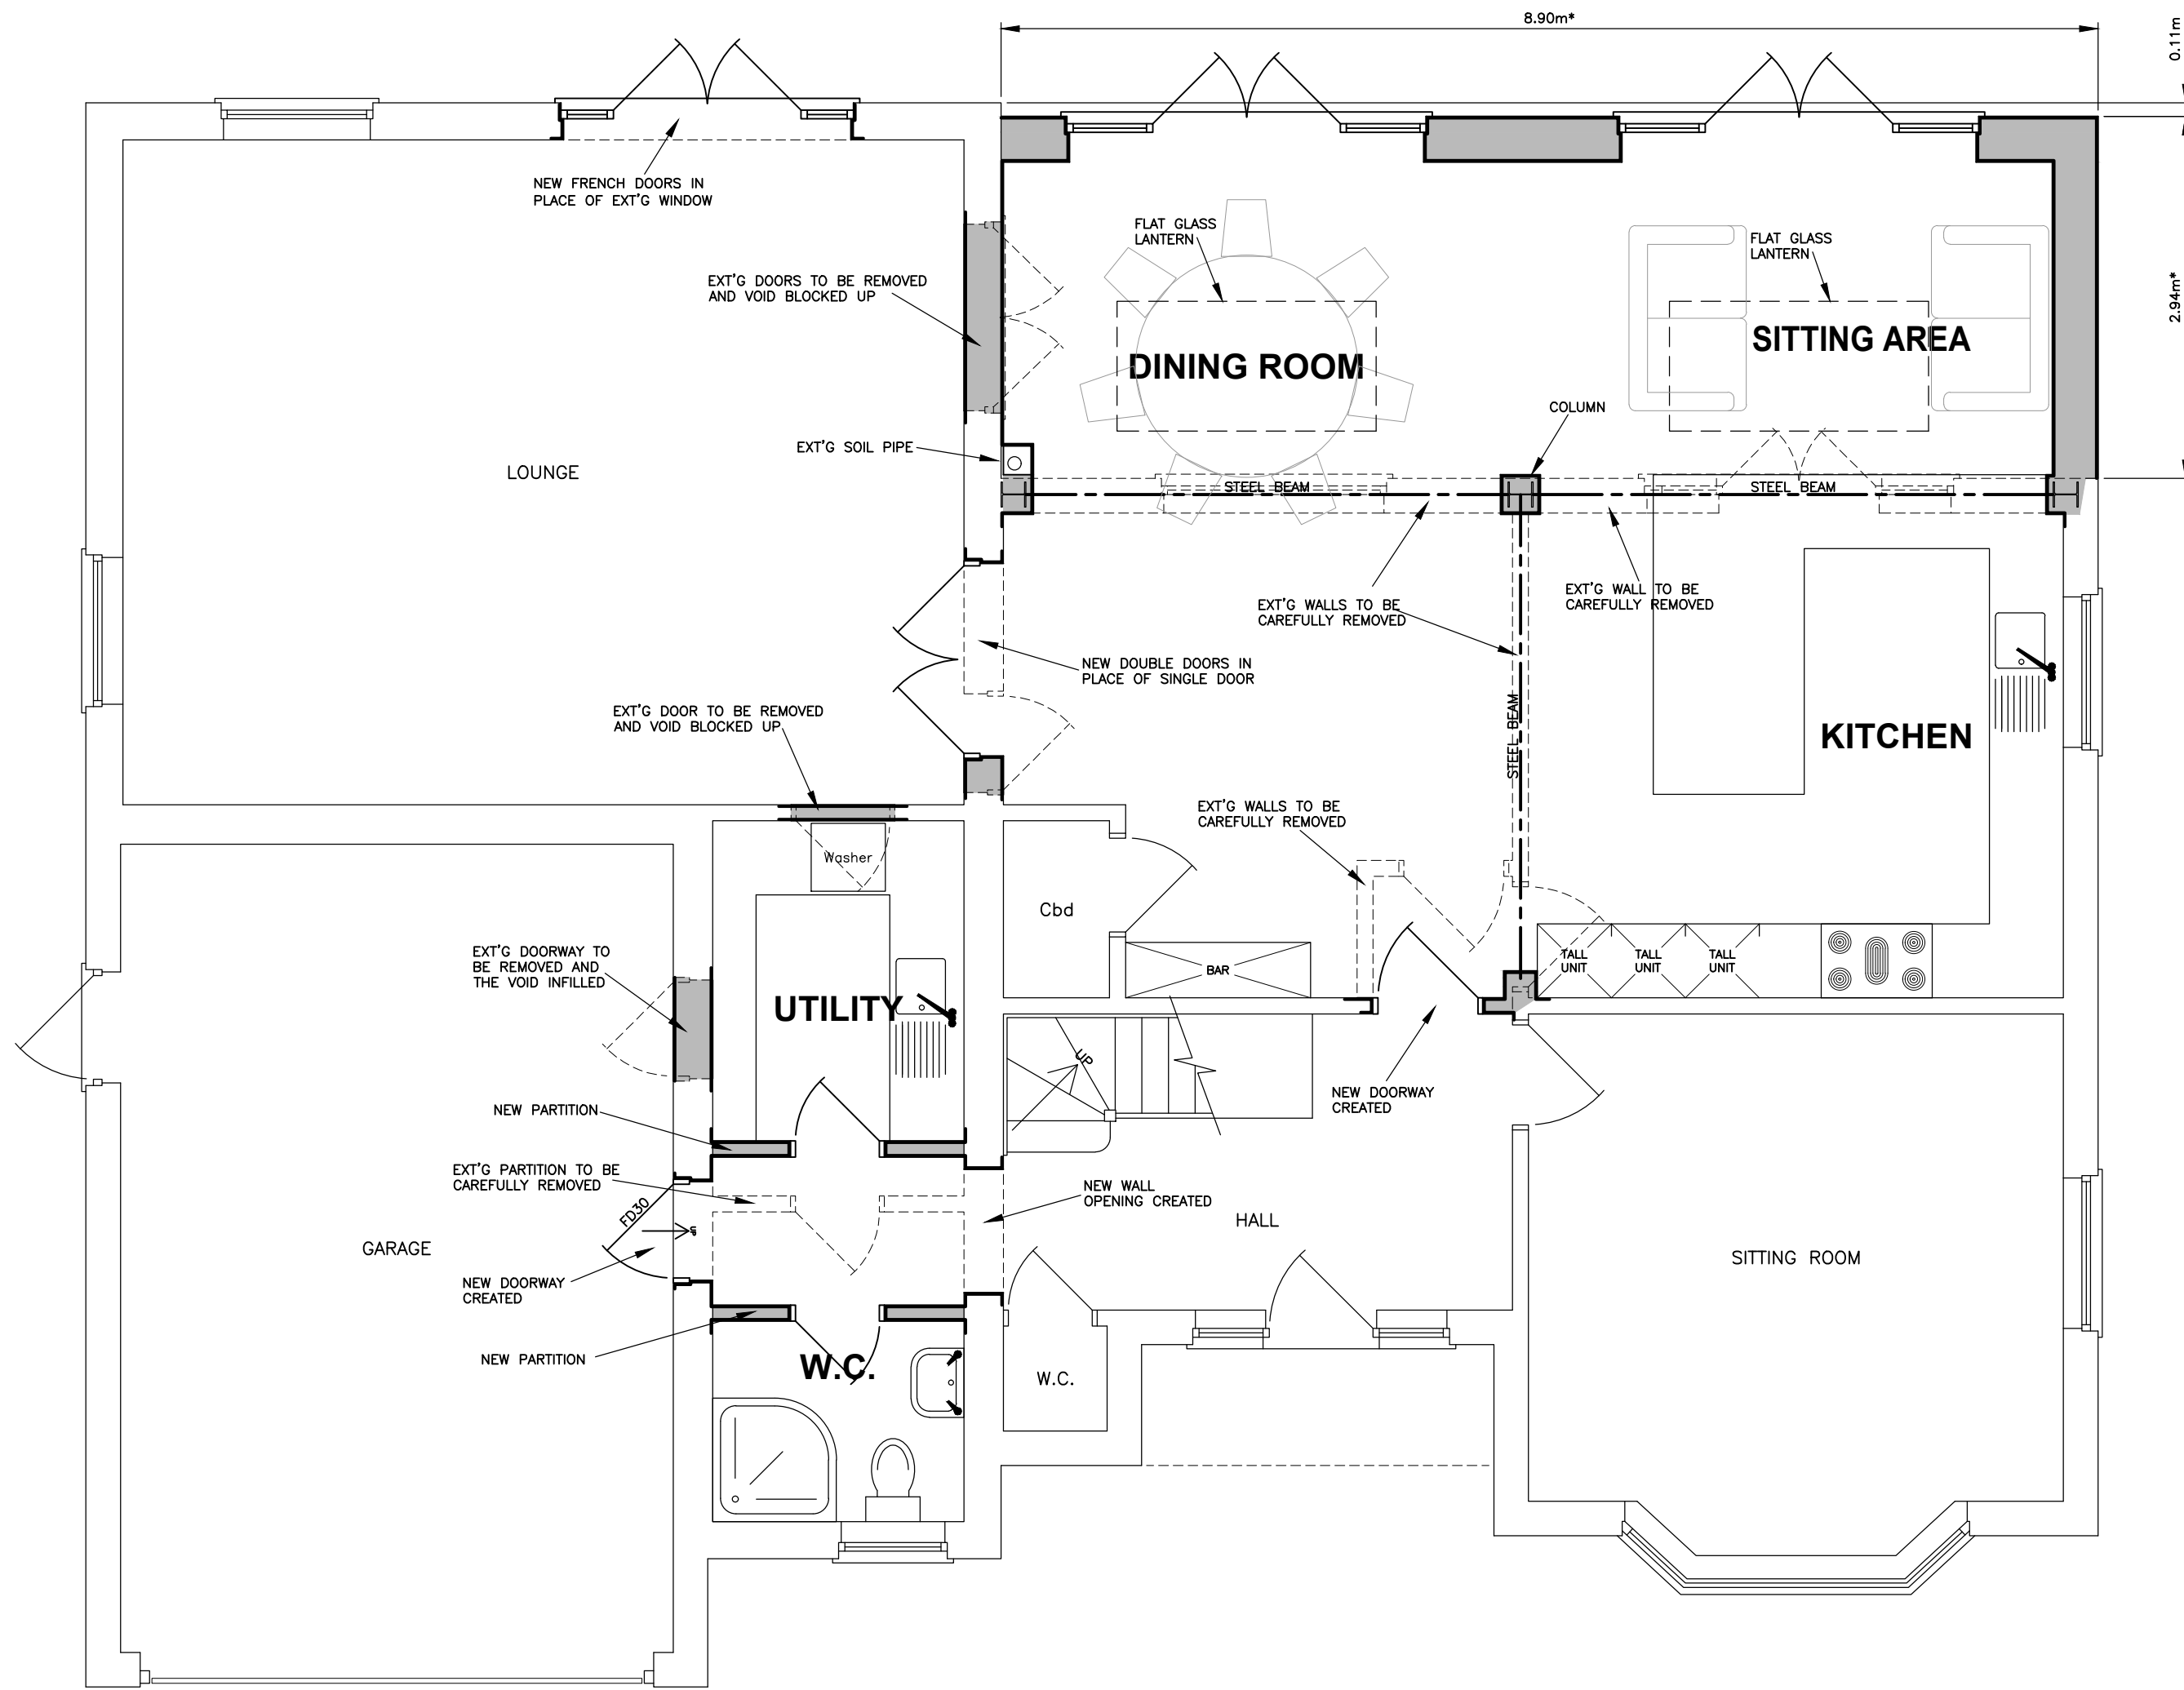

- GROUND FLOOR PLAN - 1:50 -

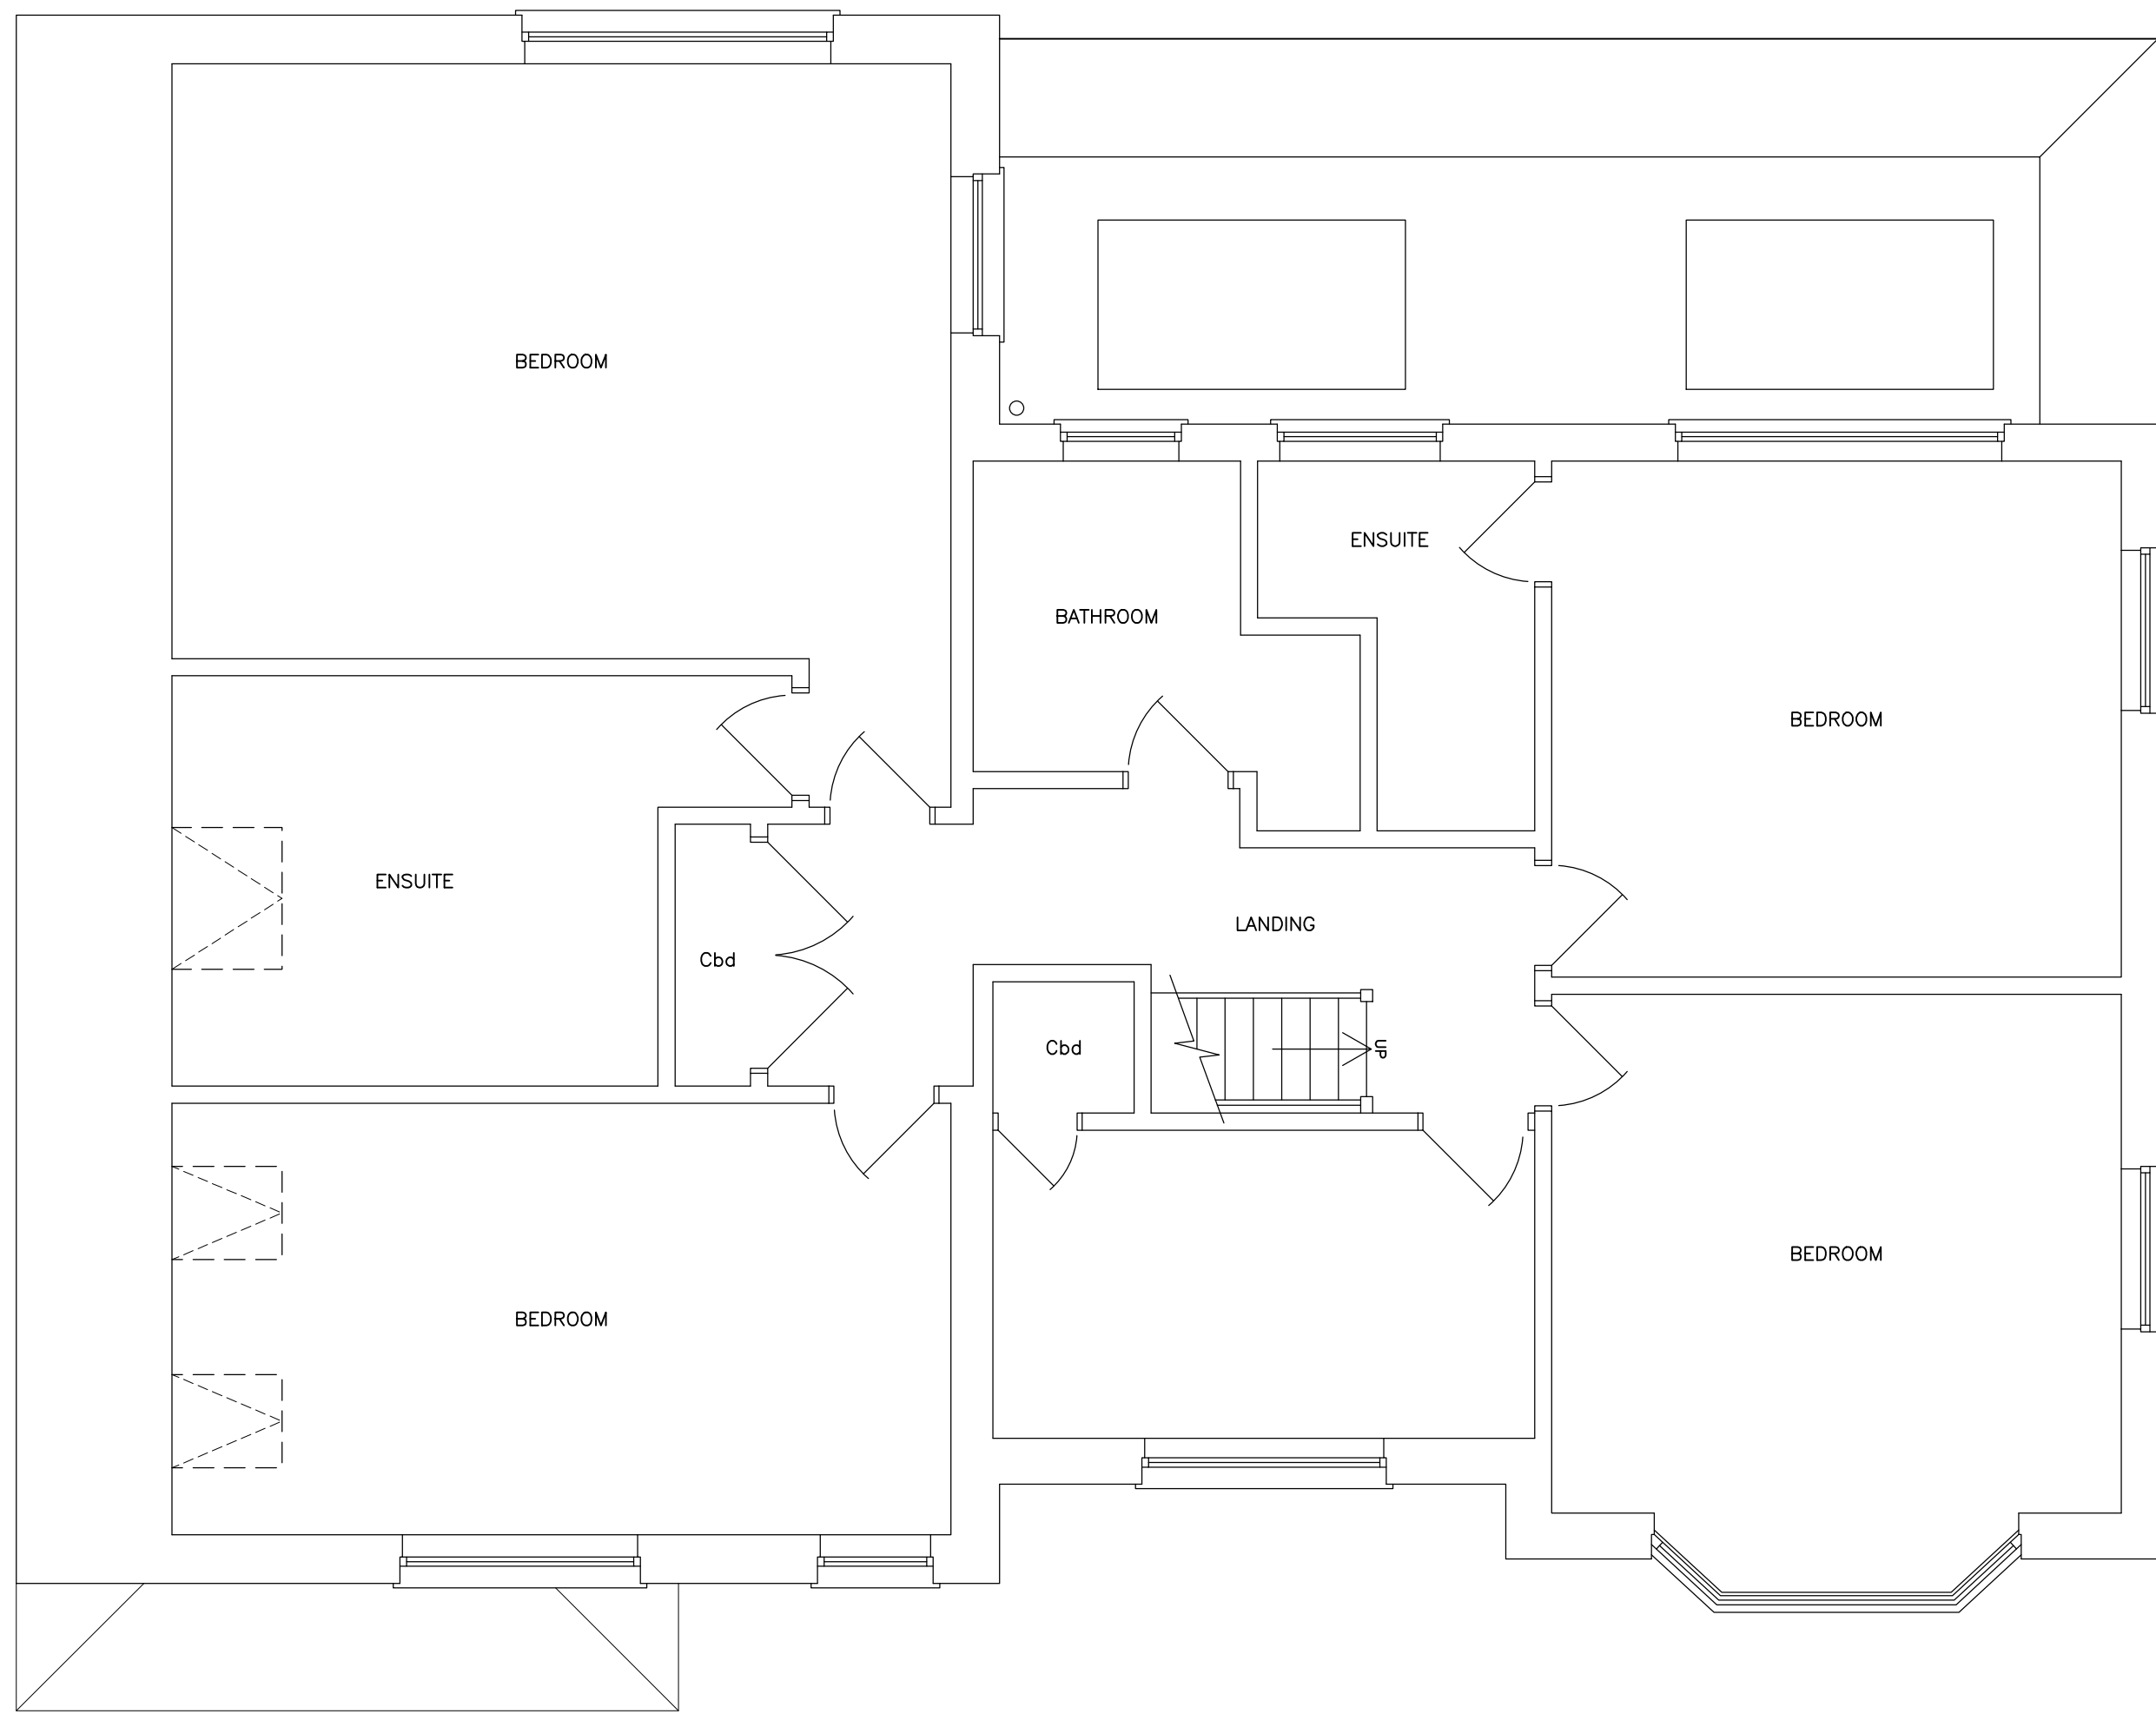

- FIRST FLOOR PLAN -

Revisions		
Rev C	16.05.25	FURTHER CLIENT COMMENTS INCORPORATED
Rev B	08.05.25	FURTHER CLIENT COMMENTS INCORPORATED
Rev A	25.04.25	CLIENT'S COMMENTS INCORPORATED
Client		
Mr & Mrs R Dobson		
Job Title		
PROPOSED EXTENSION & ALTERATIONS		
DEANLANDS STOCKCROFT ROAD BALCOMBE WEST SUSSEX RH17 6LN		
Drawing Title		
GENERAL ARRANGEMENT		
T. J. Evans Building Drawings & Technical Service		
Holly's Choice Spithurst Road Barcombe East Sussex BN8 5EF Telephone (01273) 400835 E-mail: Tim@TJEvansLtd.co.uk		
Date	April 2025	Paper Size A1
Drawing Number	52403701	C