

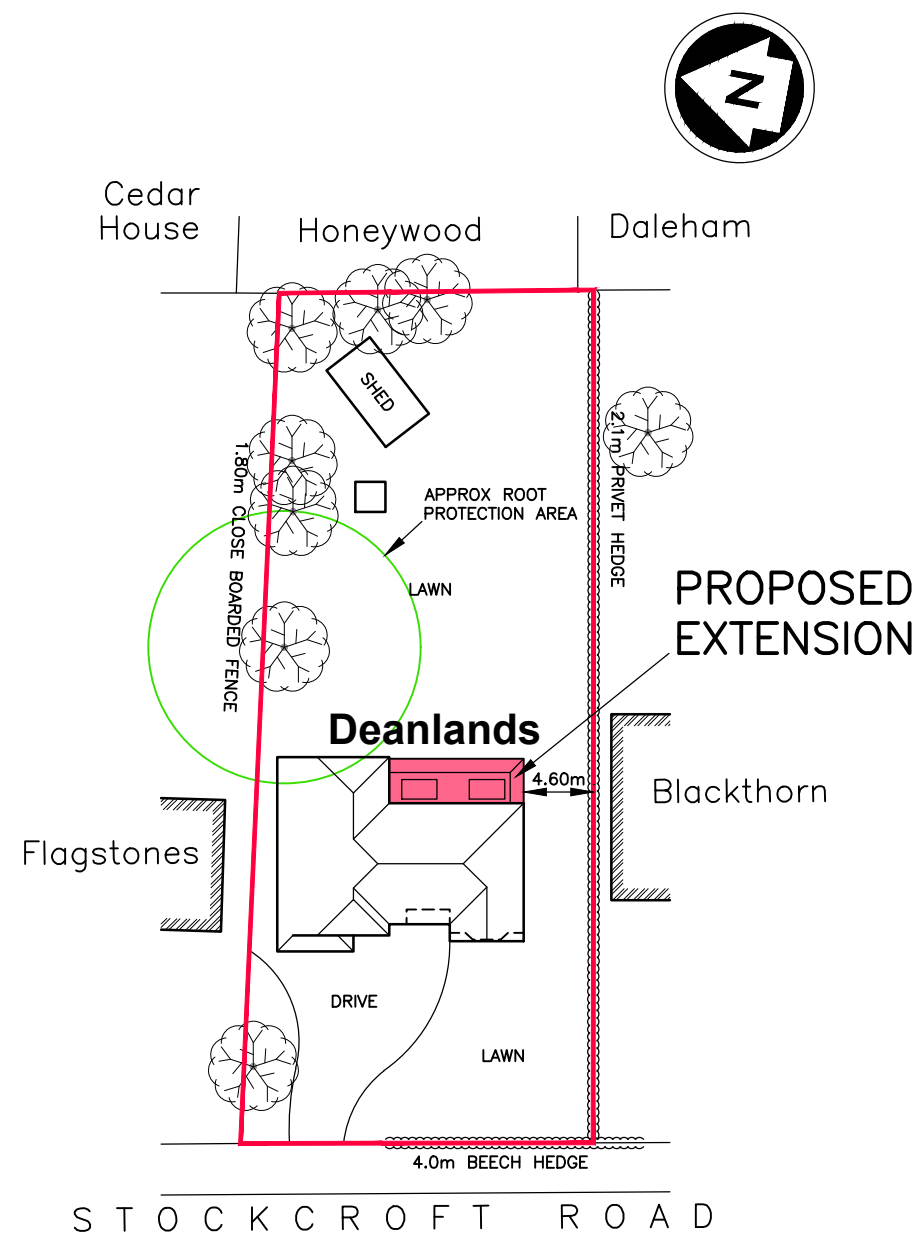


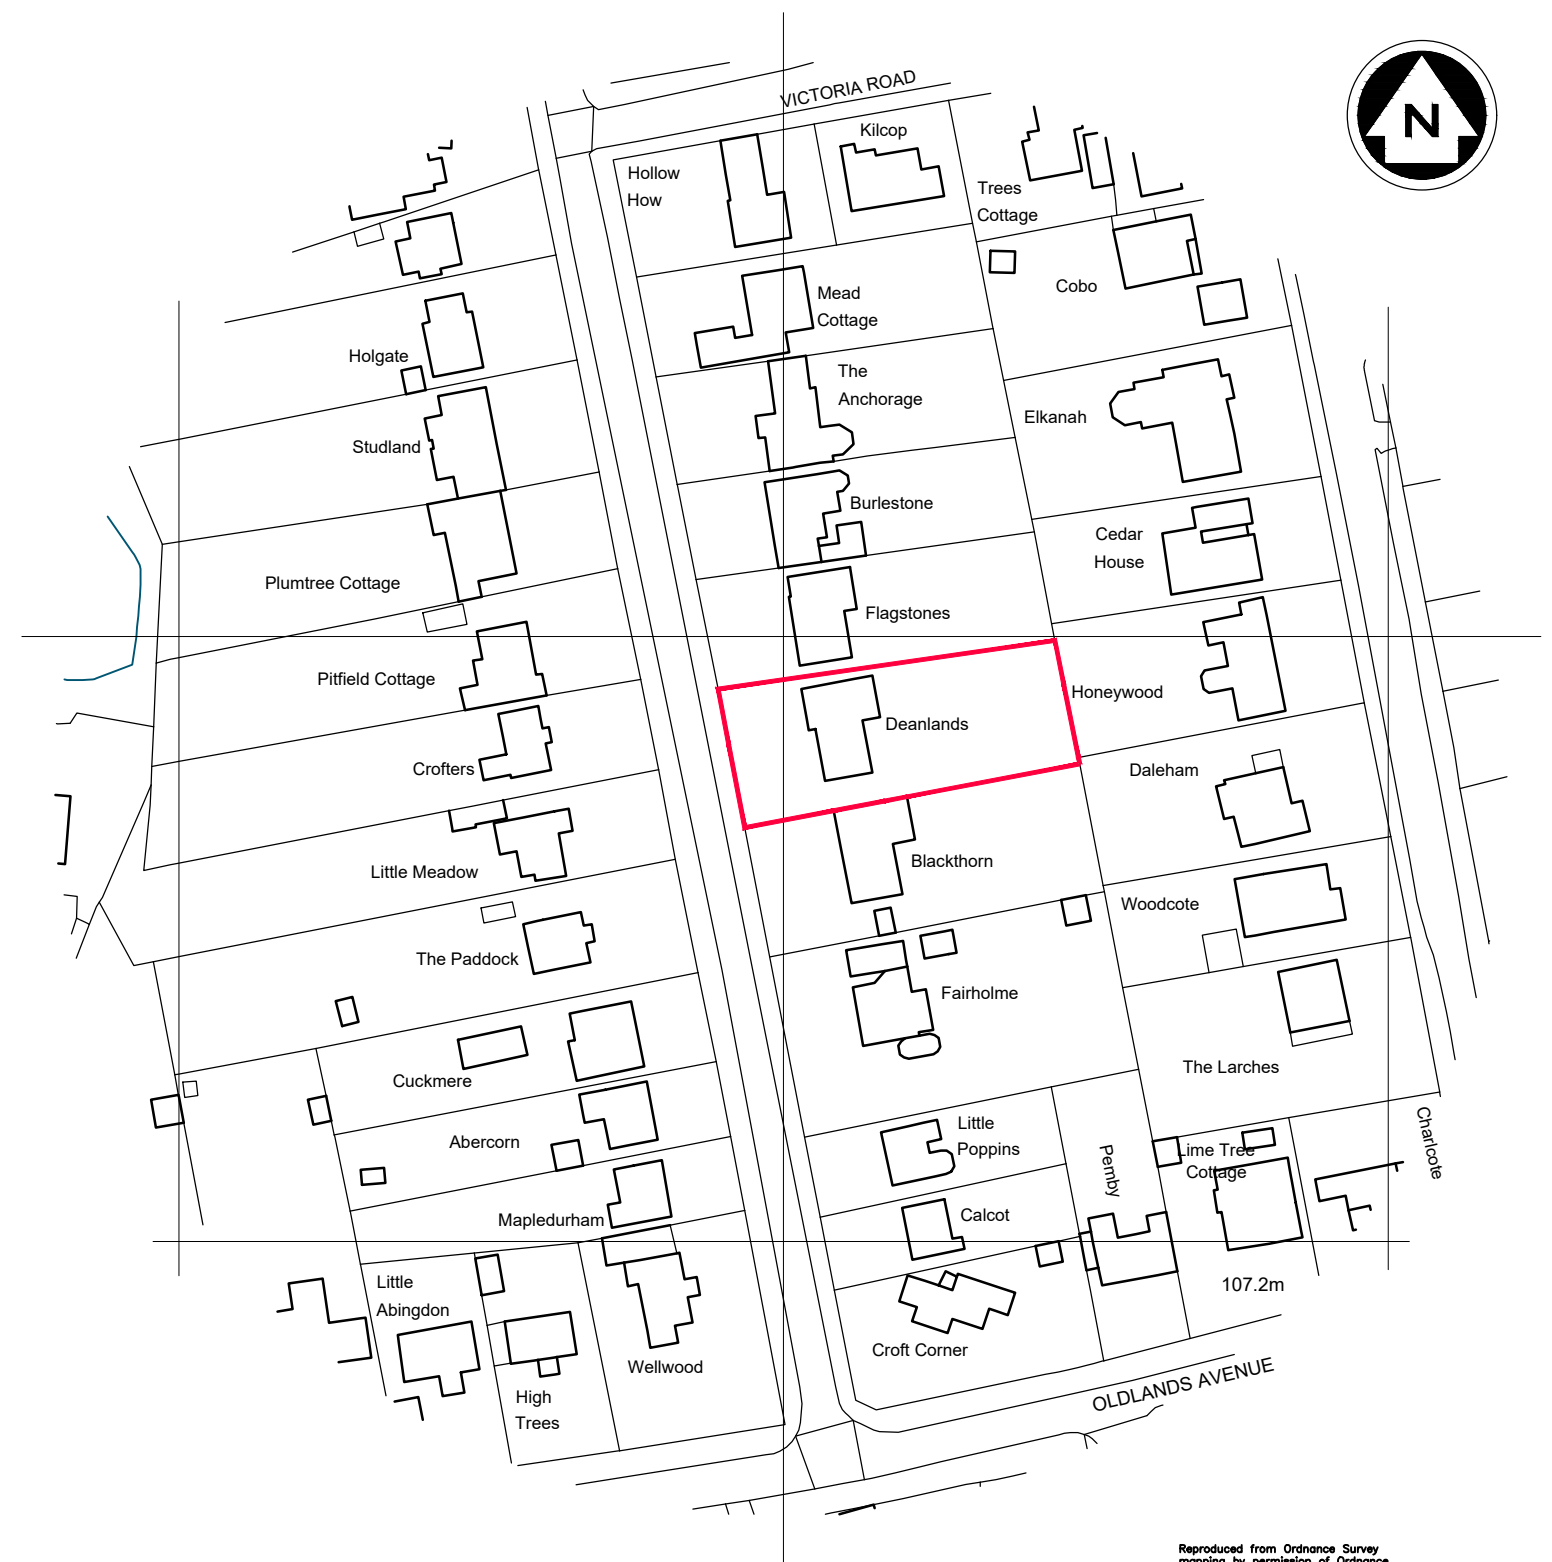

- SITE PLAN - 1:500 -

 

- LOCATION PLAN - 1:1250 -

Reproduced from Ordnance Survey mapping by permission of Ordnance Survey on behalf of Her Majesty's Stationary Office. © Crown copyright 2001. All rights reserved. Licence number LG1370

T. J. Evans
Building Drawings
& Technical Service

Holly's Choice
Spithurst Road
Barcombe
East Sussex BN8 5EF
Telephone (01273) 400835
E-mail: Tim@TJEvansLtd.co.uk



Client	Mr & Mrs R Dobson		
Job Title	PROPOSED EXTENSION & ALTERATIONS DEANLANDS STOCKCROFT ROAD BALCOMBE RH17 6LN		
Drawing Title	SITE & LOCATION PLANS	Paper Size	A3
Date	March 2025	Drawing No.	5 2 4 / 0 3 7 / 9 9
			0