


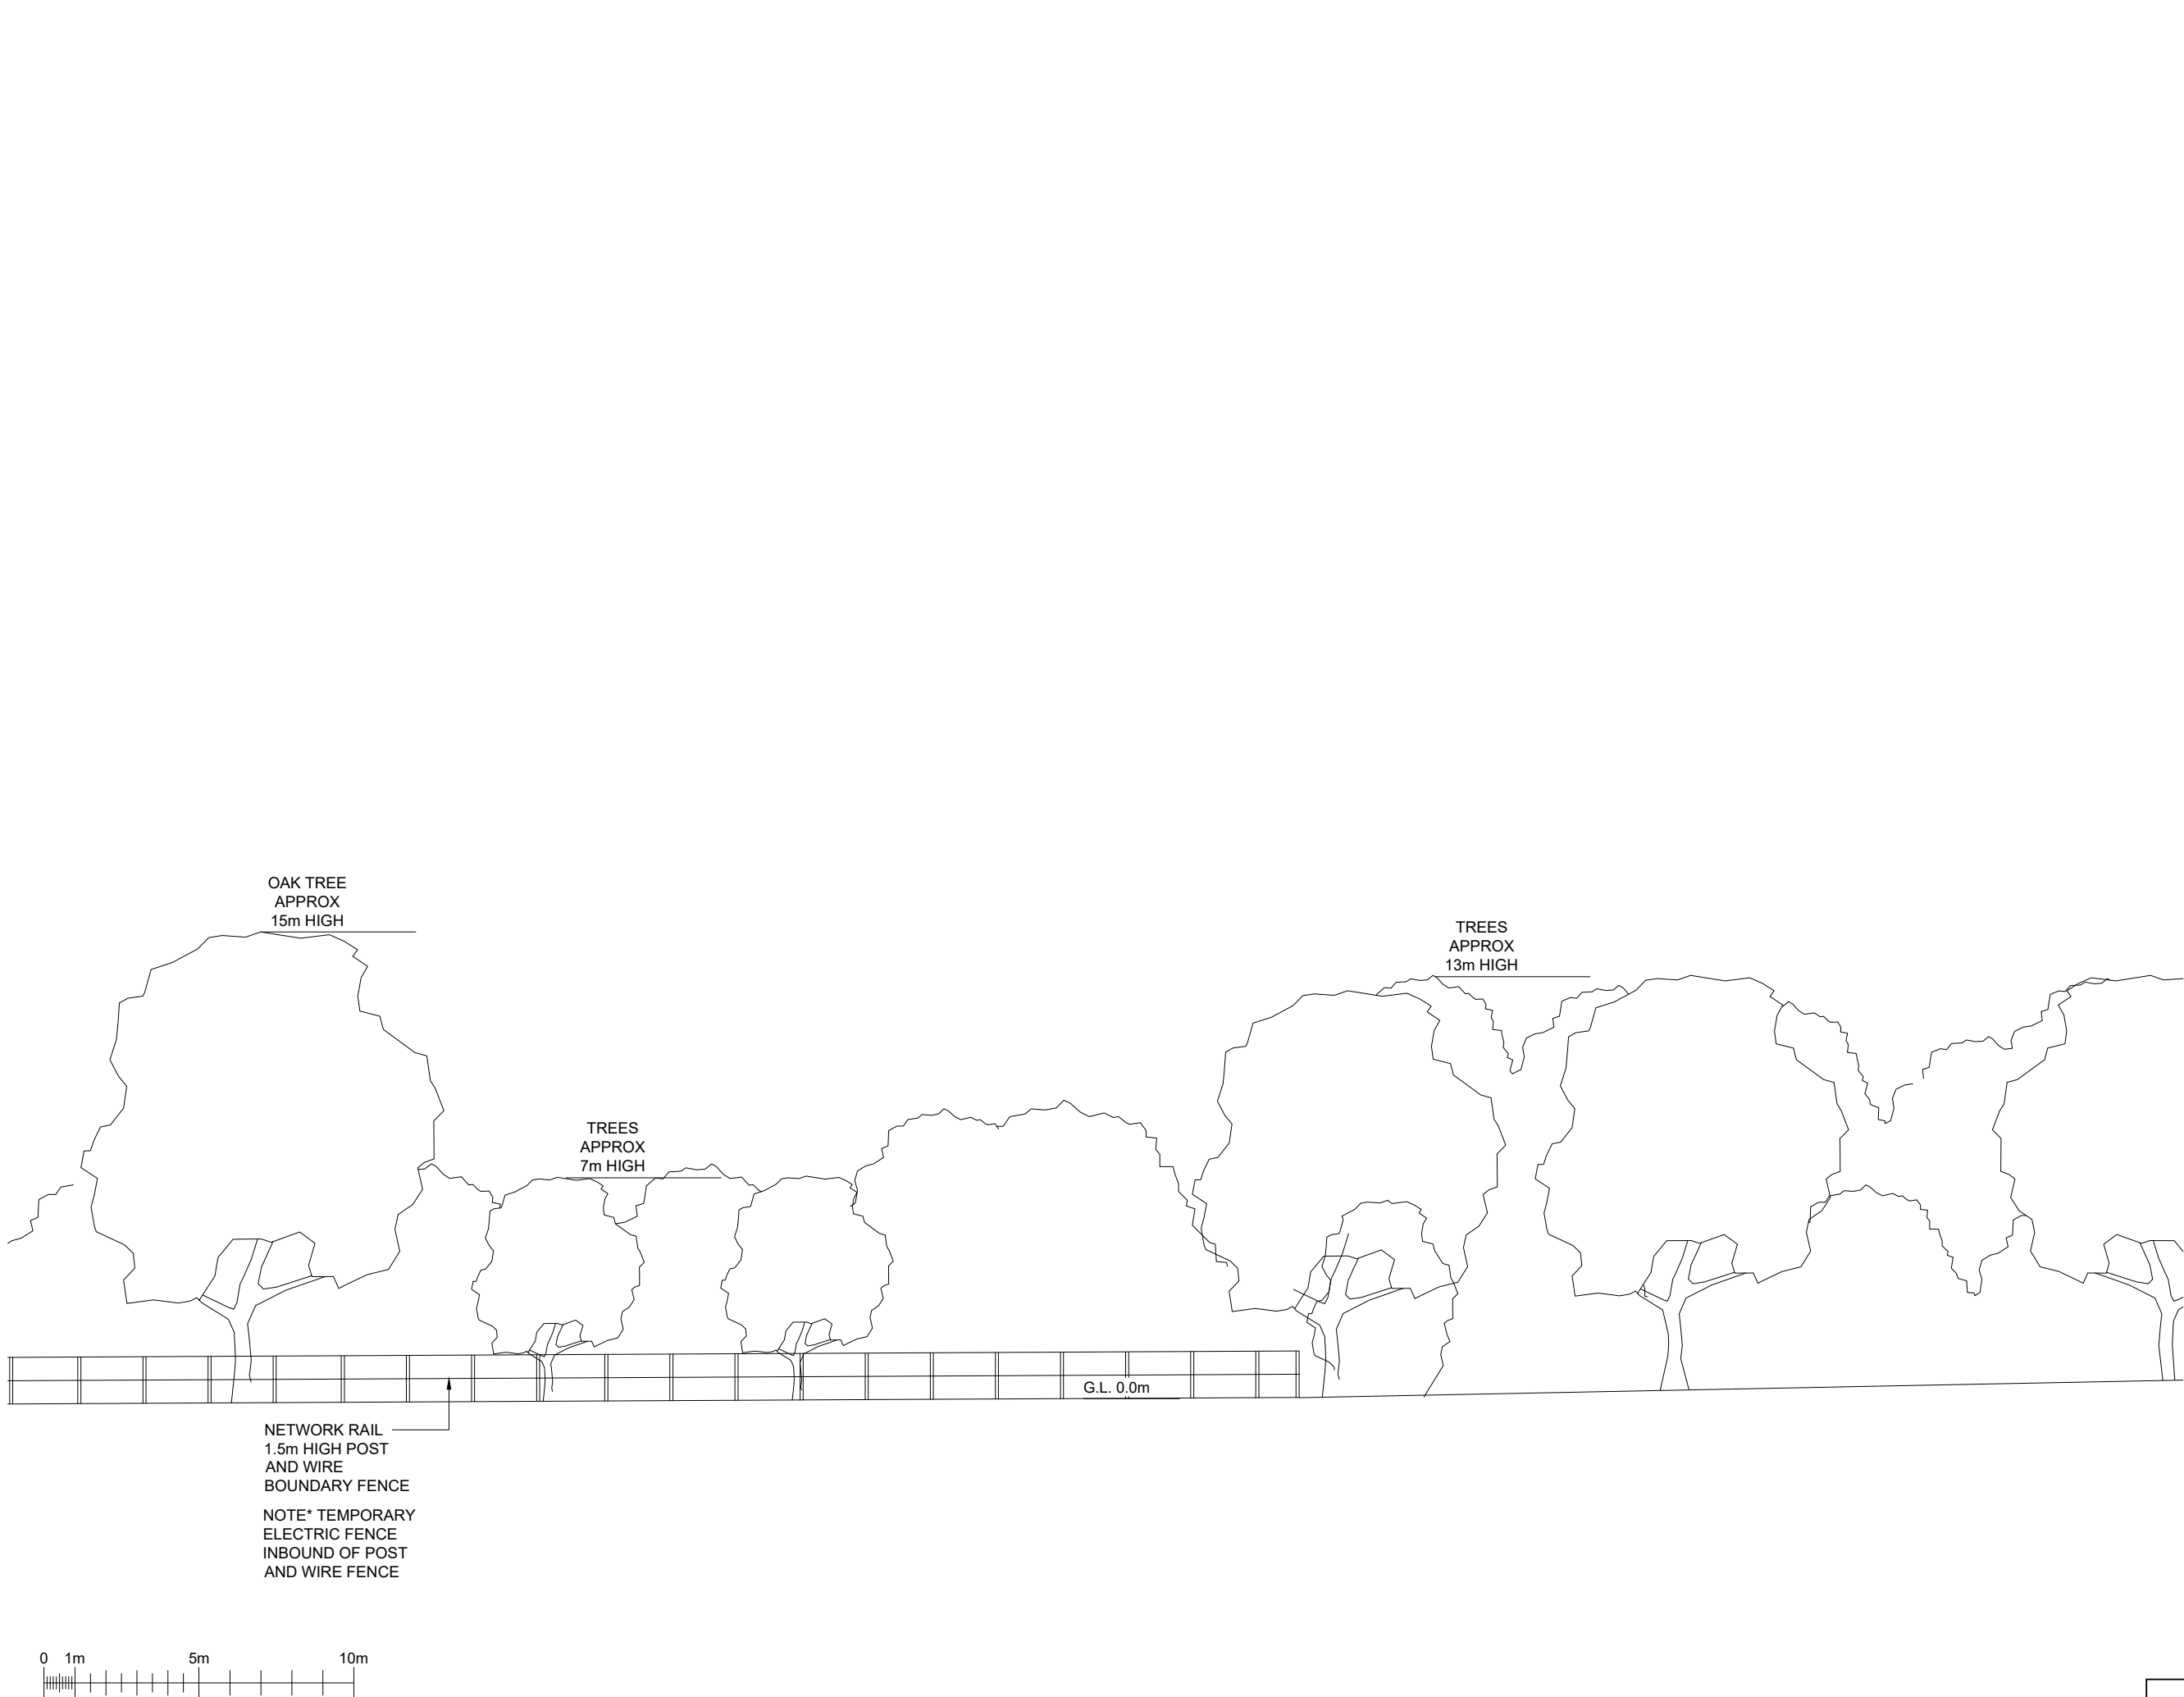

OAK TREE
APPROX
15m HIGH


TREES
APPROX
7m HIGH

TREES
APPROX
13m HIGH

NETWORK RAIL
1.5m HIGH POST
AND WIRE
BOUNDARY FENCE

NOTE* TEMPORARY
ELECTRIC FENCE
INBOUND OF POST
AND WIRE FENCE

G.L. 0.0m

 

©2020 Cellnex
All rights reserved. No part of this publication may be reproduced, stored in a retrieval system or transmitted in any form or by any means (Electronic, Mechanical, Photocopying, Recording or otherwise), without the prior written consent of the Company.

NOTES

CELL No. S5_16D

1.A			CIR	
1		06/03/23	KG	MK
ISS	REVISION	DATE	DRN	APP



CELLNEX UK
R+, 4TH FLOOR, 2 BLAGRAVE STREET, READING, RG1 1AZ
Tel. 020 4526 8553

SITE No S5-16d
OCKLEY PARK
OCKLEY PARK, OCKLEY HILL
HASOCKS
RH15 9HR

NGR TQ 31170 17513

OS GRID 531170, 117513

TITLE
WEST ELEVATION
EXISTING

SCALE 1:200

DRAWN	KG	17/11/22
APPROVED	MK	06/03/23

DRG No.	Sheet 1 of 1	Rev
S5-16d-00-002-MD001	1.A	