



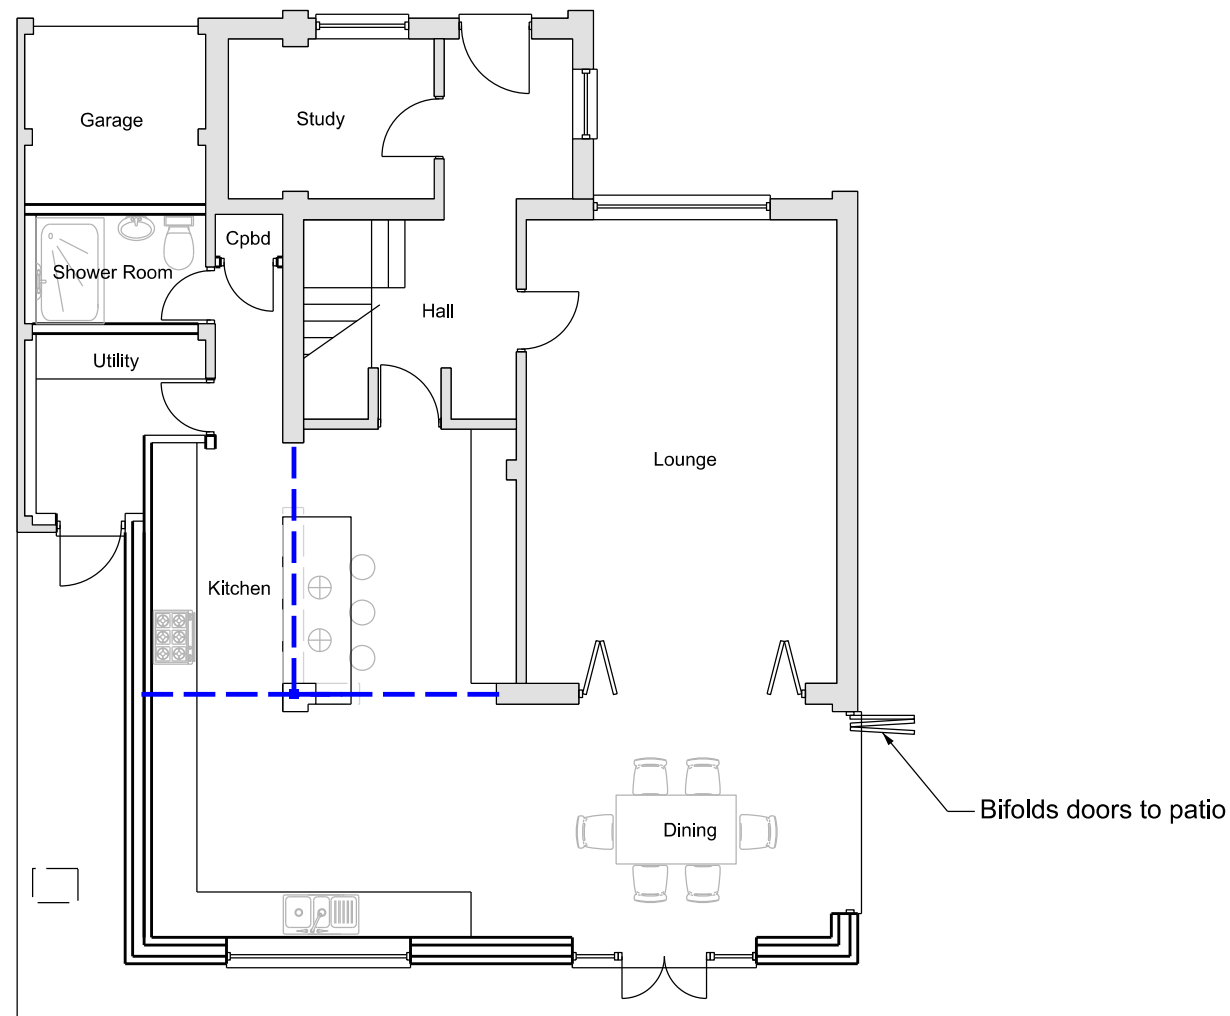


Proposed Ground Floor Plan
Scale 1:100



Proposed Rear Elevation
Scale 1:100

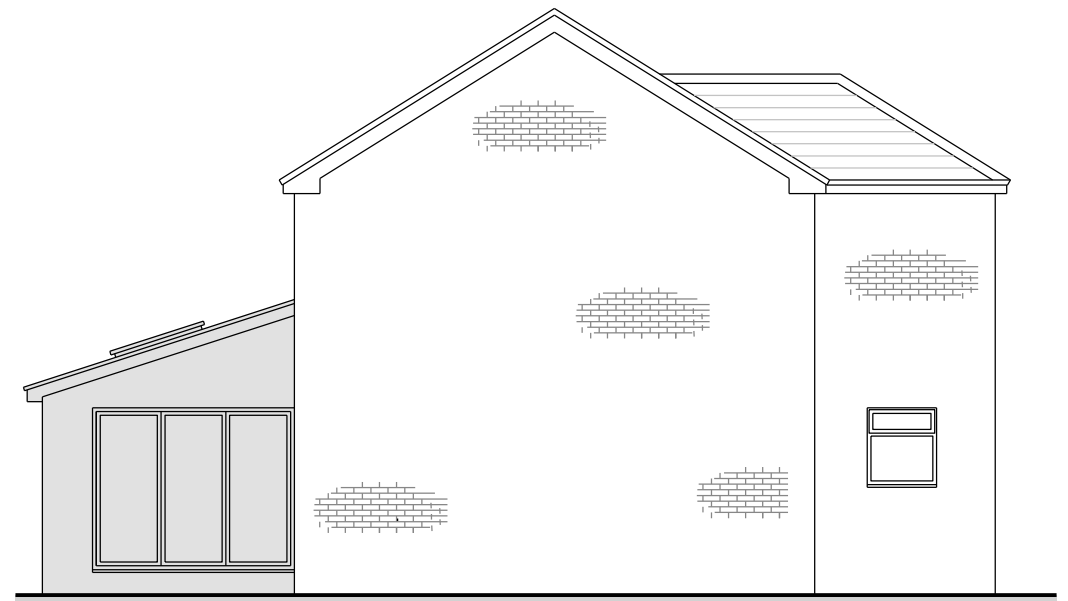

Proposed Side Elevation 1
Scale 1:100

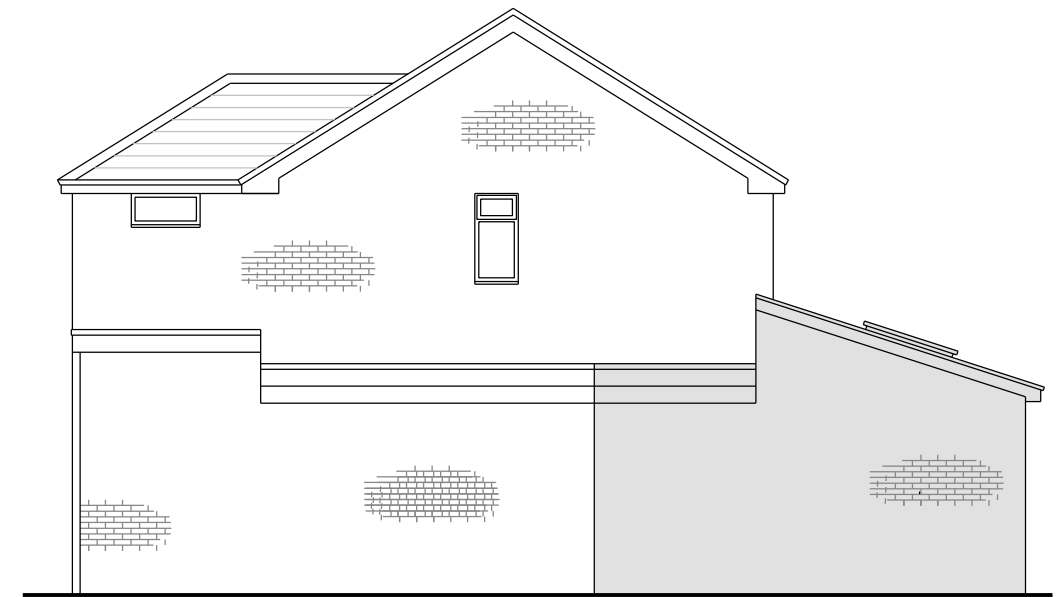

Proposed Side Elevation 2
Scale 1:100



Client Mr Harris	Title Demolition of Existing Conservatory and Proposed Erection of a Single Storey Rear and Side Extension	Drawn By	Date 02/08/24
Title 9 The Blytons, East Grinstead, West Sussex, RH19 1RY	Proposed Plans & Elevations	Drawing Number JBD/RH19/1RY/052	Rev A