

rev.	date	changes description	issued by
P11	01/08/2025	Balustrading changed to glazed throughout	HE
P10	24/06/2025	See cloud	HE
P09	12/05/2025	G-value updated	HE
P08	10/04/2025	Rationalise horizontal window mullion height, AOV spec changed to horizontal openers	HE
P07	05/11/2024	Material reference addedd	HE
P06	08/07/2024	Revised cladding panel for brickwork, Balcony balustrade changed to metal from glass, Second lift removed, remaining lift Orona 8	HE
P05	12/06/2024	Additional annotation added, see cloud, RWP's added to rear balconies	HE
P04	10/10/2023	Setting out of openings on rear elevation changed to incorporate 16mm offset	MK
P03	23/03/2023	Windows opening lines shown	MK
P02	18/01/2023	Staircase windows arrangement amended	MK



BOLTRO ROAD, HAYWARDS HEATH - EXTERNAL MATERIALS

Brickwork Marshalls Islington Vintage B1	Brickwork Marshalls Castleton White B2	Brickwork Marshalls Marble Grey B3
		
Mortar Remix, Fort Monkton White	Mortar Remix, Fort Monkton White	Mortar Remix, Fort Monkton White
Windows/Doors uPVC - colour Ral 7038	Roof Single-ply	Rainwater goods Grey uPVC
		
Airbrick - in Brick B1 uPVC - Buff	Airbrick - in Brick B2 uPVC - White	PPC Aluminium / uPVC Ral 7038
		
A1	A2	P1 = PPC Alu P2 = uPVC

Cladding - dark grey C1
Wienerberger-SVK-Slate (no longer available)
Hardie Panel fibre board Grey Slate in brushed concrete

Cladding - mid grey C2
Wienerberger-SVK-Slate (no longer available)
Hardie Panel fibre board Light Mist in brushed concrete

Airbrick - in Cladding C2
uPVC - light grey



C1 **C2** **A3**

Balustrading - balustrading to be clear glazed panels with slimline metal posts and handrails PPC RAL 7038

Notes:
- All exposed external metal work to be PPC to RAL 7038
- All external window and door frames and casements to be uPVC pre-finished RAL 7038
- All airbricks to be colour matched with facing brickwork

Ecology Measures
- All built-in and not face applied
- All finished to 'best-match' facing brickwork

E1 = bat box
E2 = bee brick
E3 = swift box

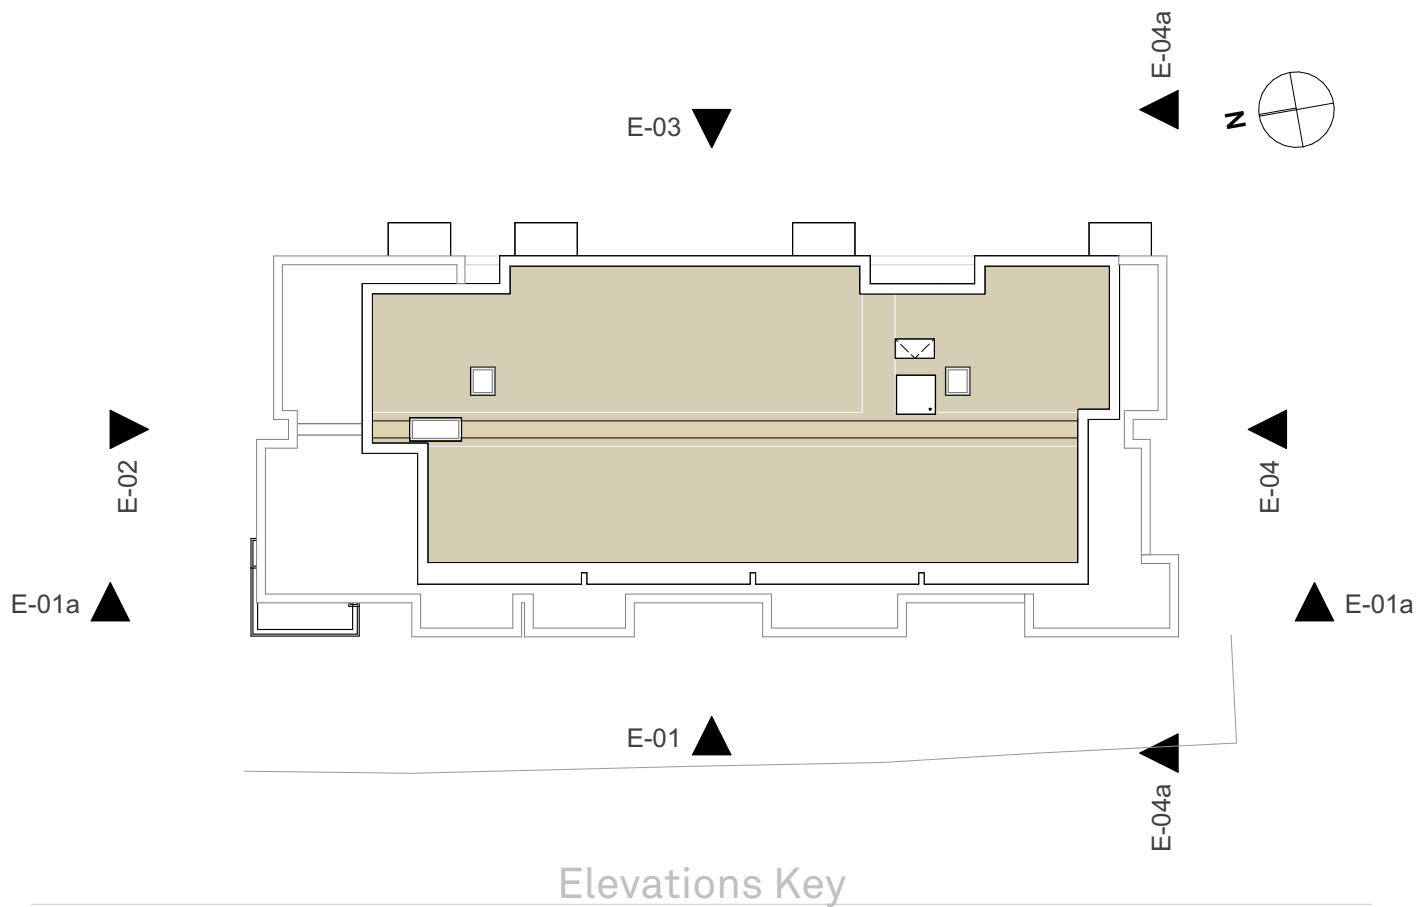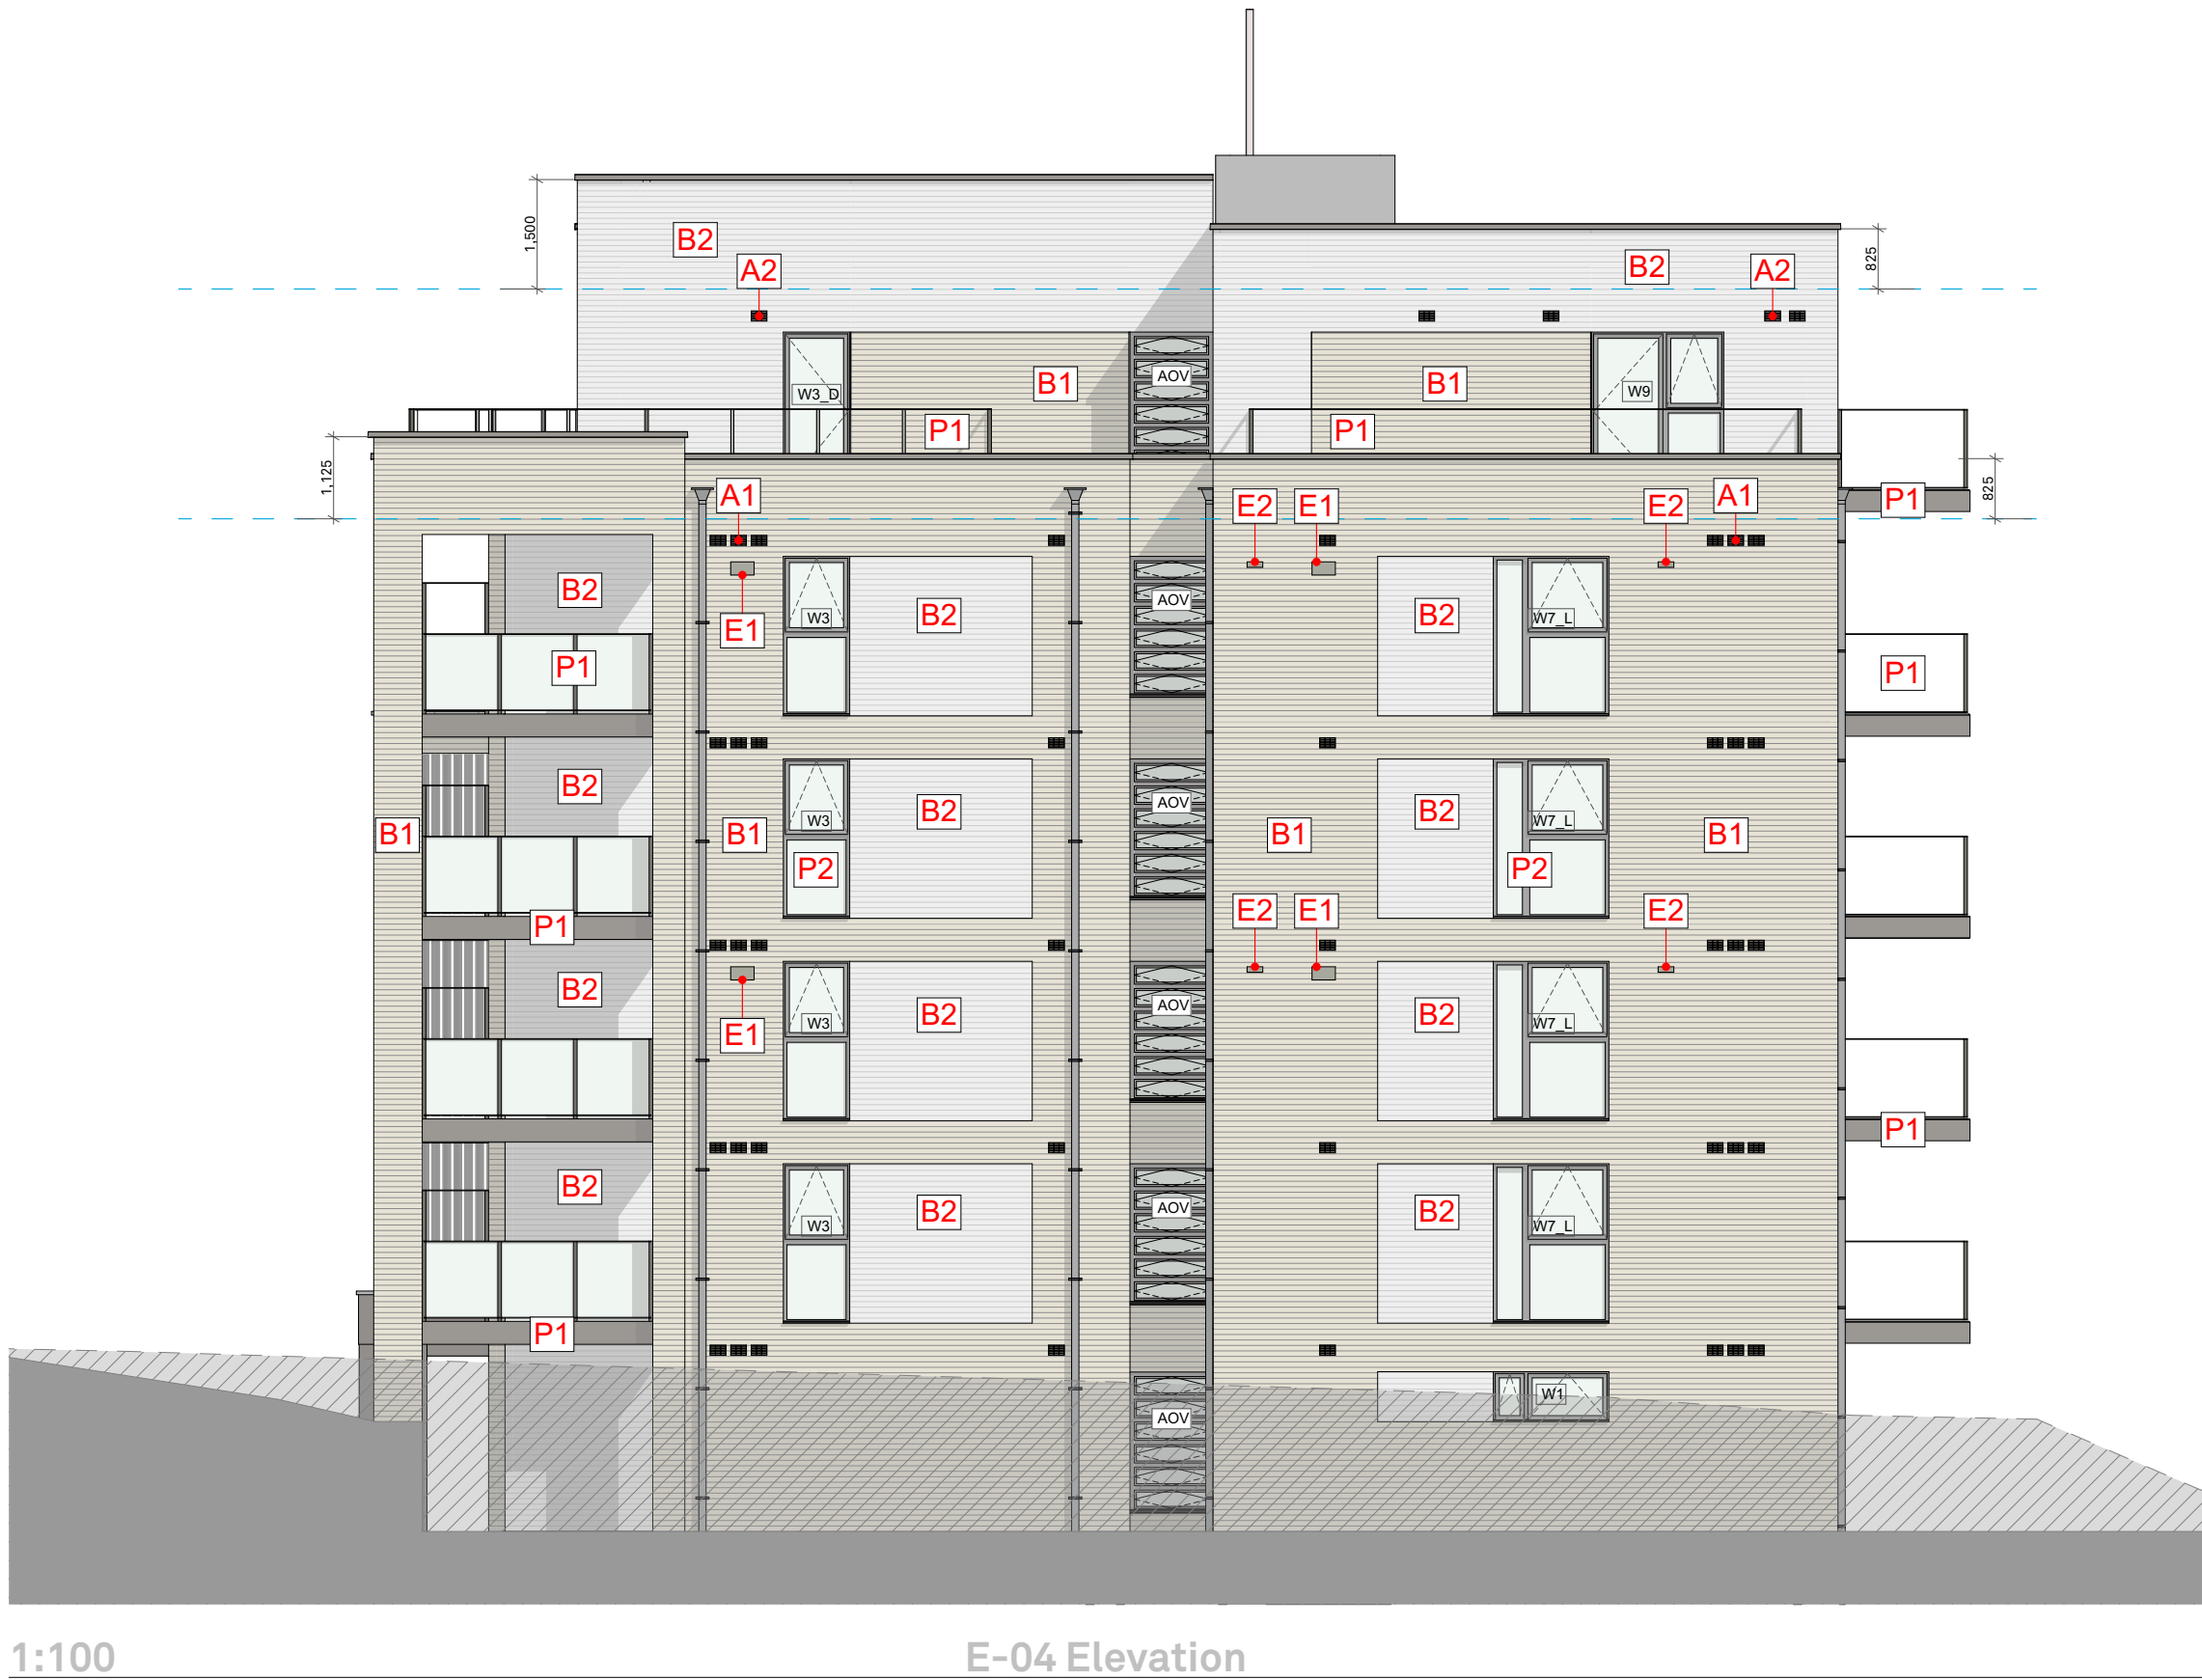

RE-FORM
AT

www.re-format.co.uk mail@re-format.co.uk +44 (0)1730 778778

project title
Boltro Road, Haywards Heath

document title
Proposed Elevations 03 04

Date Dec 2022 drawn by MK checked by DB approved by DB

Scale at A1
0 1 2 4 8m (0)

region project no. stage no. discipline number
LSE- 2780 - 04 - A - 0402 Proposed Elevations 03 04

status suitability description revision
S4 Suitable for Review and Comment P11