



FOR PLANNING
PURPOSES ONLY

NOT FOR CONSTRUCTION

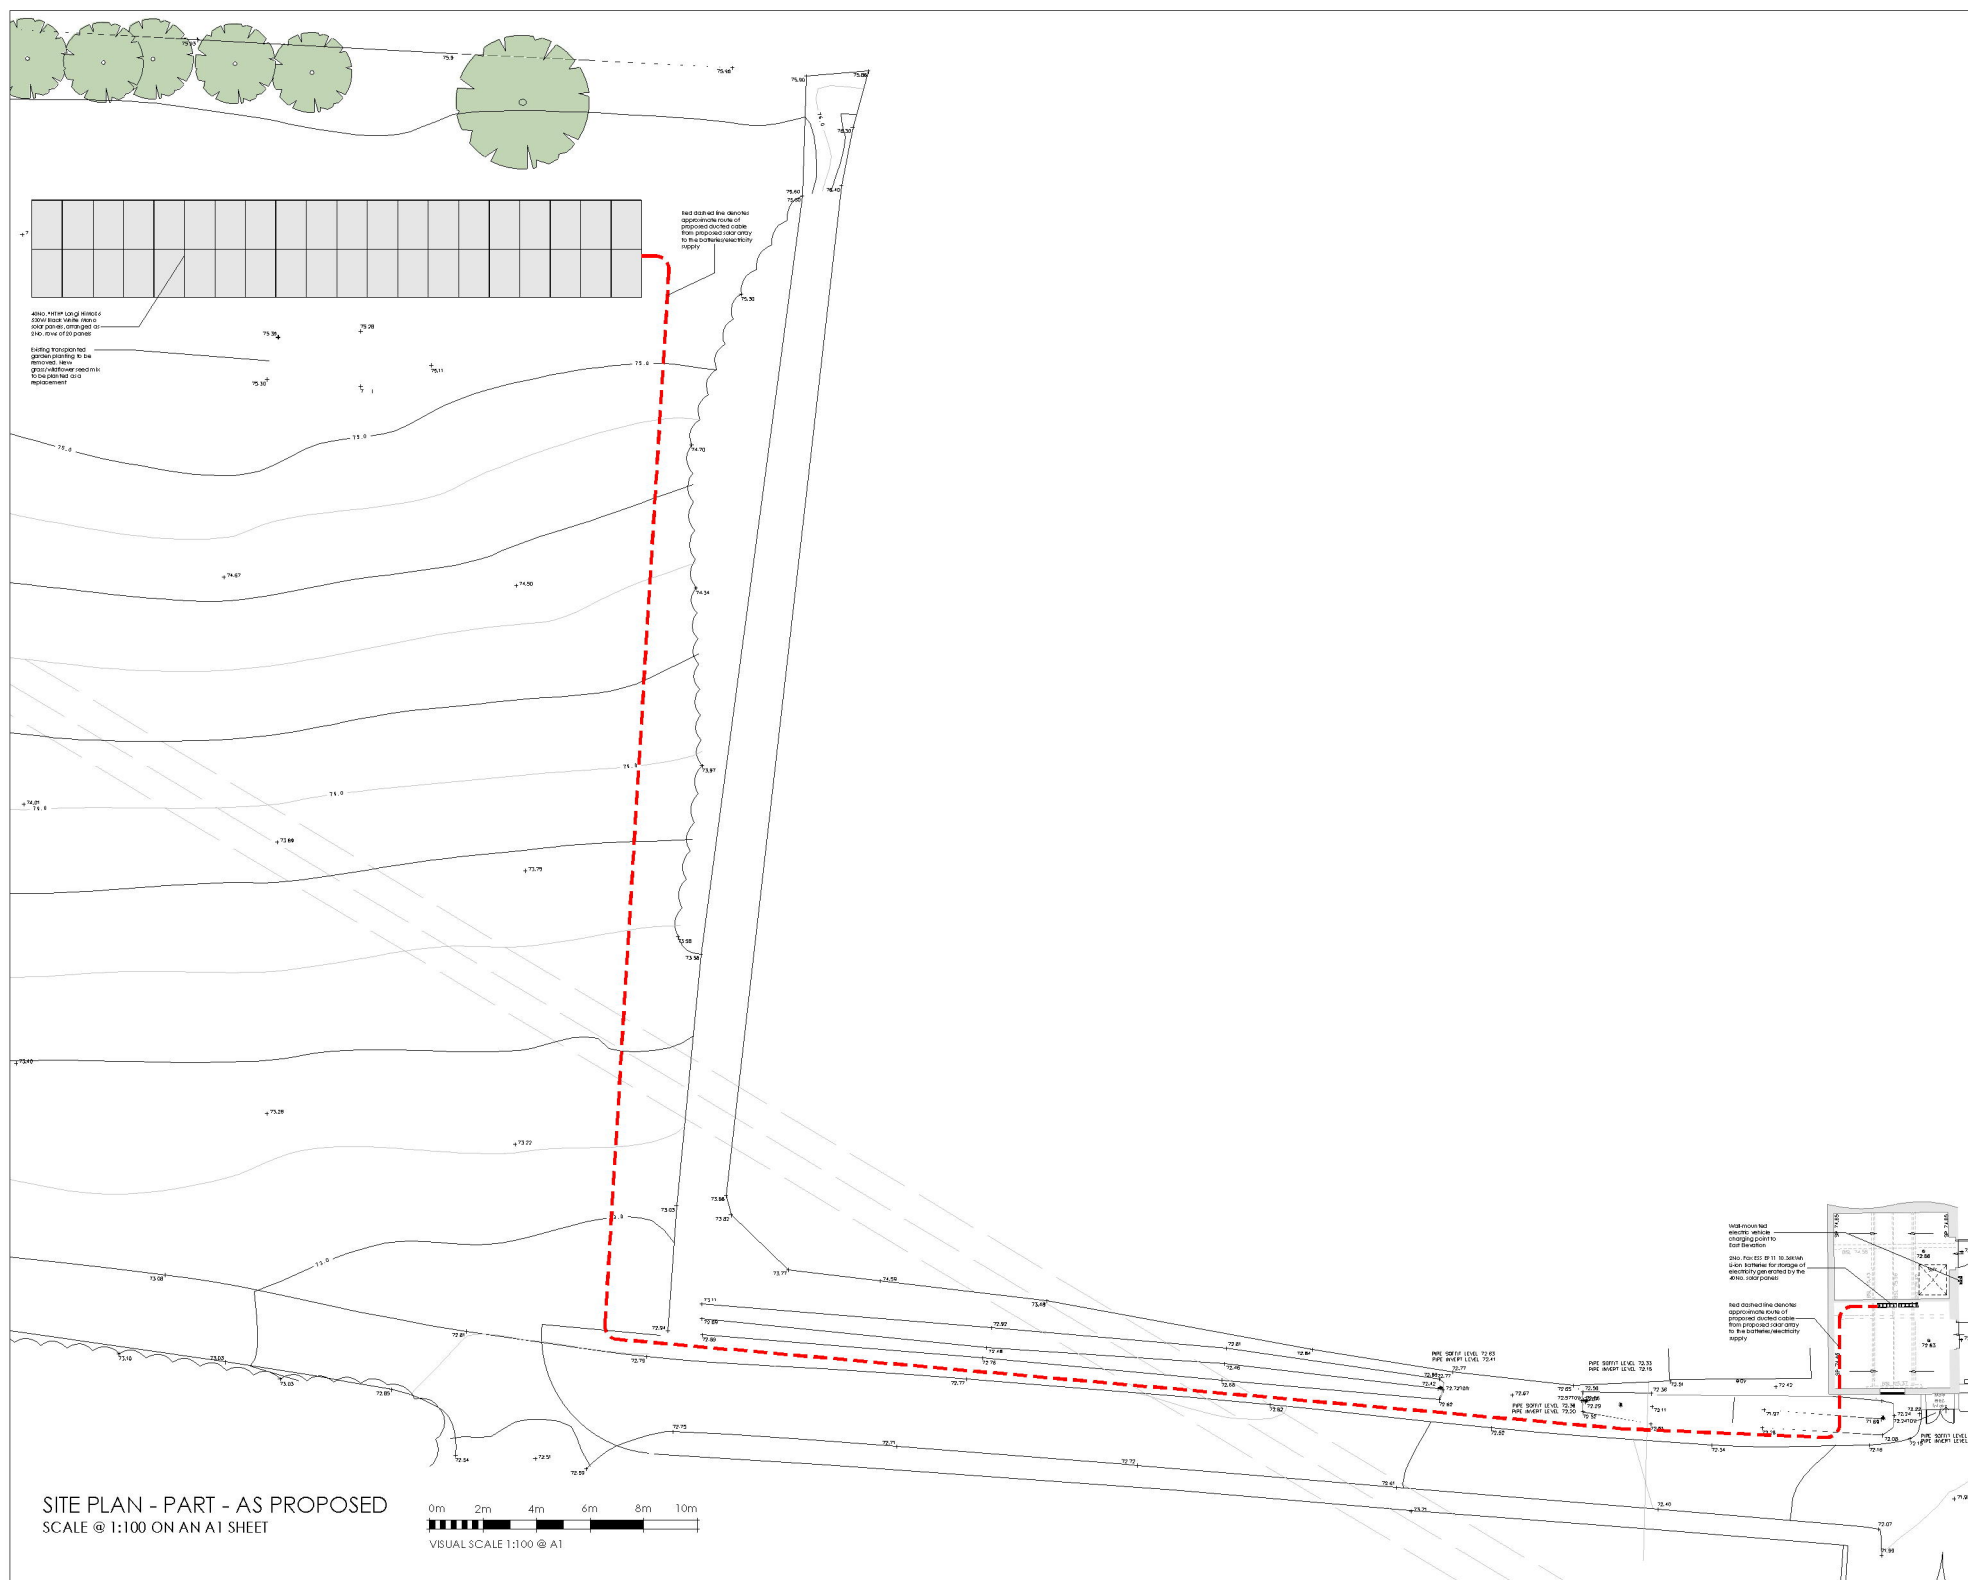

SITE PLAN - PART - AS PROPOSED
SCALE @ 1:100 ON AN A1 SHEET

 

REV.	DATE	BY	AMENDMENT	CHK
*	*	*	*	*

PLANNING



2 Lucaner Way, Puddock Hill Road,
Haywards Heath,
West Sussex, RH16 1HE
(01448) 822004
info@gouldbaxter.co.uk
www.gouldbaxter.co.uk

NOTES:
DO NOT SCALE OFF THE DRAWING LINES FOR PLANNING PURPOSES.
CHECK ALL DIMENSIONS ON SITE BEFORE ANY WORK IS COMMENCED.
ALL GOODS MATERIALS AND WORKMANSHIP MUST COMPLY WITH
CURRENT BUILDING REGULATIONS, BEST PRACTICES AND CODES OF
PRACTICE.
CONFORM OF THE DRAWING IS REMAINED BY GOULD BAXTER AND IT MUST NOT BE REPRODUCED
UNLESS WRITTEN CONSENT.

CLIENT:
Mr & Mrs D. Edwards
PROJECT:
Lower Laines Farm
Newbury Lane
Cuckfield, West Sussex
RH17 5AA

DRAWING:
Site Plan - Part - As Proposed

DATE: 21.07.2025 SCALE AT A1: 1:100 DRAWN BY: RH
CHECKED BY: MC

JOB NO: GH877 DRAWING NO: PL.003 REV: *