
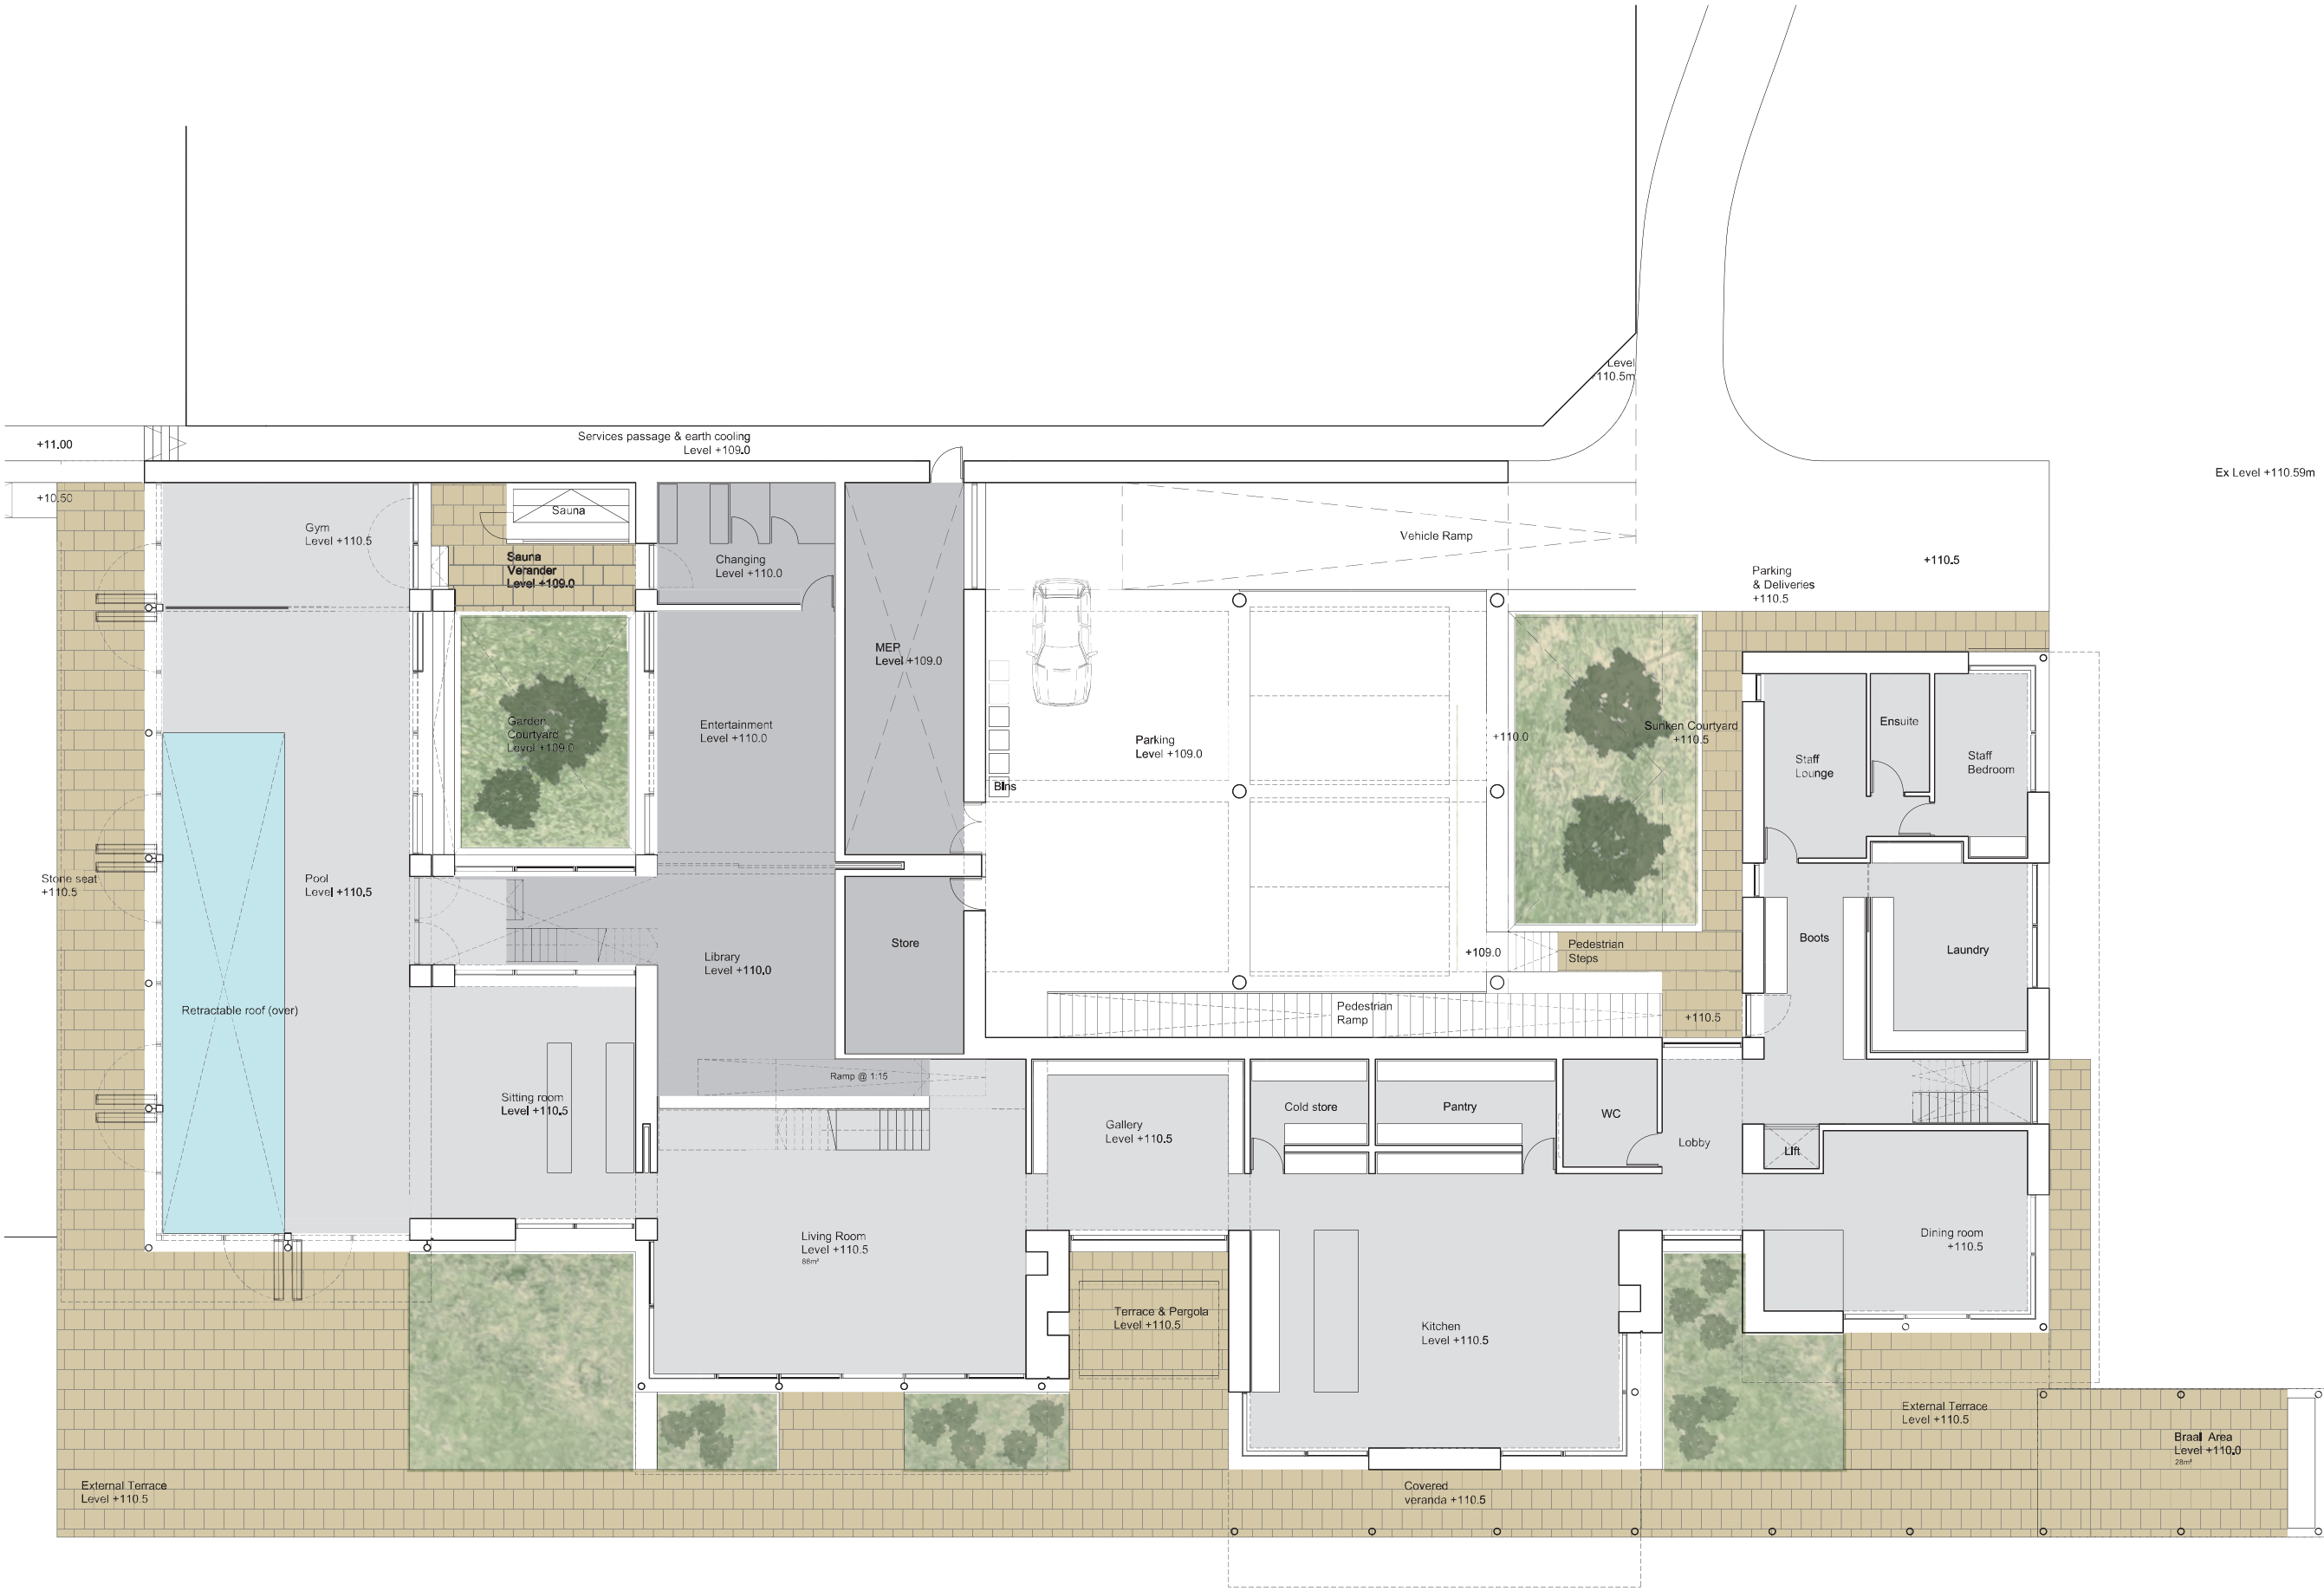


APPENDIX F – FLOOR PLANS

notes
These drawings are for information only and are not iss
for construction

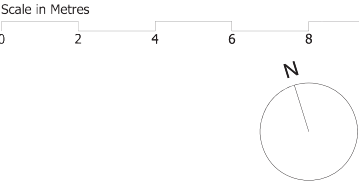

MA+D

Meloy Architecture and Design Ltd
t +44 (0)1273 311165
f +44 (0)1273 311165
w www.meloy.co.uk
e info@meloy.co.uk

project
Lydhurst Estate Dwelling

drawing title
Proposed lower floor plan

drawing number
215PA101

date
-

scale
1:100@A1 / 1:200@A3

purpose
ISSUED FOR PLANNING PURPOSE

revision
★

© Meloy Architecture and Design Ltd