



notes  
These drawings are for information only and are not issued for construction



- Key
- 1 Profiled roof
  - 2 Local stone
  - 3 Thermally broken triple glazed windows
  - 4 Panel system
  - 5 Painted steel columns
  - 6 Canopy roof
  - 7 Green roof
  - 8 Solar array
  - 9 Planted roof garden
  - 11 Lightwell
  - 12 Pergola
  - 13 Glazed balustrade

 

North Elevation

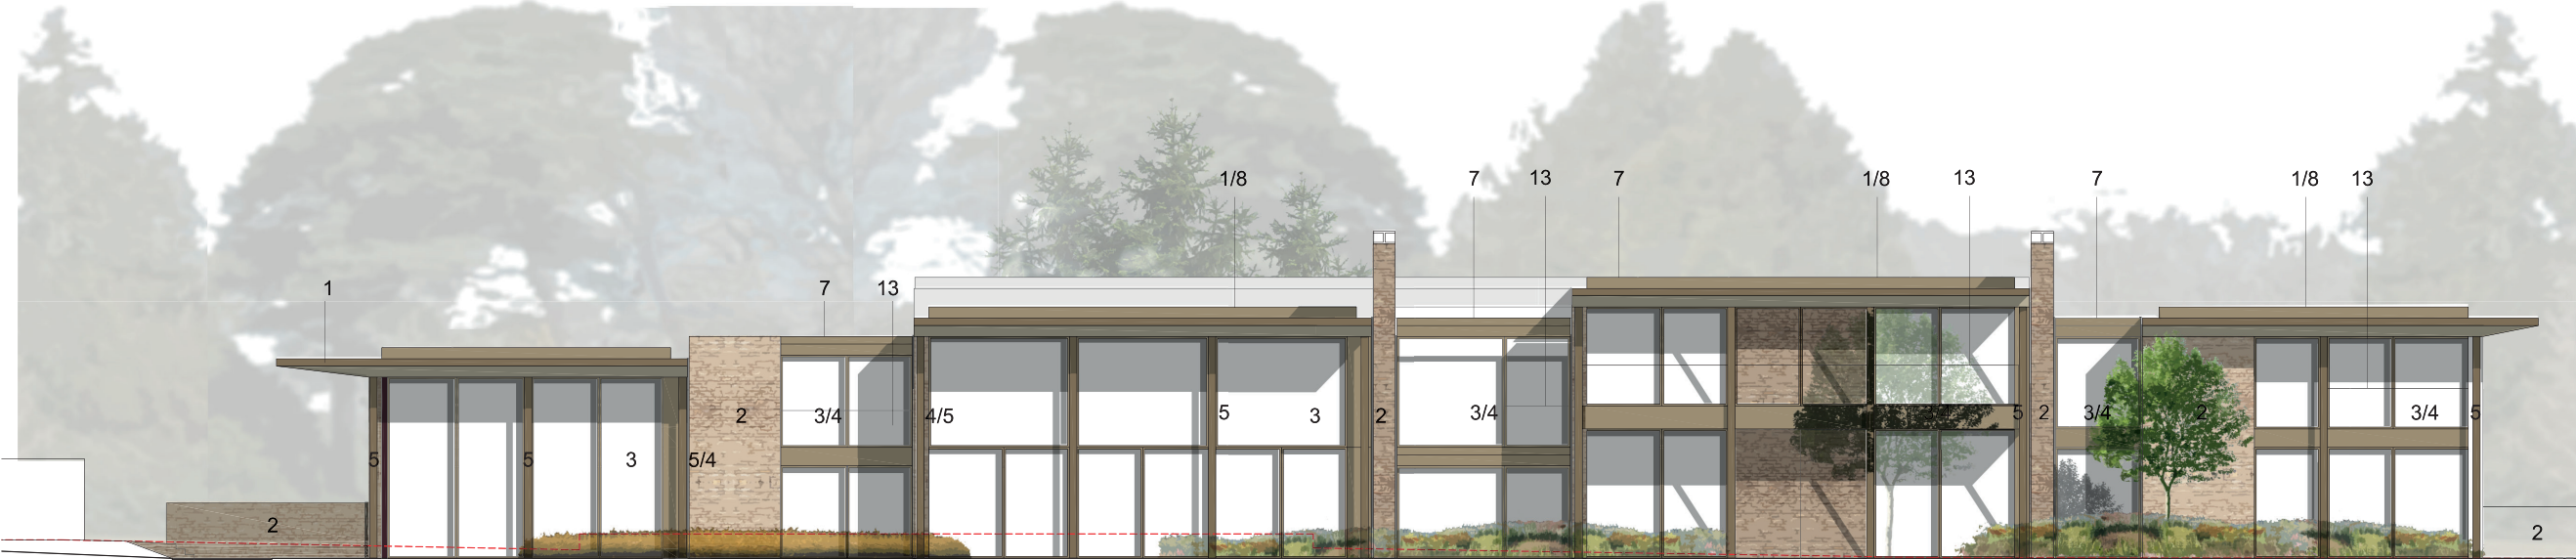

South Elevations

**MA+D**  
Meloy Architecture and Design Ltd  
t +44 (0)1273 311165  
f +44 (0)1273 371165  
w www.meloy.co.uk  
e info@meloy.co.uk

project  
Lydhurst Estate Dwelling  
drawing title  
Proposed Elevations North & South  
drawing number  
215PPA120  
date  
30.05.25  
scale  
1:100@A1 /1:200@A3  
purpose  
ISSUED FOR PLANNING PURPOSES  
revision  
-