


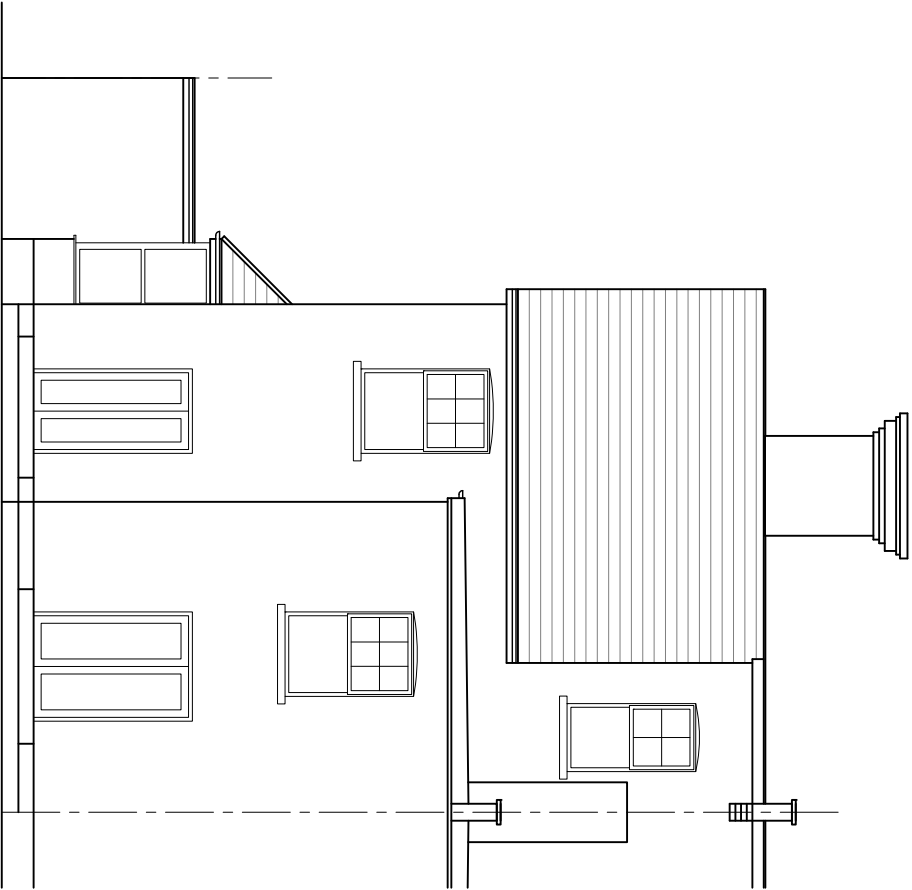


 

EXISTING REAR ELEVATION

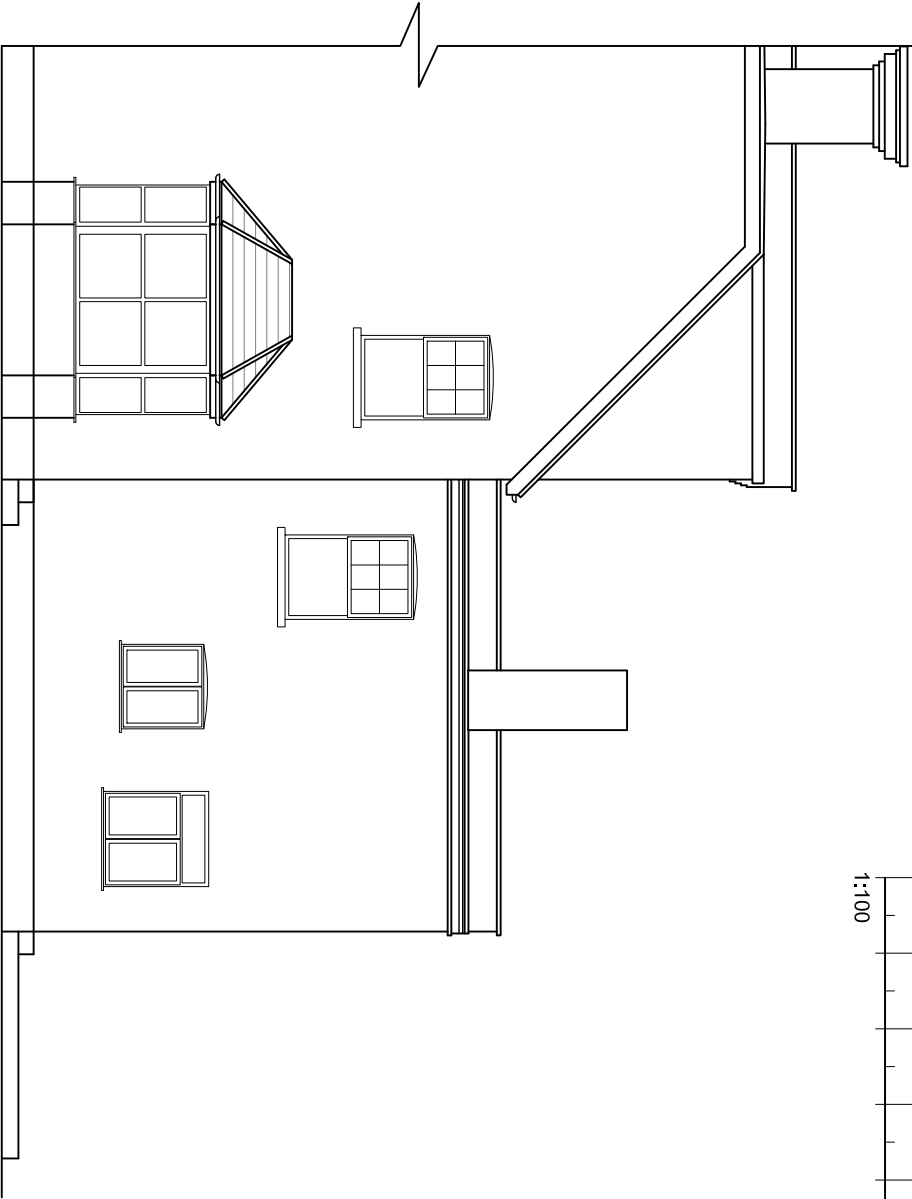

EXISTING SIDE ELEVATION

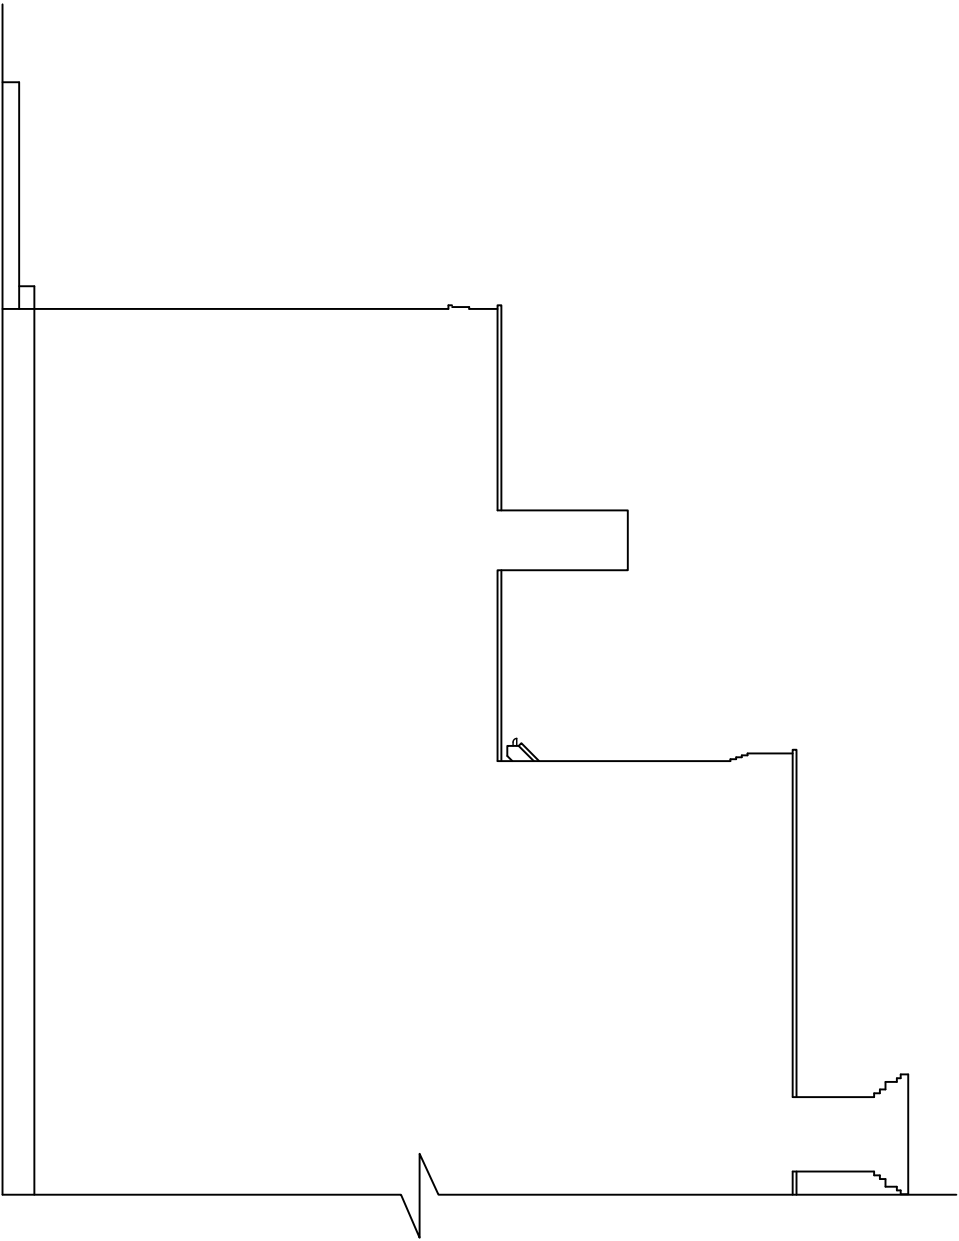

EXISTING OTHER SIDE ELEVATION

46, CRESCENT ROAD,
BURGESS HILL
RH15 8EG

TITLE:
PROPOSED SINGLE STOREY REAR
INFILL EXTENSION

SCALE: 1:100@A3

DWG NO HD/CR/46/PL02