


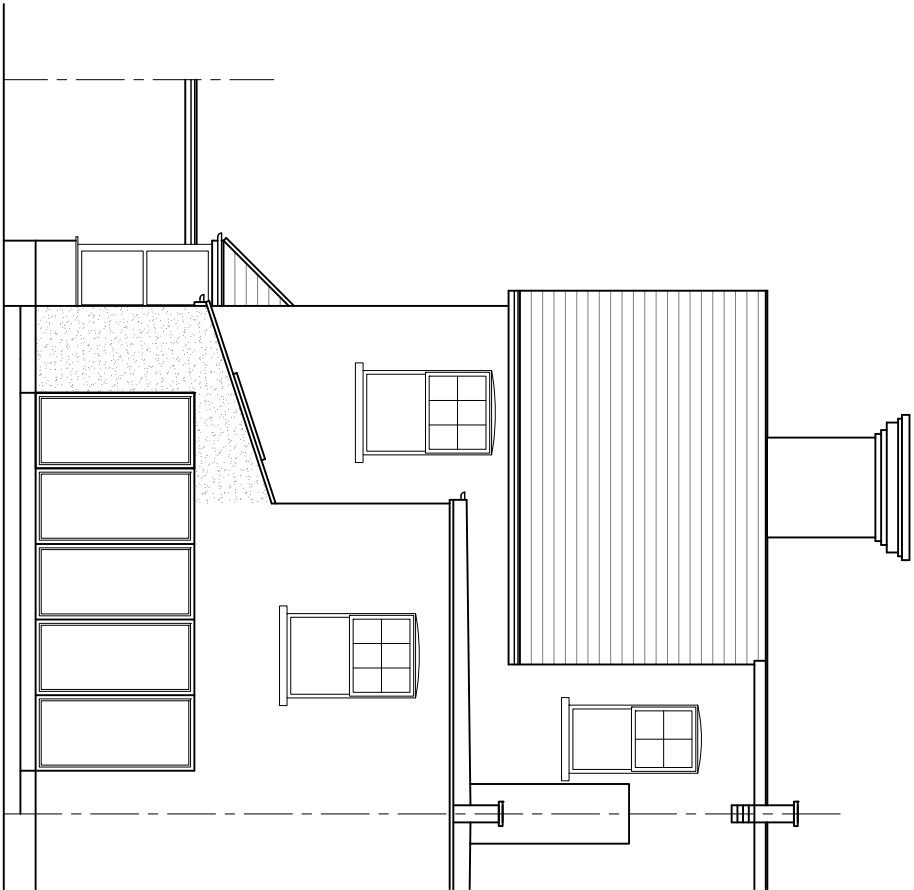


 

PROPOSED REAR ELEVATION

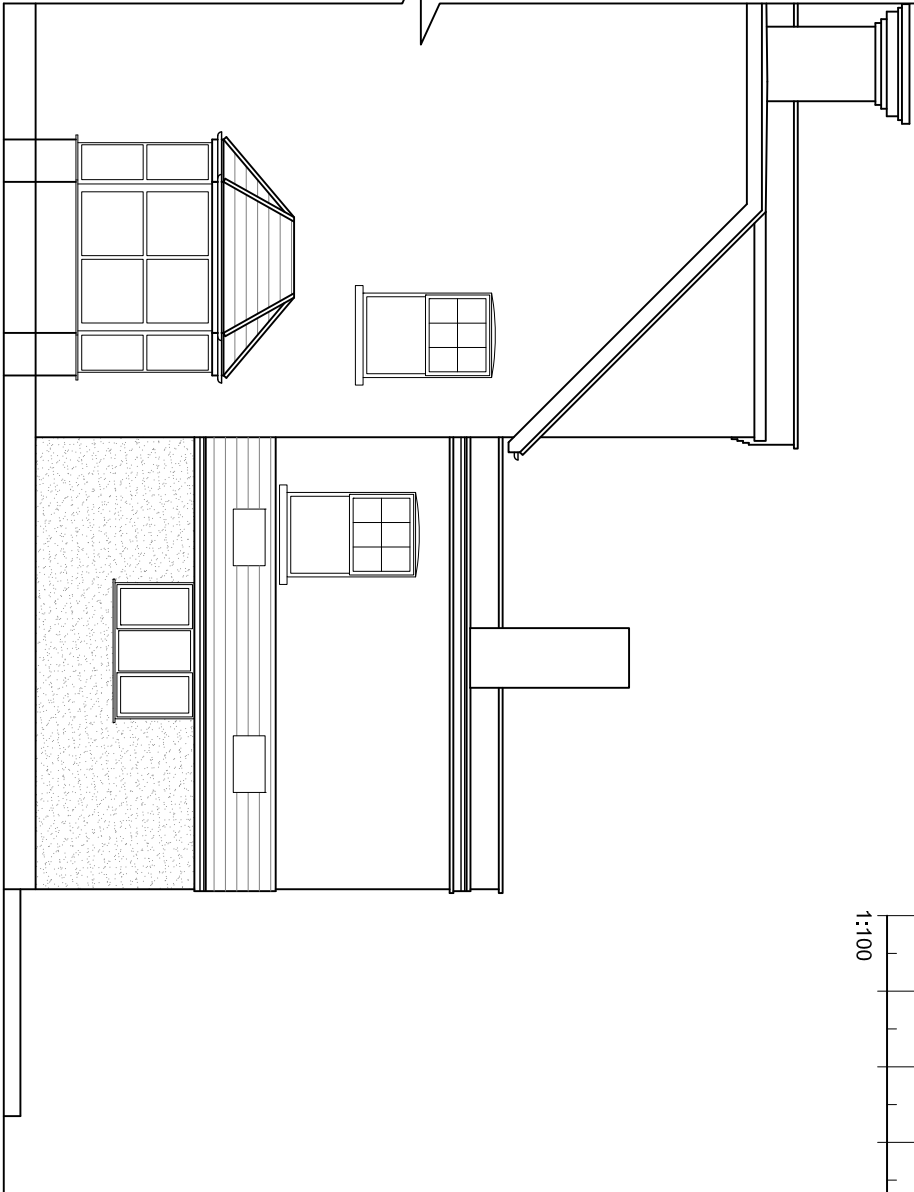

PROPOSED SIDE ELEVATION

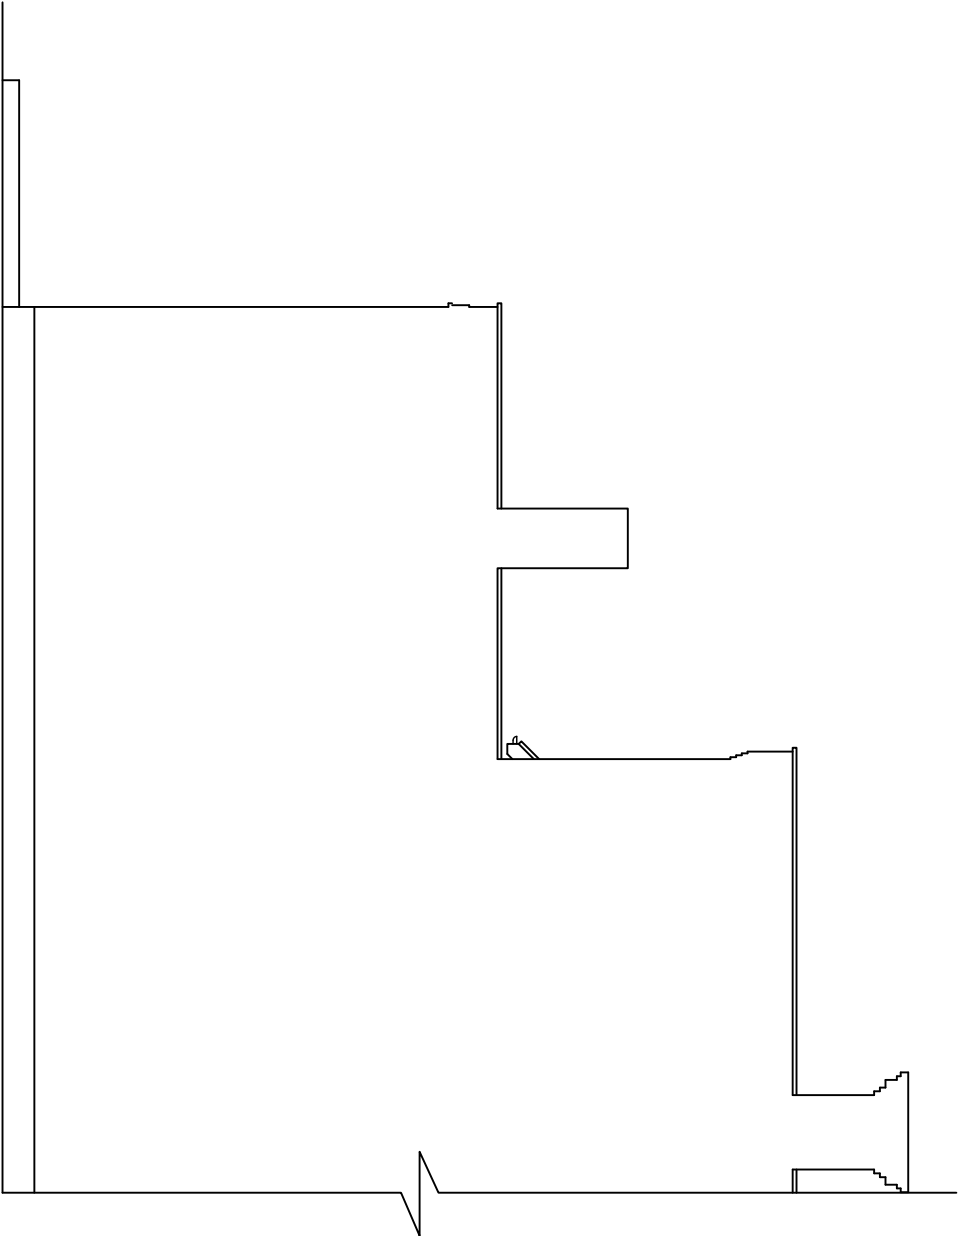

PROPOSED OTHER SIDE ELEVATION NO CHANGE

46, CRESCENT ROAD,  
BURGESS HILL  
RH15 8EG

TITLE:  
PROPOSED SINGLE STOREY REAR  
INFILL EXTENSION

SCALE: 1:100@A3

DWG NO HD/CR/46/PL04