


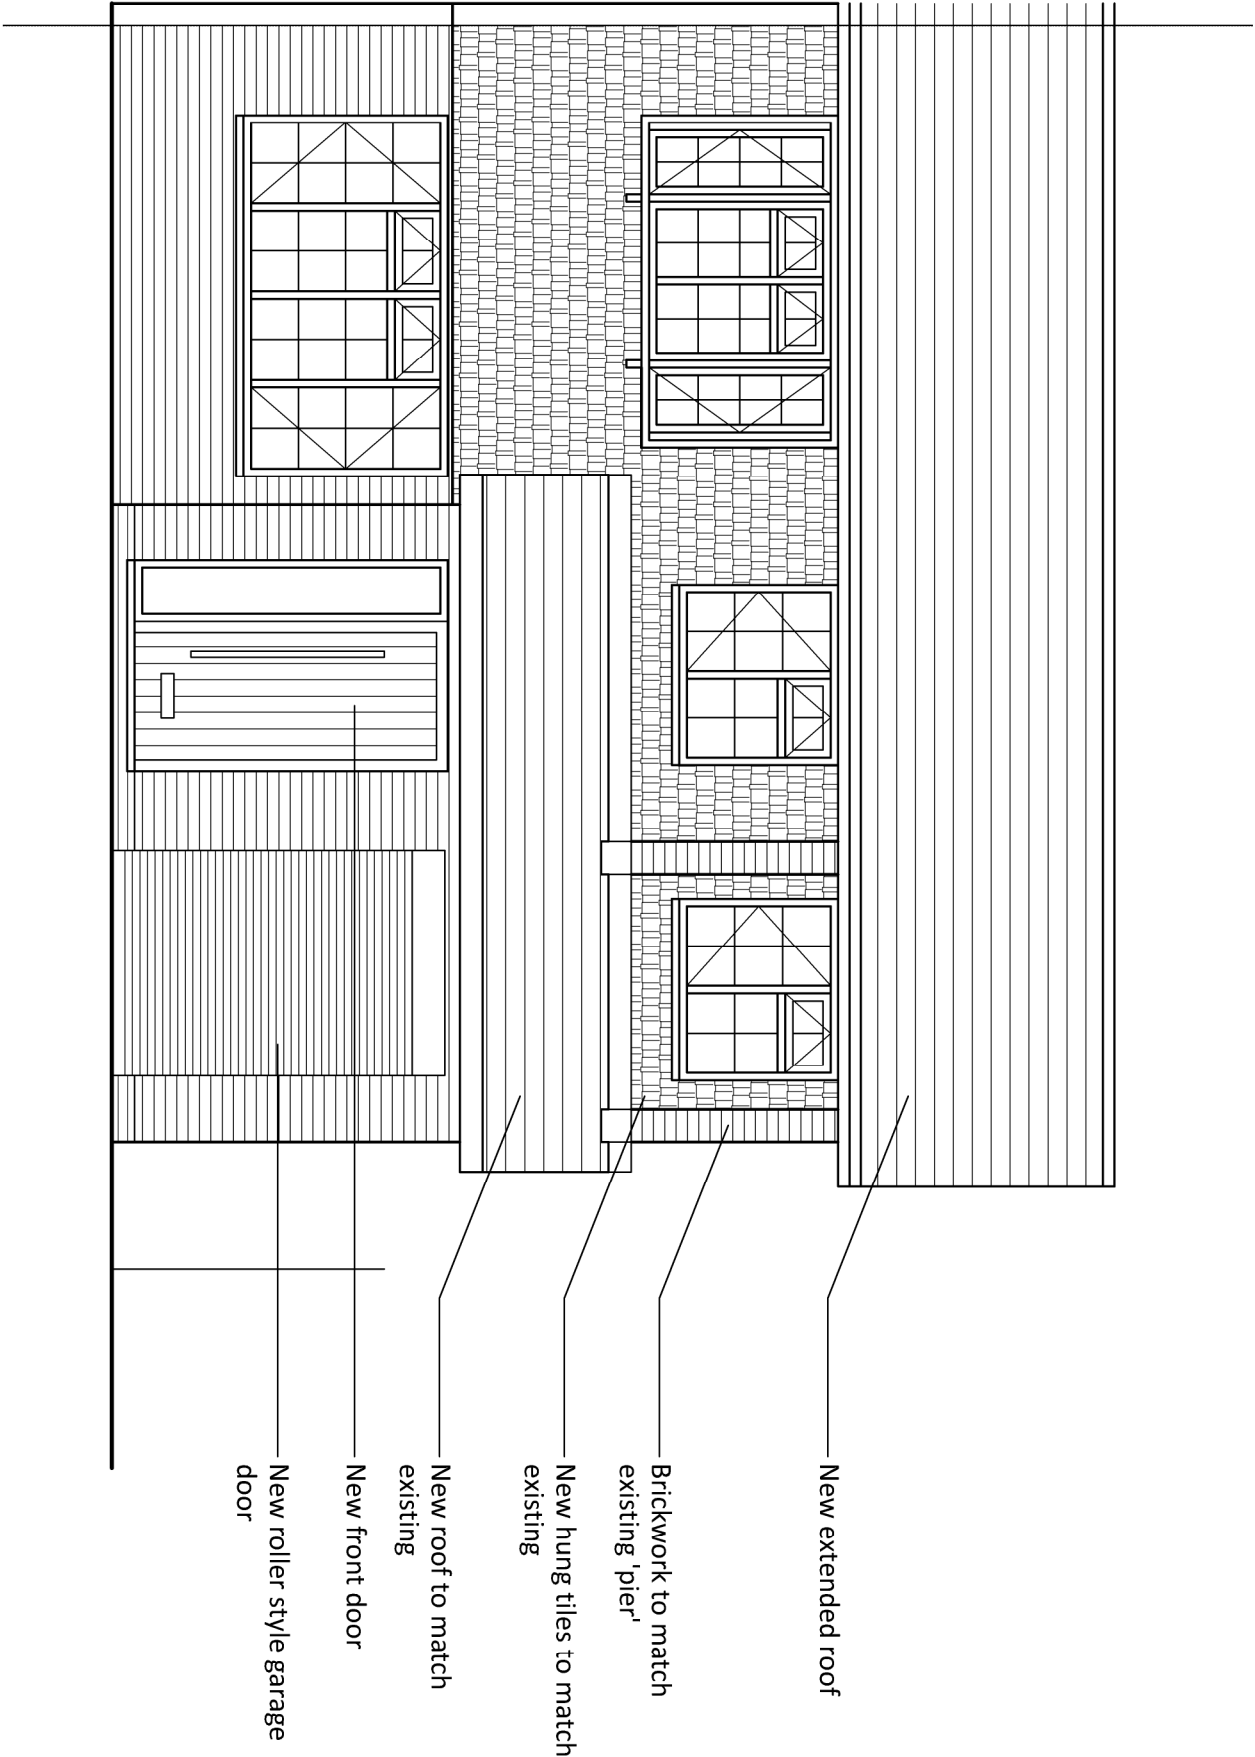

JTA

Jonathan Talley Architects Limited

Client: Mr & Mrs Casey
Project: 23 Meadow Drive
Lindfield
RH16 2RS
Drawing
Proposed Front Elevation

PLANNING

Drawing Number	Date
064-001-310 Rev -	November 2024
Scale	Paper Size
1:50	A3
Drawn JT	Checked JT

E-mail info@jtalimited.co.uk
Telephone 07956 870 079
Web www.jtalimited.co.uk

