


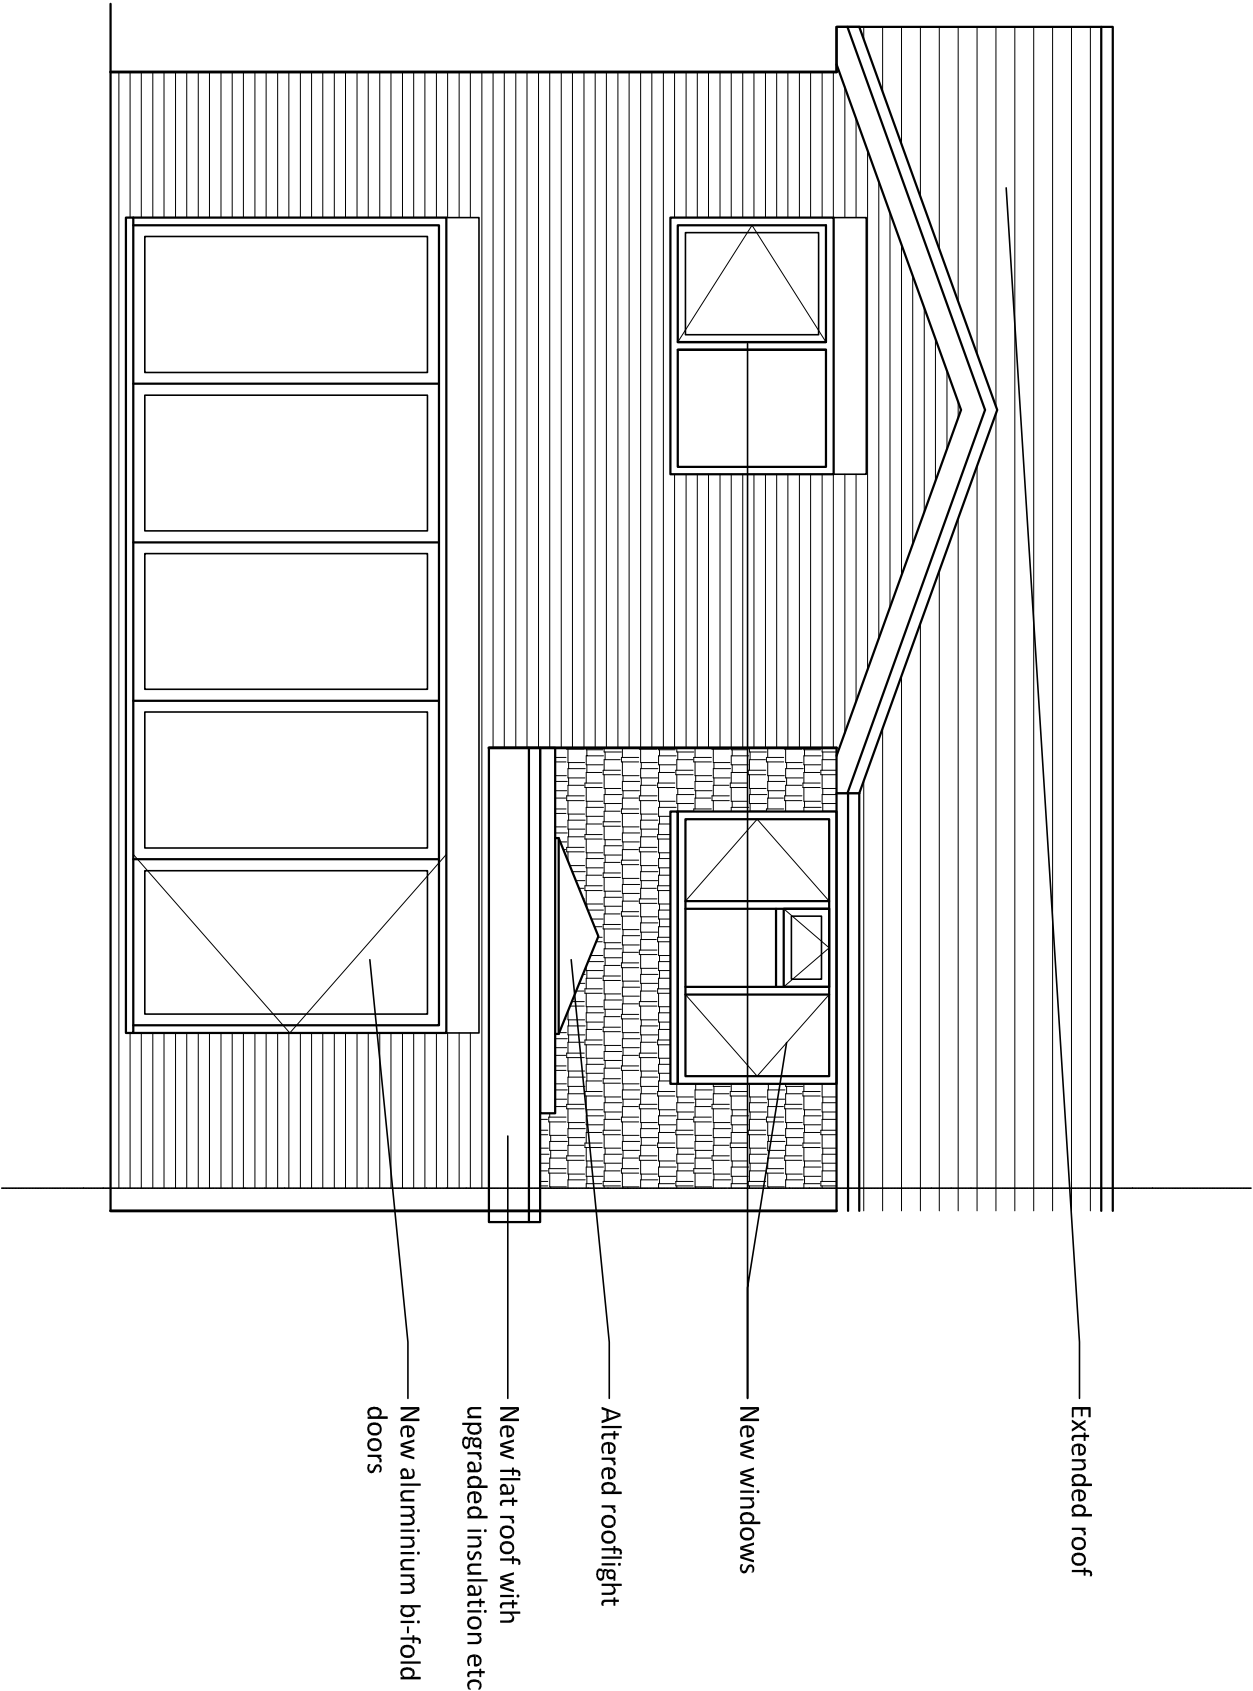

JTA

Jonathan Talley Architects Limited

Client
Mr & Mrs Casey
Project
23 Meadow Drive
Lindfield
RH16 2RS
Drawing
Proposed Rear Elevation

PLANNING

Drawing Number	Date
064-001-312 Rev A	November 2024
Scale	Paper Size
1:50	A3
Drawn JT	Checked JT

E-mail info@jtalimited.co.uk
Telephone 07956 670 019
Web www.jtalimited.co.uk

A	27.01.24	Minor alterations by client
Rev	Date/By	Revision Note



Jonathan Talley Architects Limited is a limited liability company, registered in England and Wales, with registered number 1373707. 