
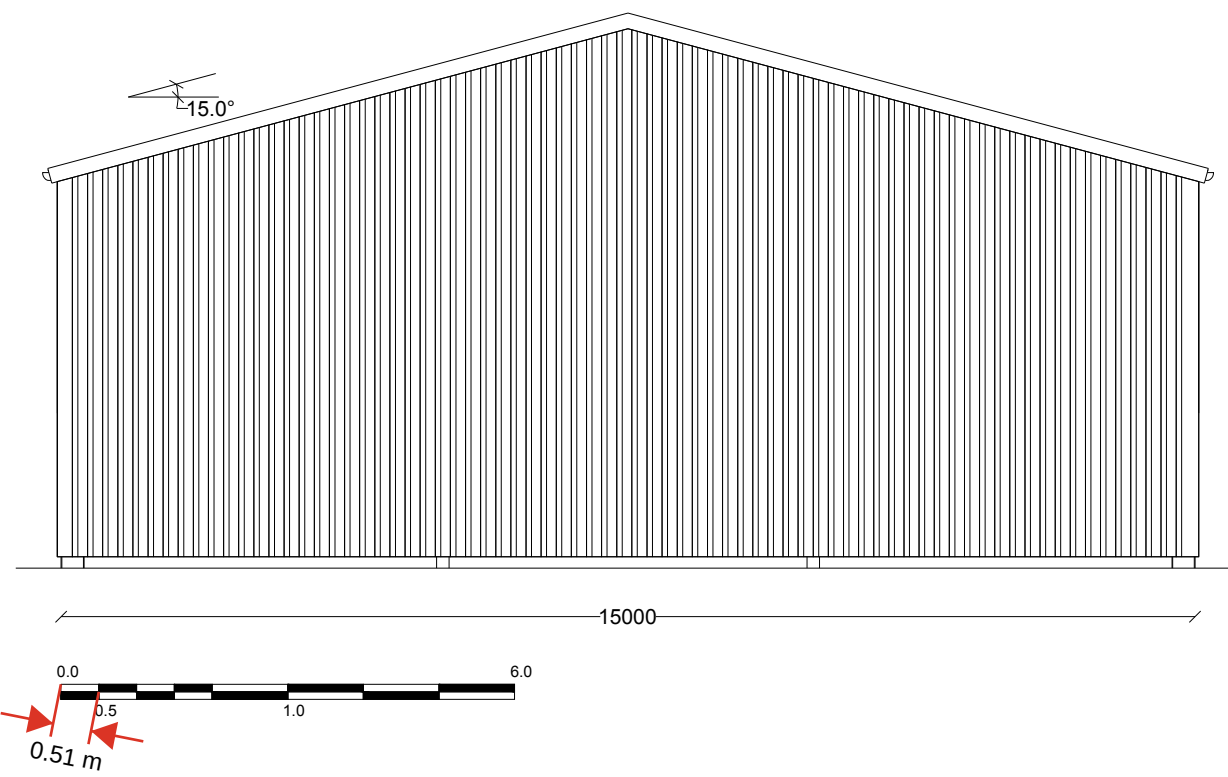
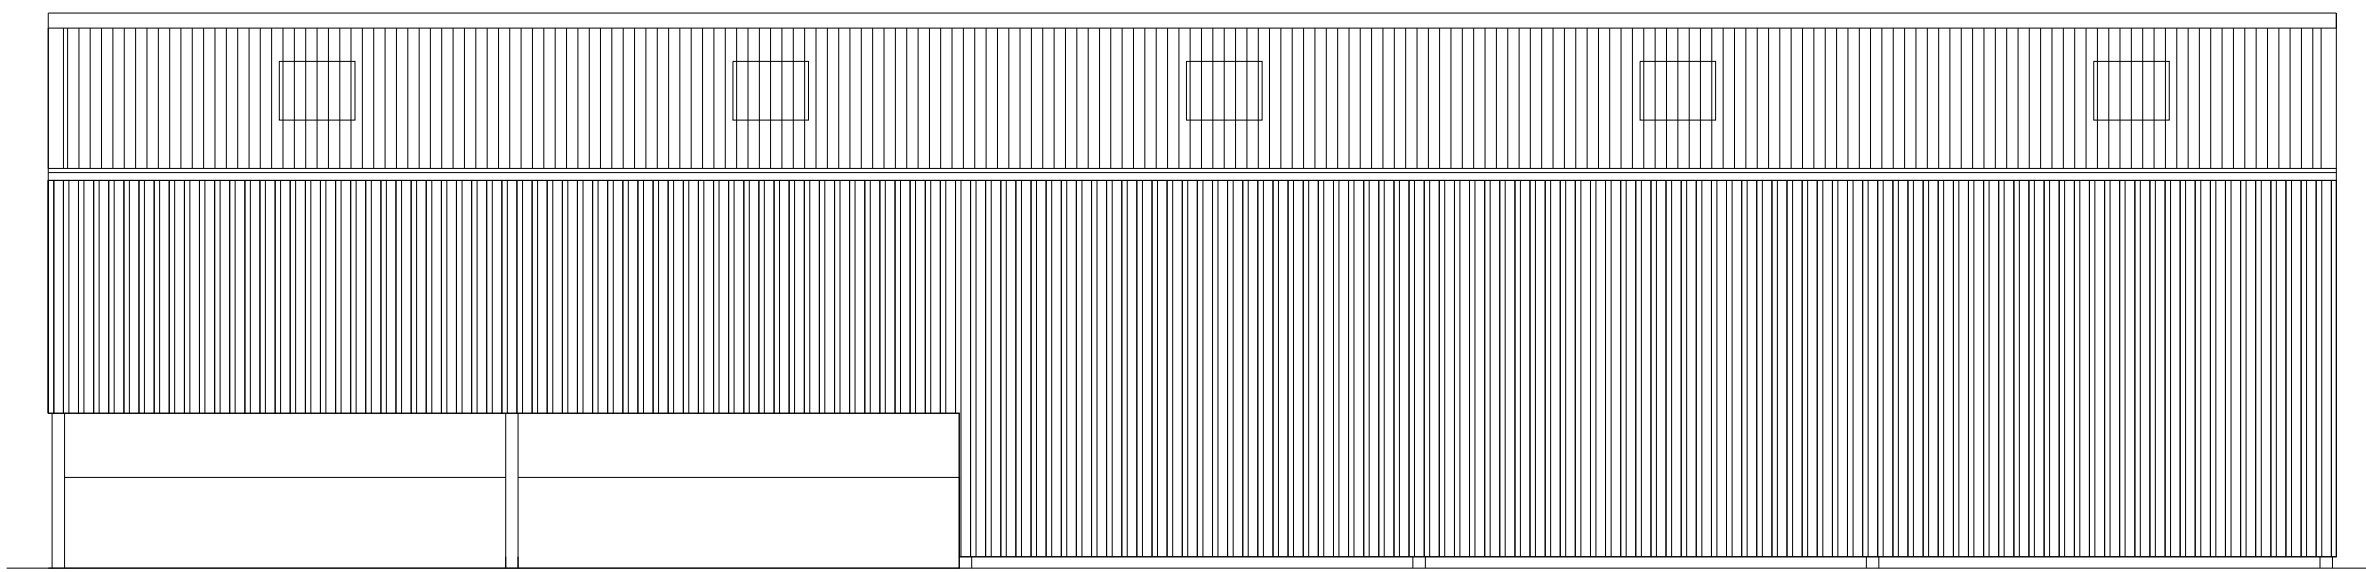
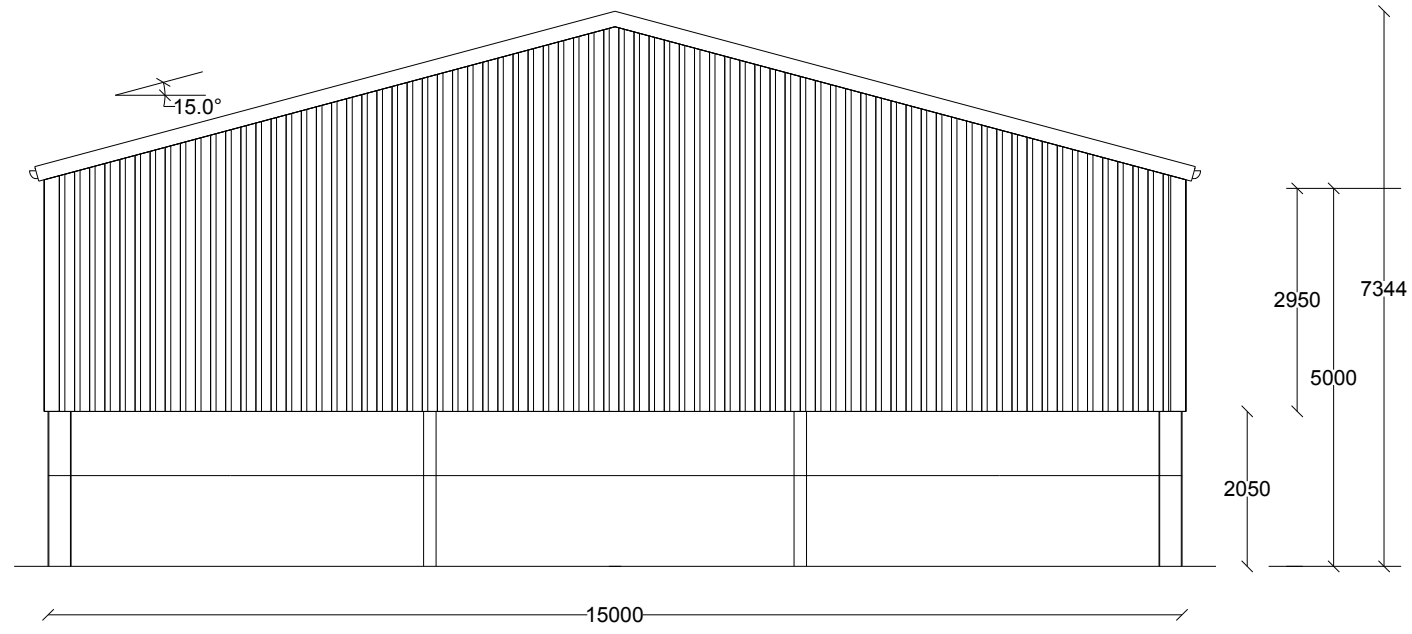


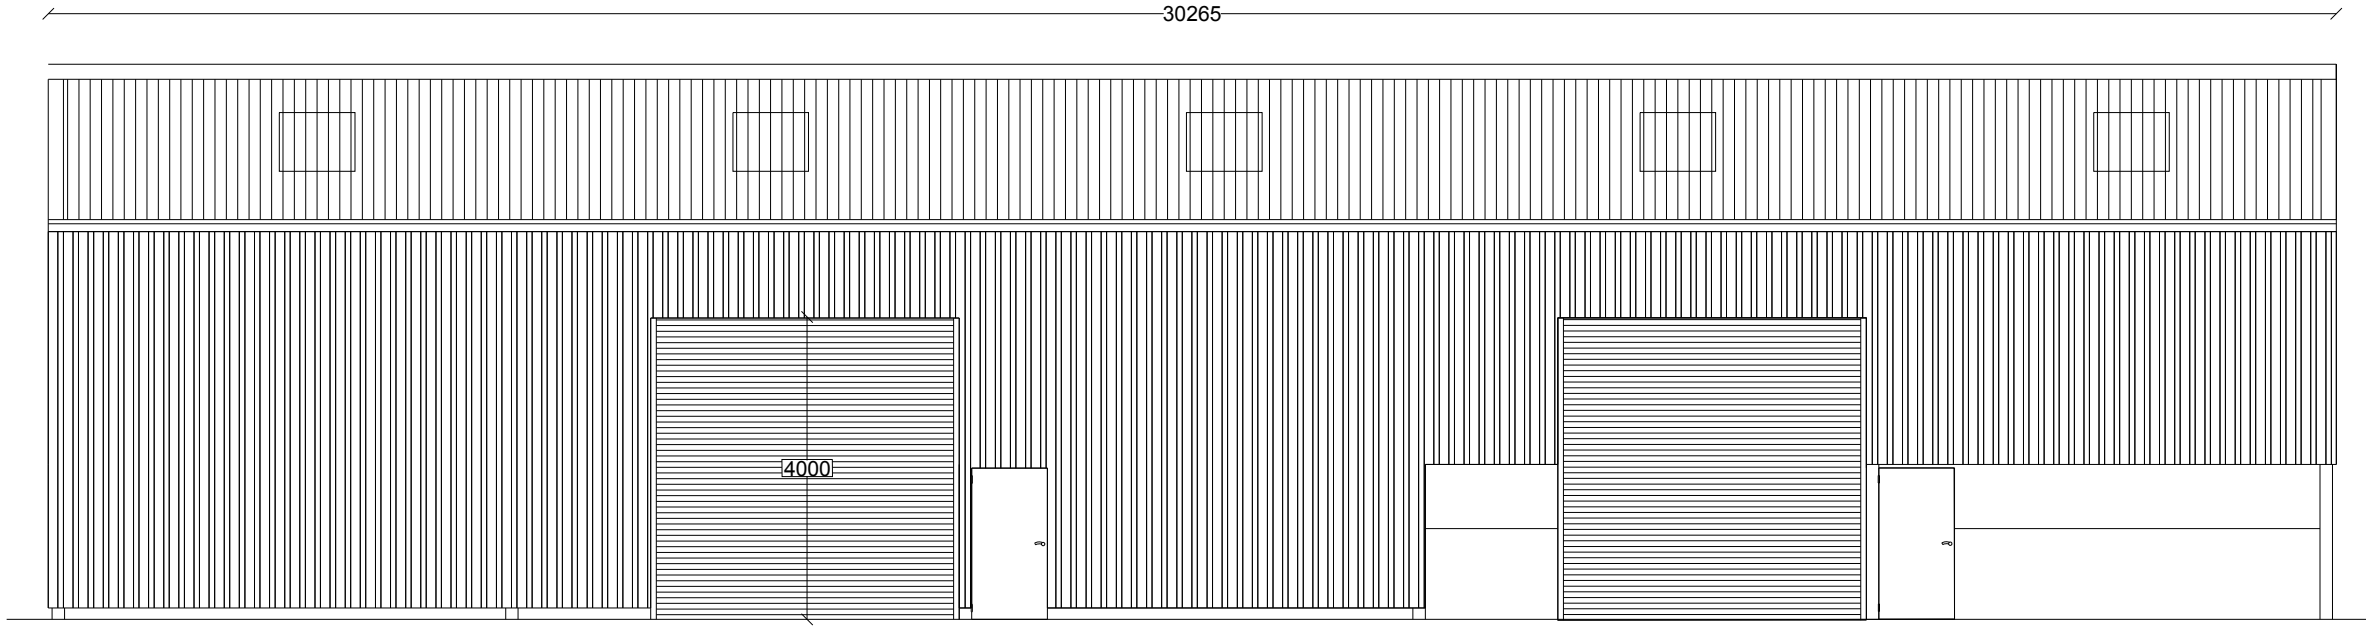

Specification Notes

Building - Agricultural/Forestry specification galvanised steel portal frame building

Cladding to roof - Plastic coated box profile steel, insulated composite panel - 40mm insulation - Goosewing Grey BS 10-A-05

Cladding to sides - Single skin, trapezoidal, plastic coated steel Olive Green - BS 12-B-27 , fixed to timber side rails, down to concrete panel walls as shown

Cladding to partition wall - Single skin white liner steel down to concrete panel walls as shown

Steel trimline gutters with 110mm downpipes, linked to underground drainage

Steel security fire escape personnel doors coloured finish
Insulated roller shutter doors coloured finish

Concrete panel walls as shown - 100mm thickness

Internal concrete floor

Robin Stevenson Ltd

Date - 07 May 25

Project - Many Waters

Drawing Number - RS/MWatrs/01/Rev C

Floor Plan & Elevations

1:100 Paper Size A1

Revisions

....