
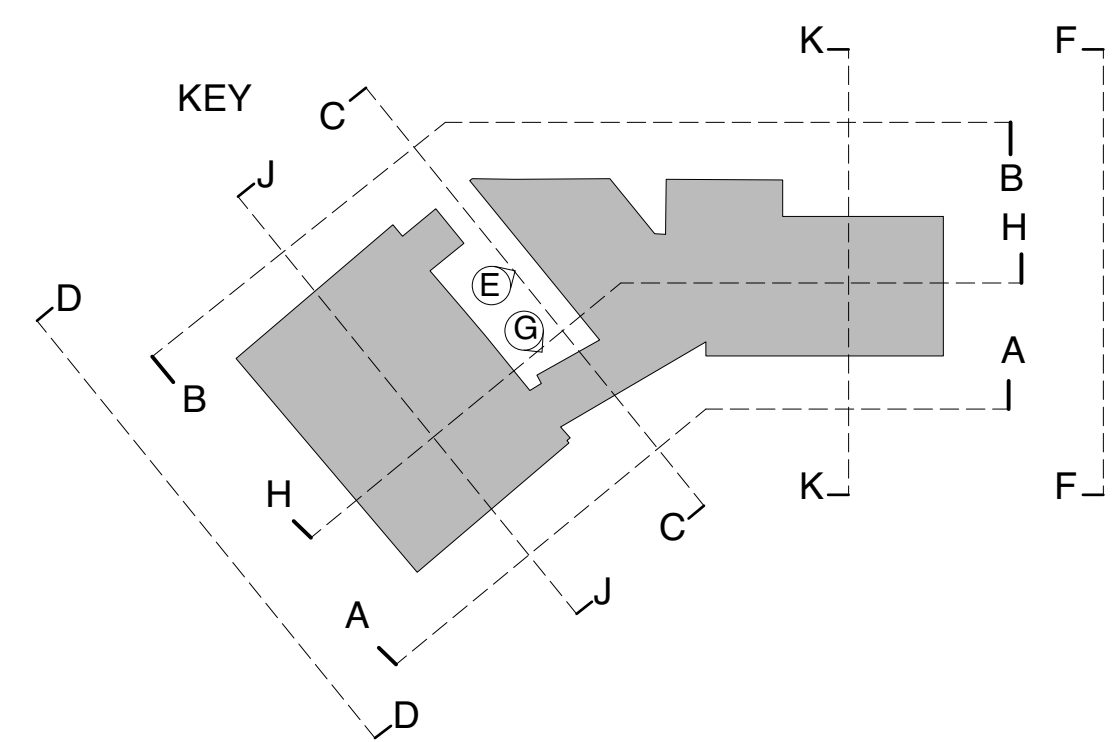


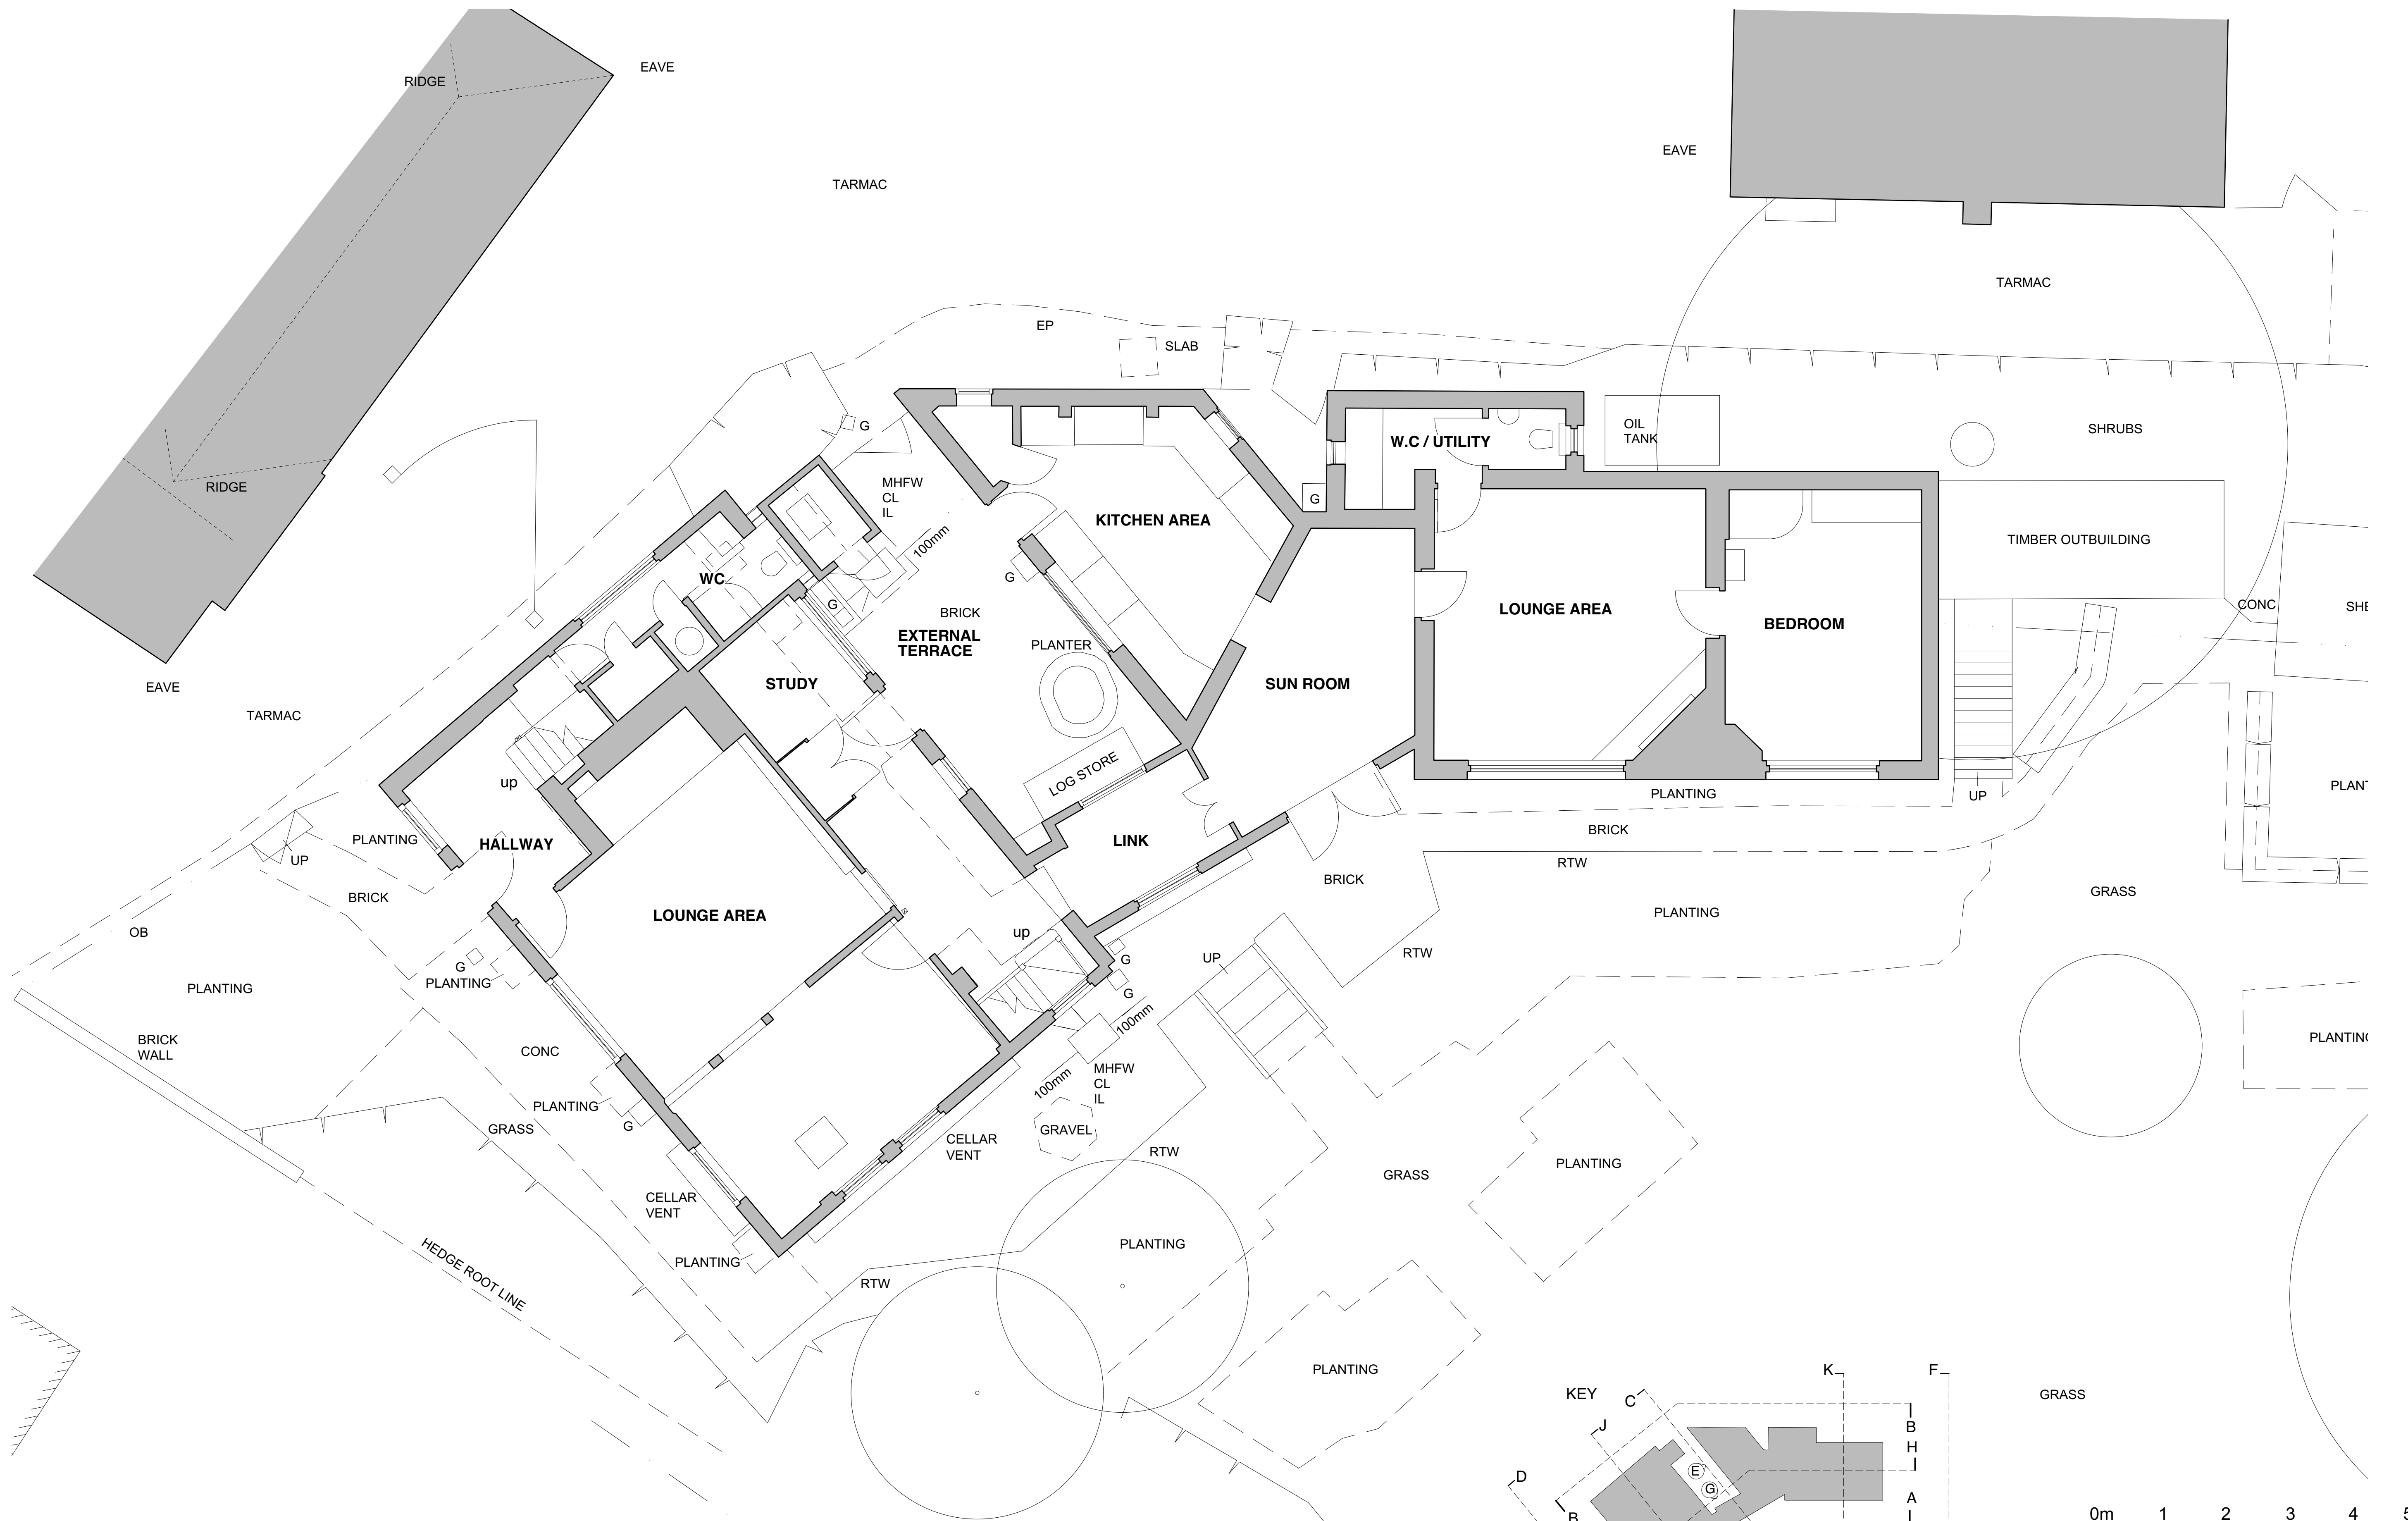

0m12345m

HAPA ARCHITECTS

Job Name

BOWLING ALLEY COTTAGE, THE GREEN, HORSTED KEYNES, RH17 7AP

Scale

LISTED BUILDING

Drawn By

EXISTING GROUND FLOOR PLAN

Date

JAN'21

Scale

1:50 @ A1

Job Ref

190

Drawing Number

L-100

All rights reserved. Do not scale off drawing.  
All dimensions given unless stated otherwise.