
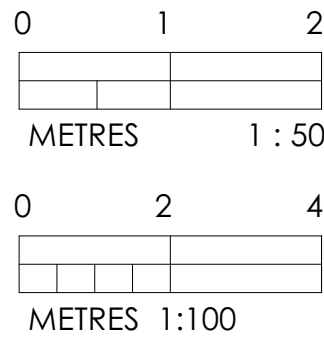


GENERAL NOTES

© The Copyright of this drawing remains with Inception Planning Limited and is not to be reproduced without approval.
This drawing is to be read with all other standard documentation.

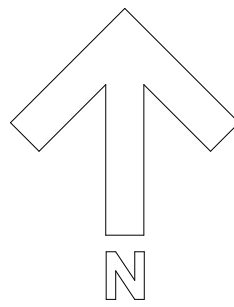

DATE REVISION

INCEPTION PLANNING LTD
development planning consultants

e. info@inceptionplanning.co.uk
www.inceptionplanning.co.uk
t. 01252 416101

ADDRESS

Meadowside, Hophurst Lane, Crawley
Down, Crawley, RH10 4LJ


JOB TITLE

Proposed two storey rear extension &
external alterations


DRG. TITLE

Proposed floor plans

DATE	SCALE	Drawn	Checked
Feb '25	1:50@A1	MC	
JOB No.	DRG. No.	REV.	
JO-742	PL-05	E	

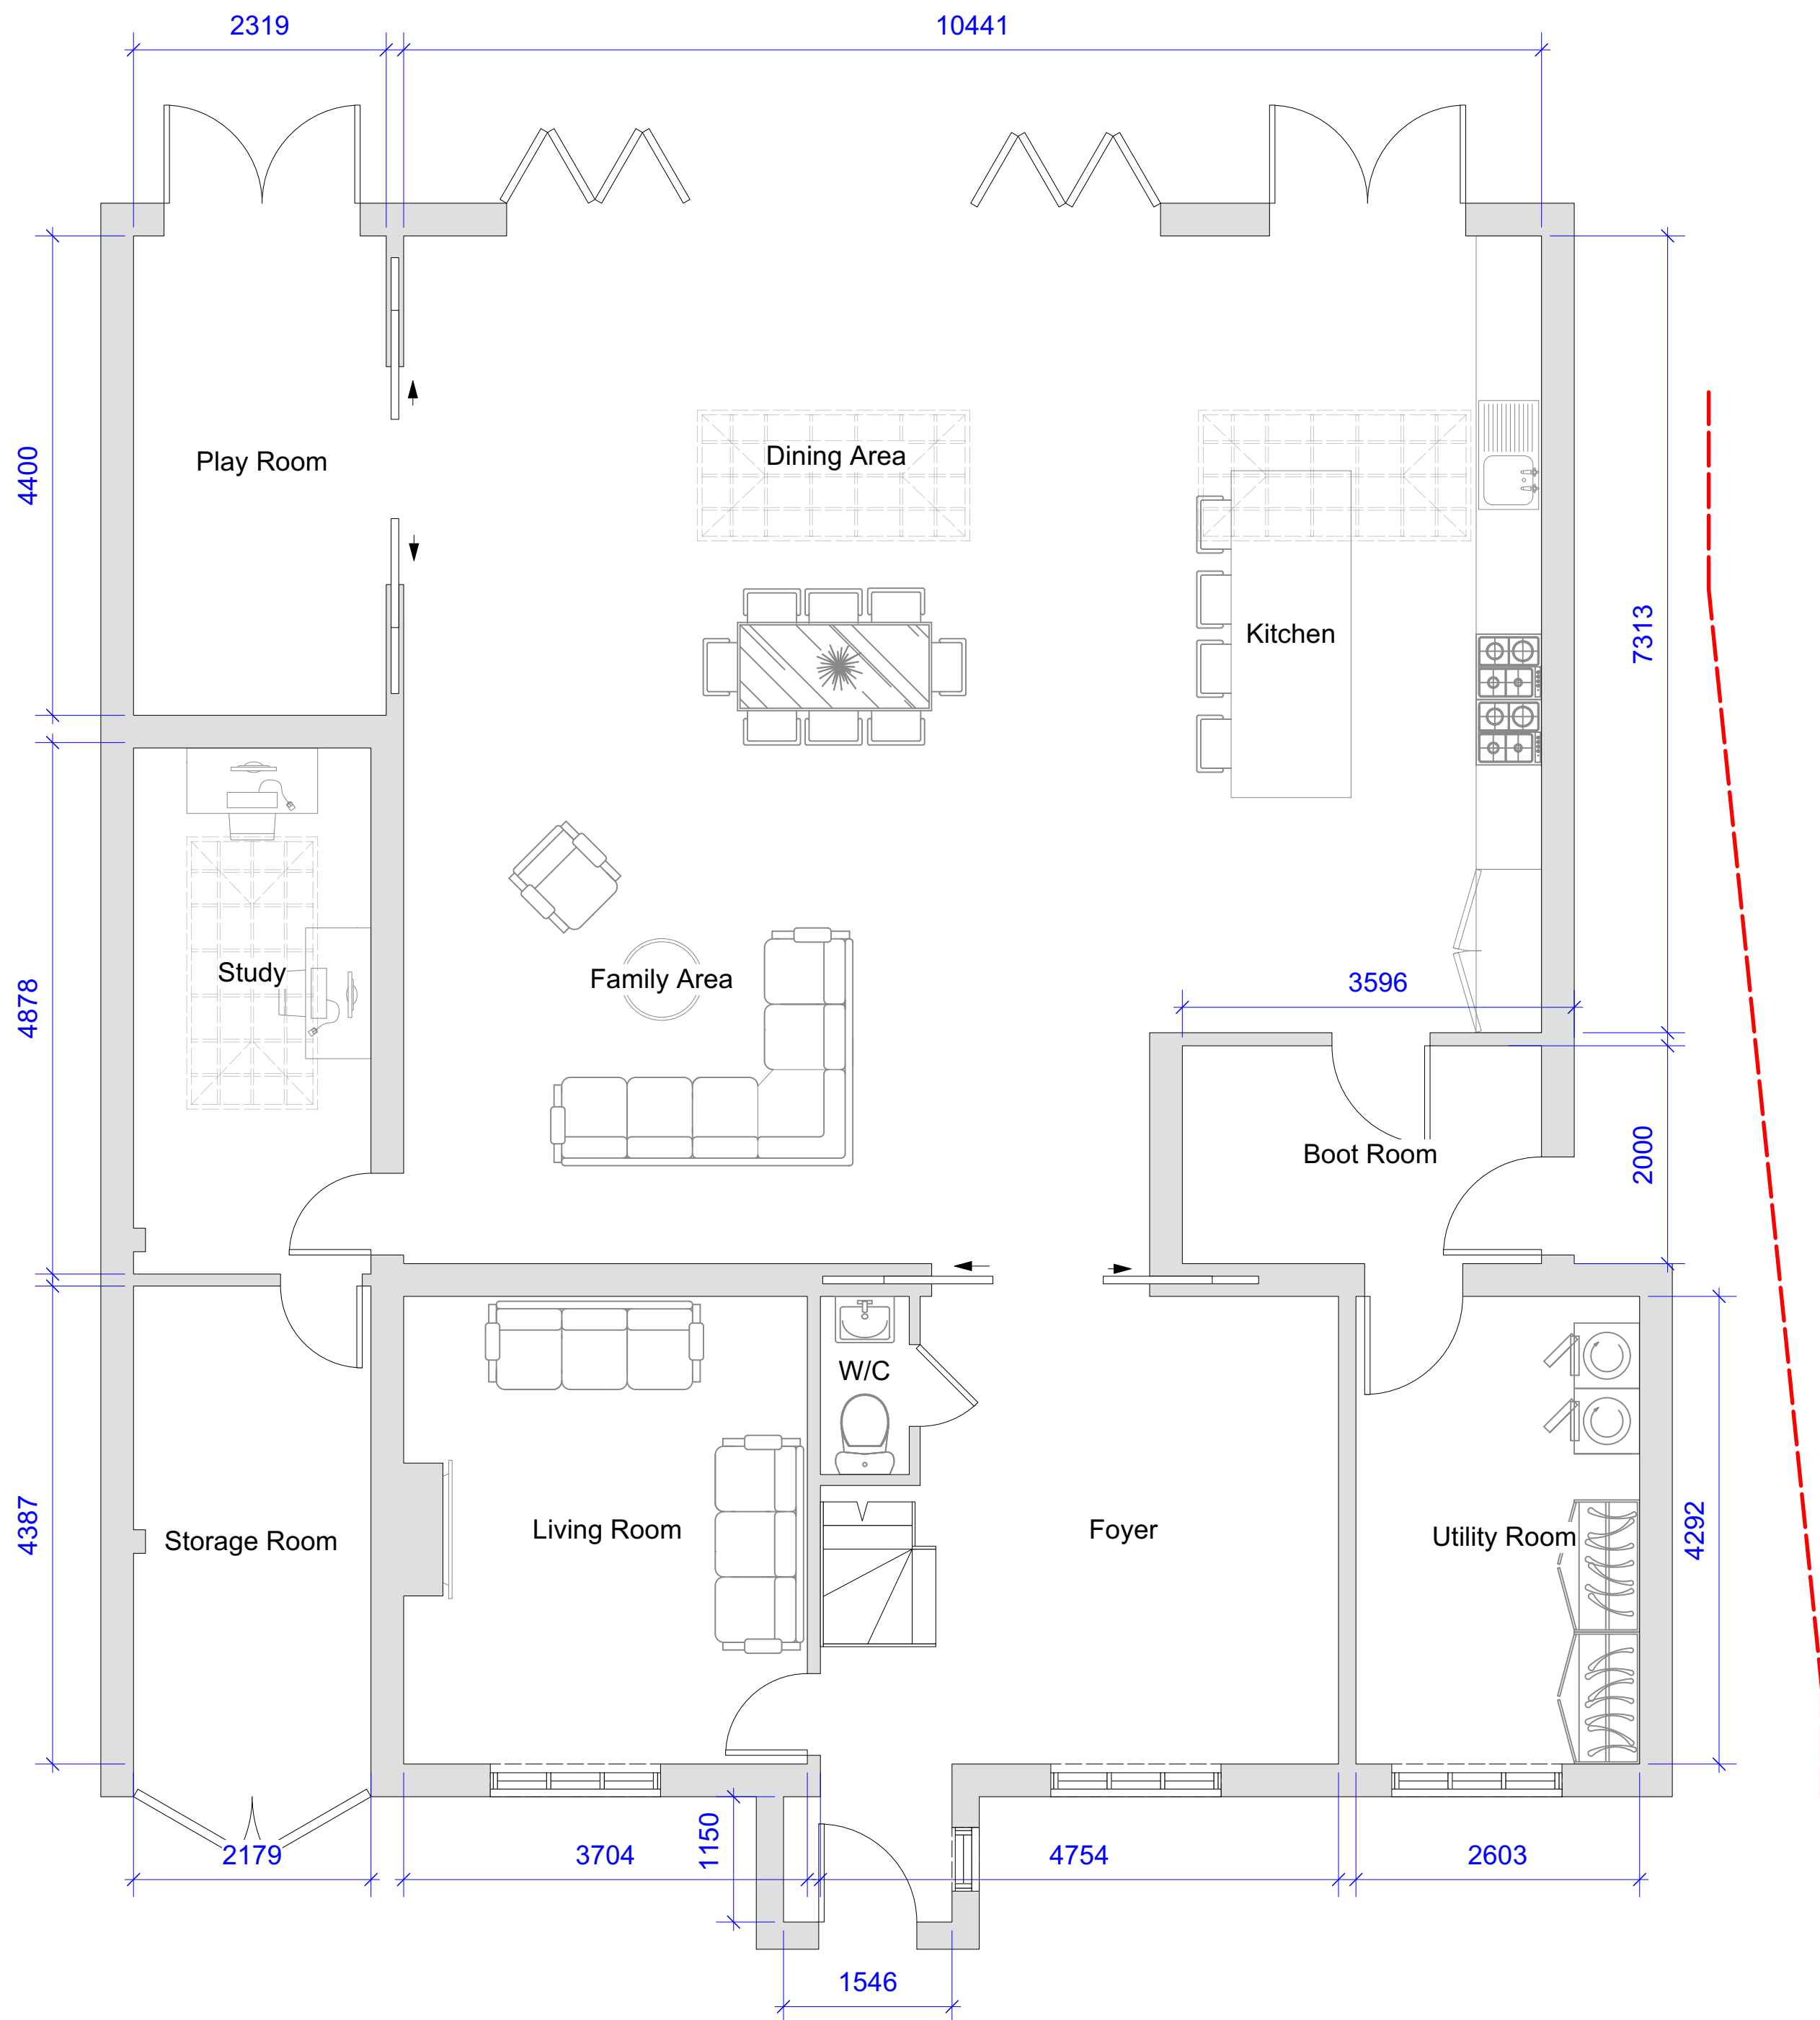

Ground Floor Plan

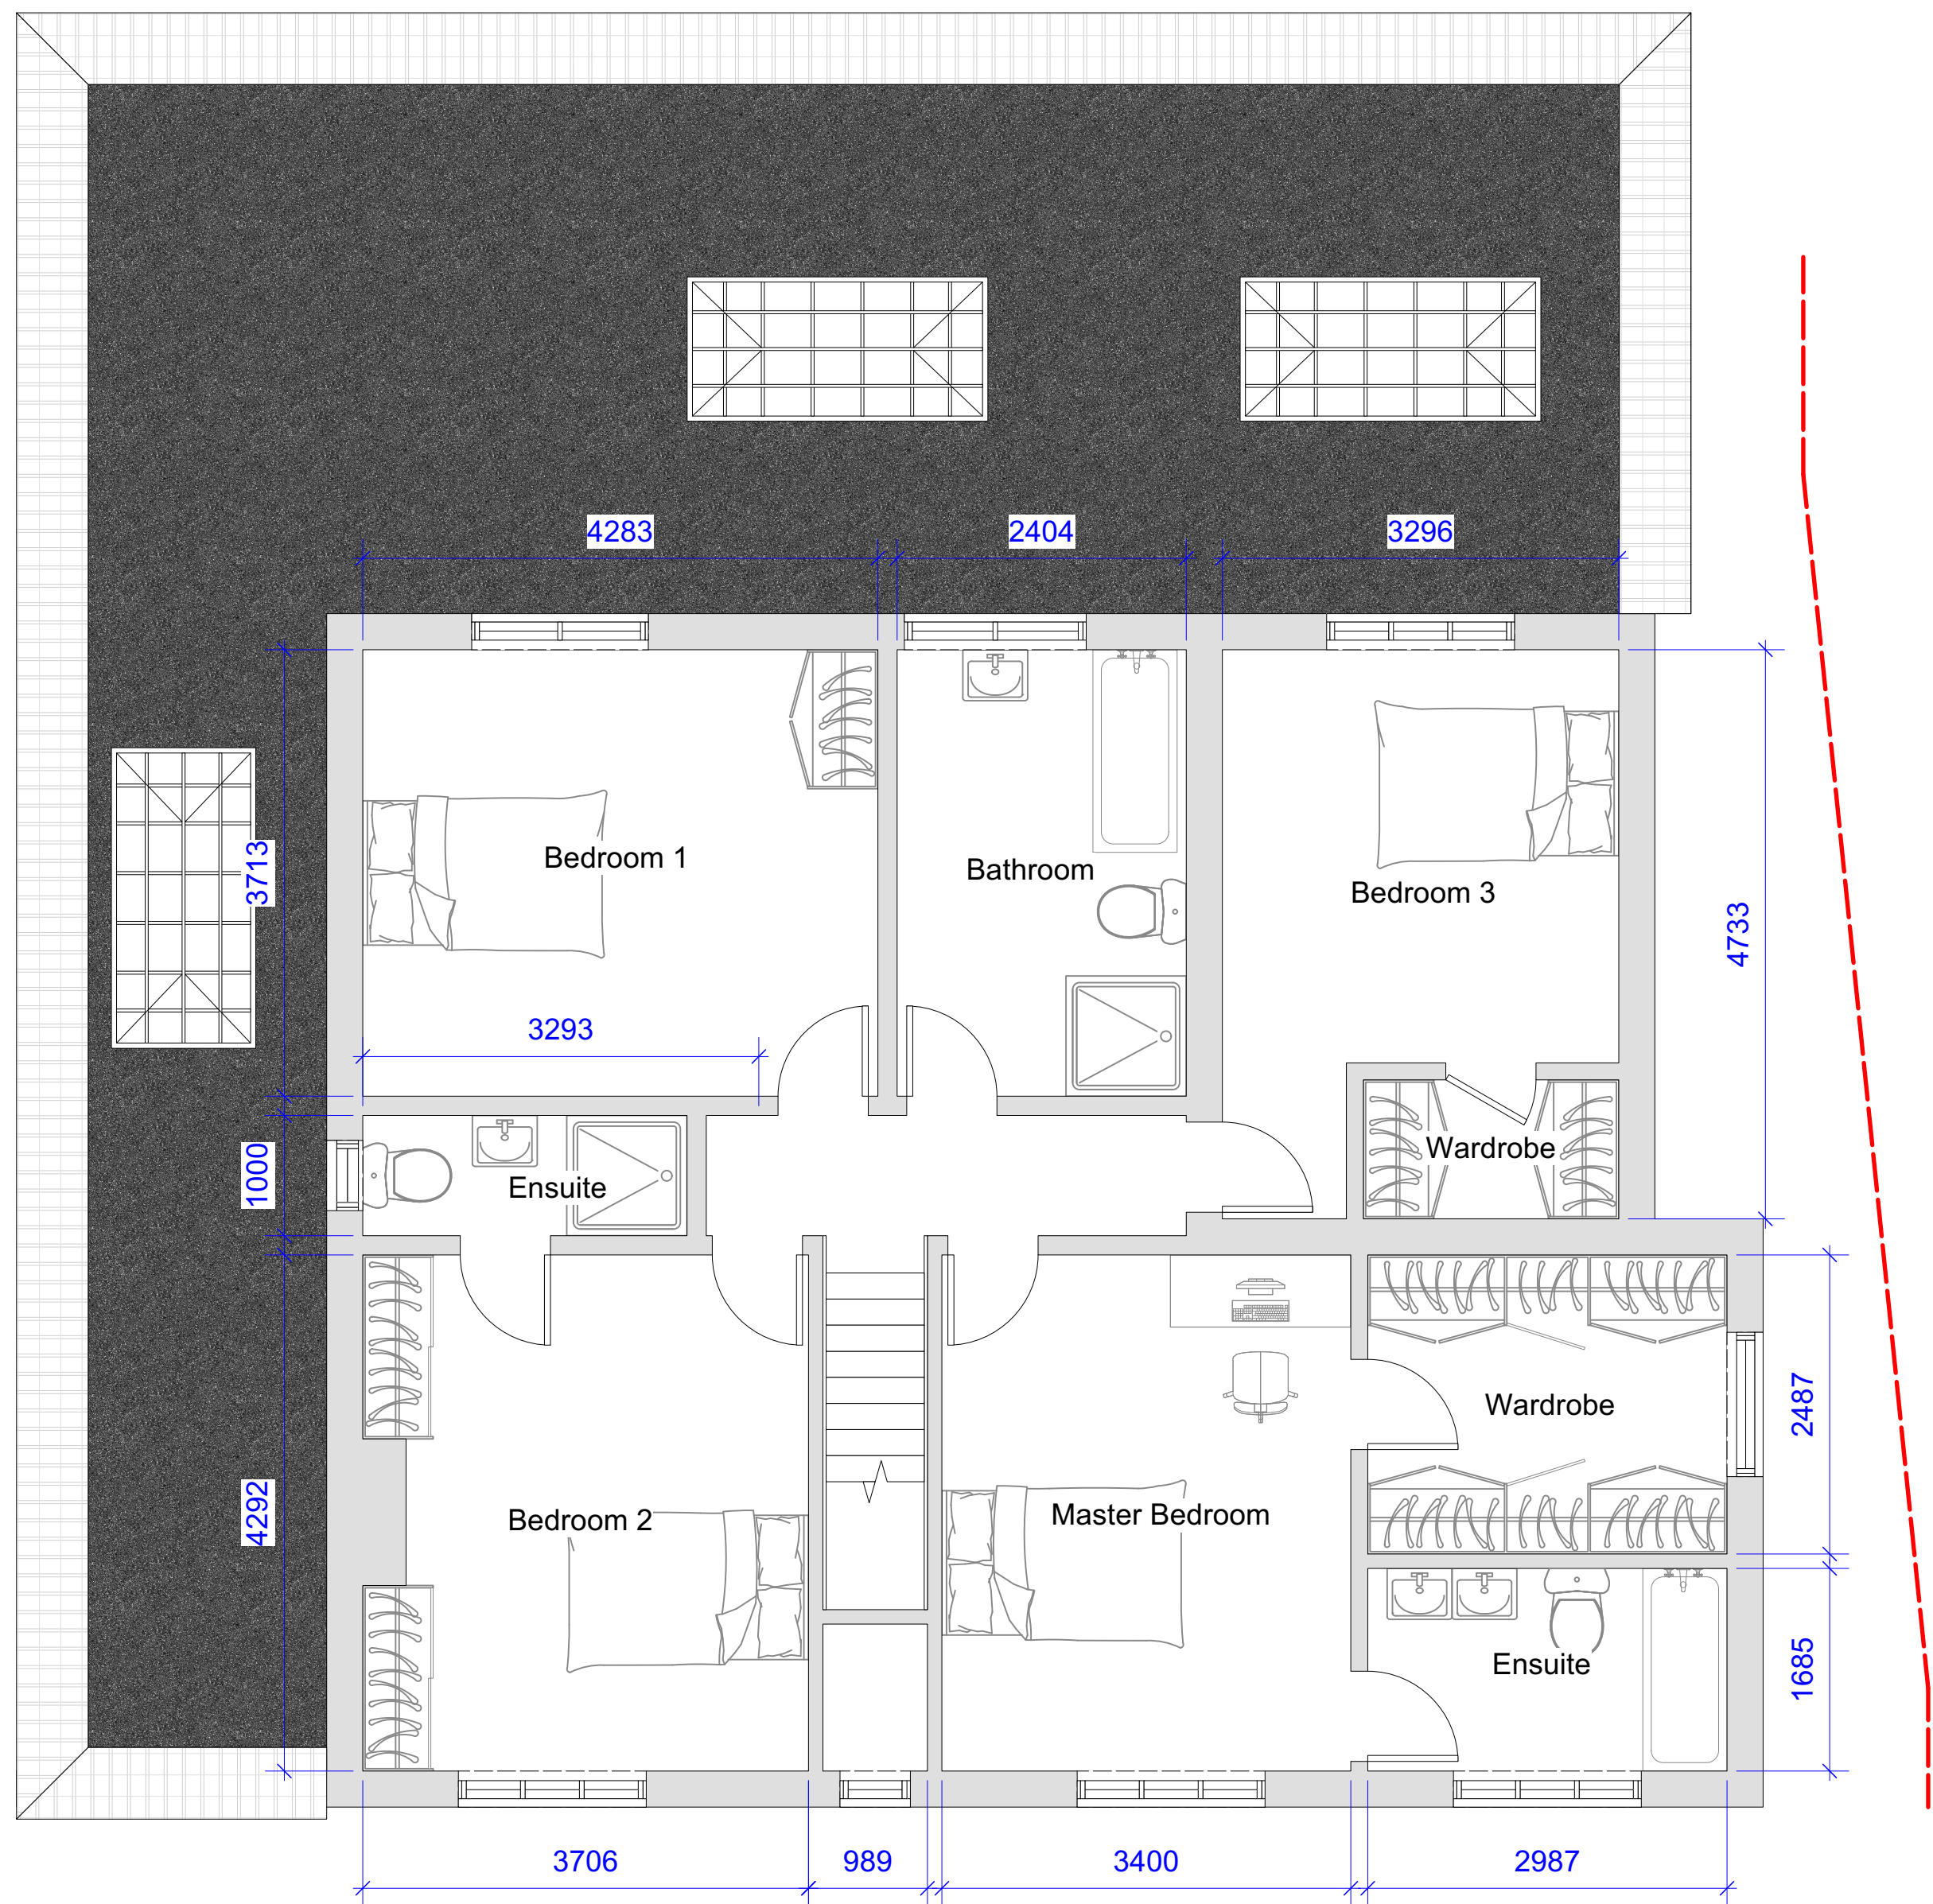

First Floor Plan