


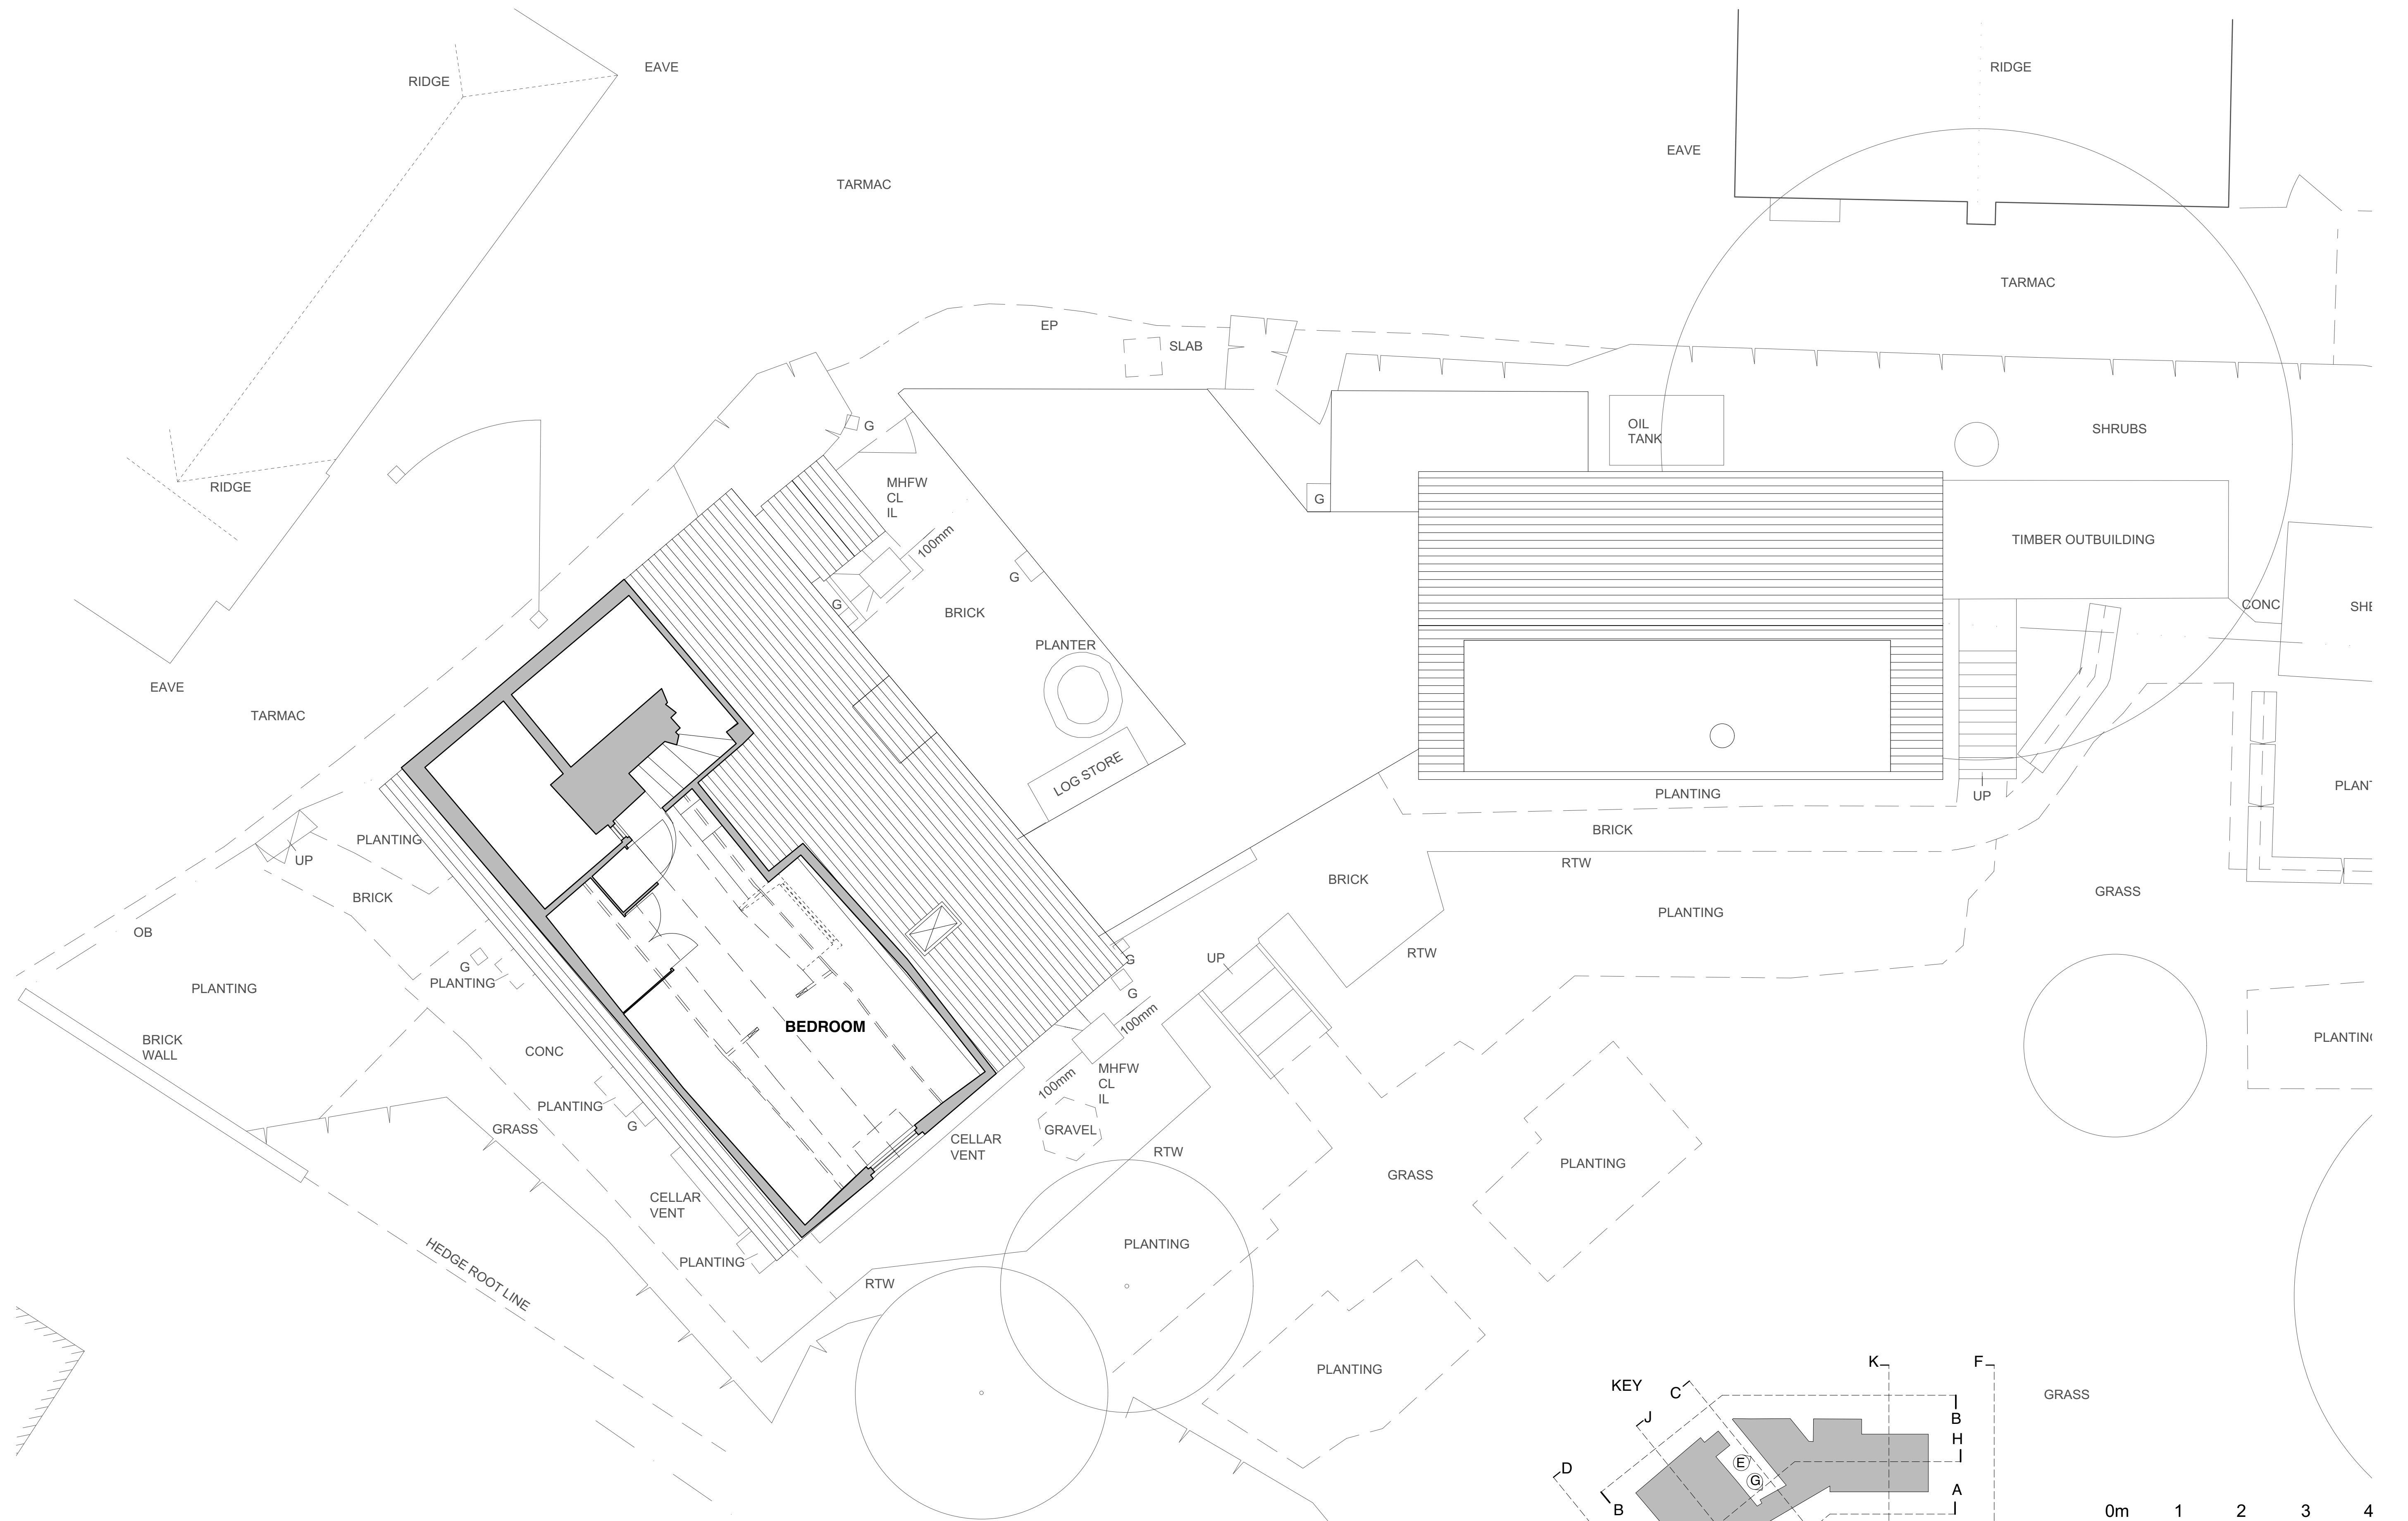

HAPA ARCHITECTS			
Job Name BOWLING ALLEY COTTAGE, THE GREEN, HORSTED KEYNES, RH17 7AP			
Scale LISTED BUILDING		Drawing Title EXISTING SECOND FLOOR PLAN	
Date JAN'21	Scale 1:50 @ A1	Job Ref 190	Drawing Number L-102
All rights reserved - Do not scale off drawing All dimensions to the center of line			