




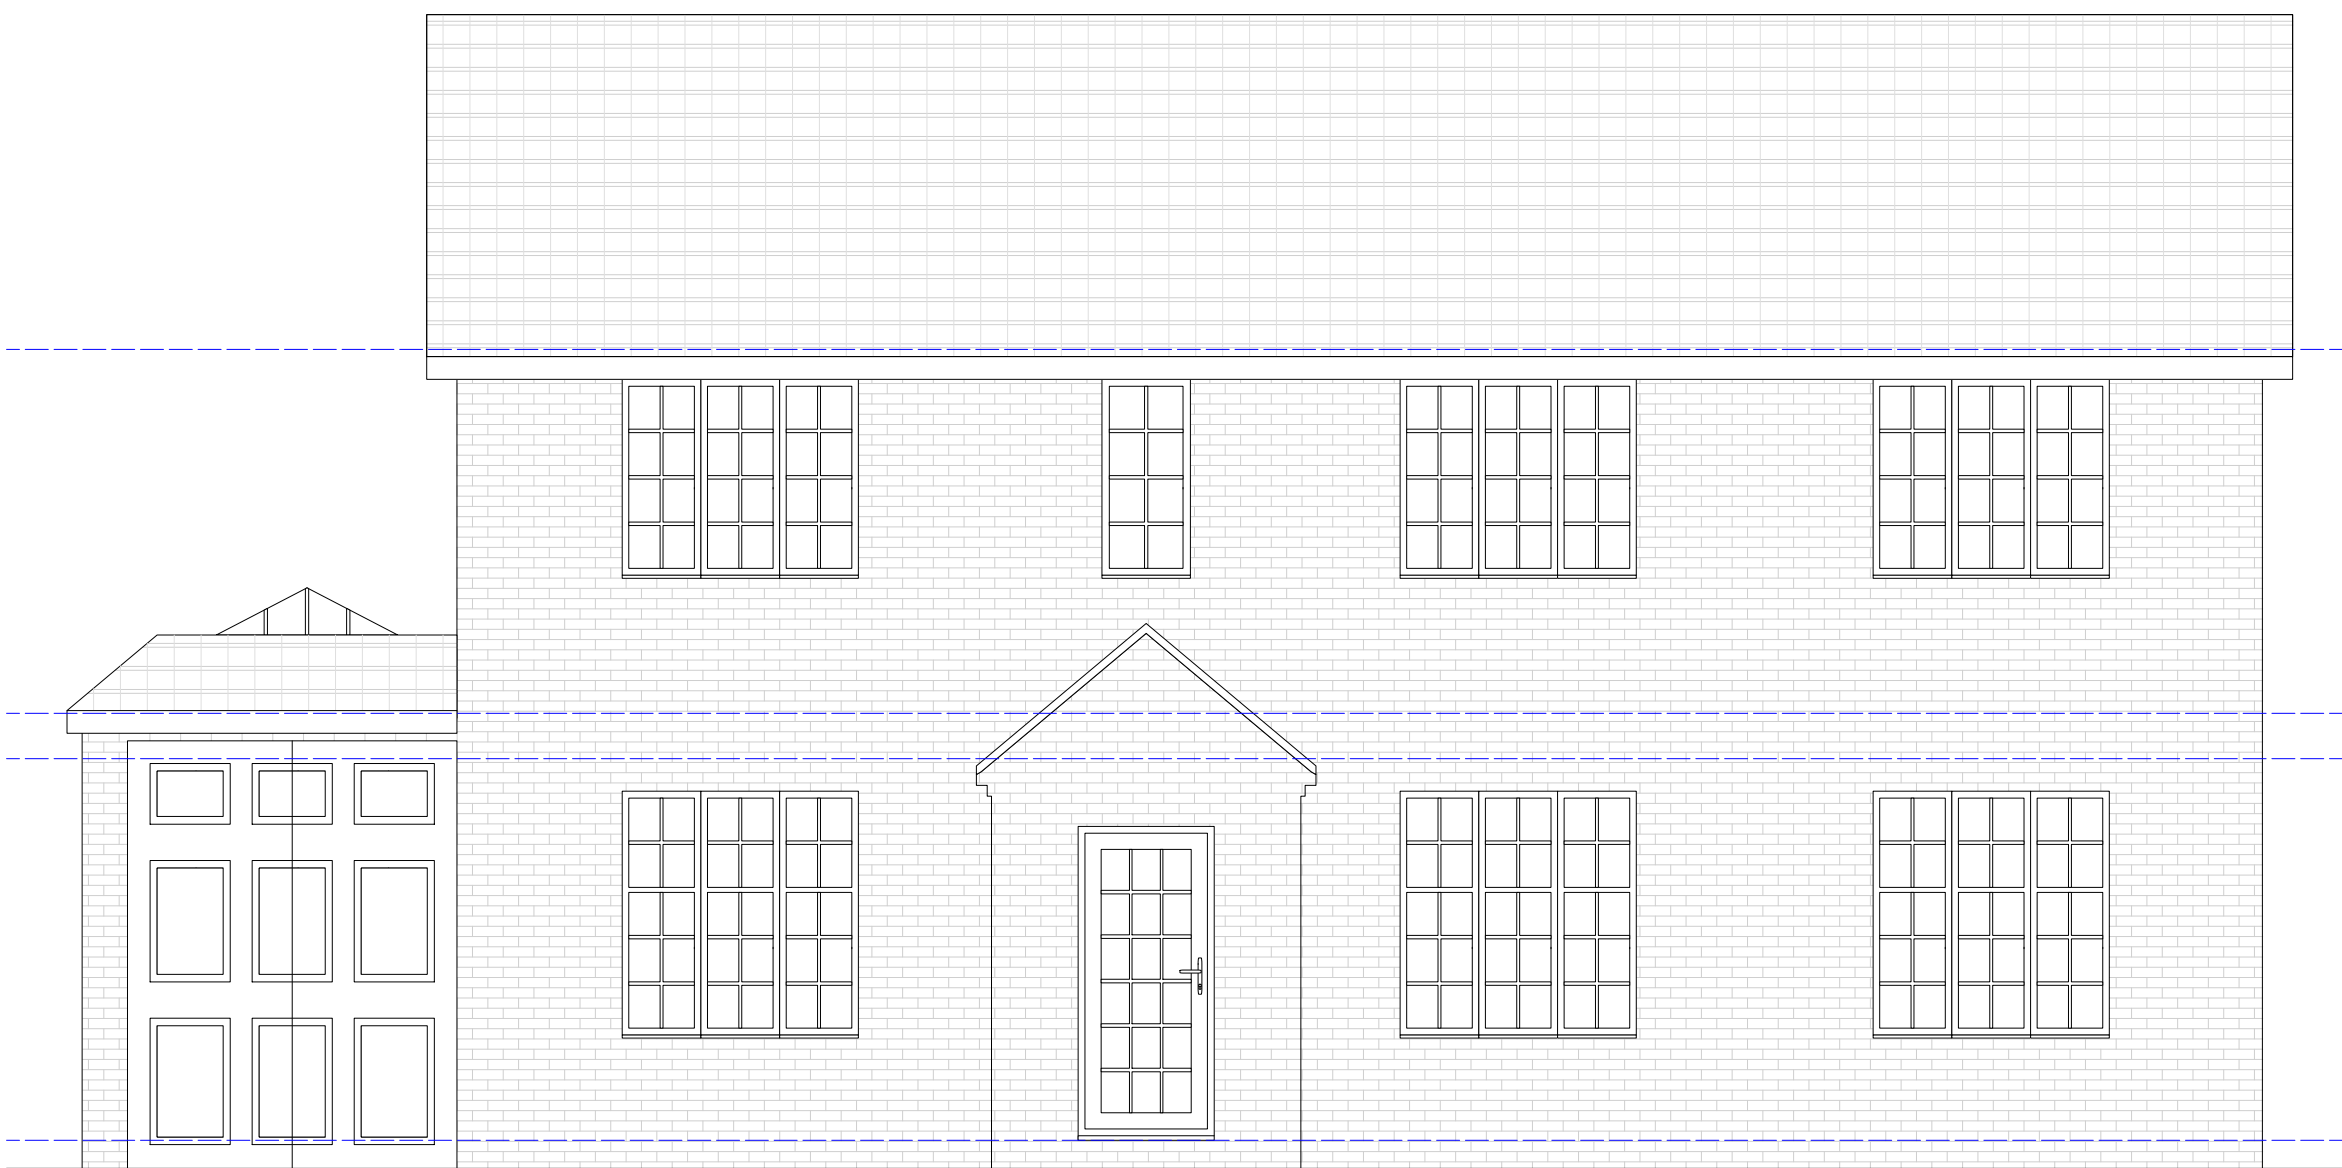


Front Elevation

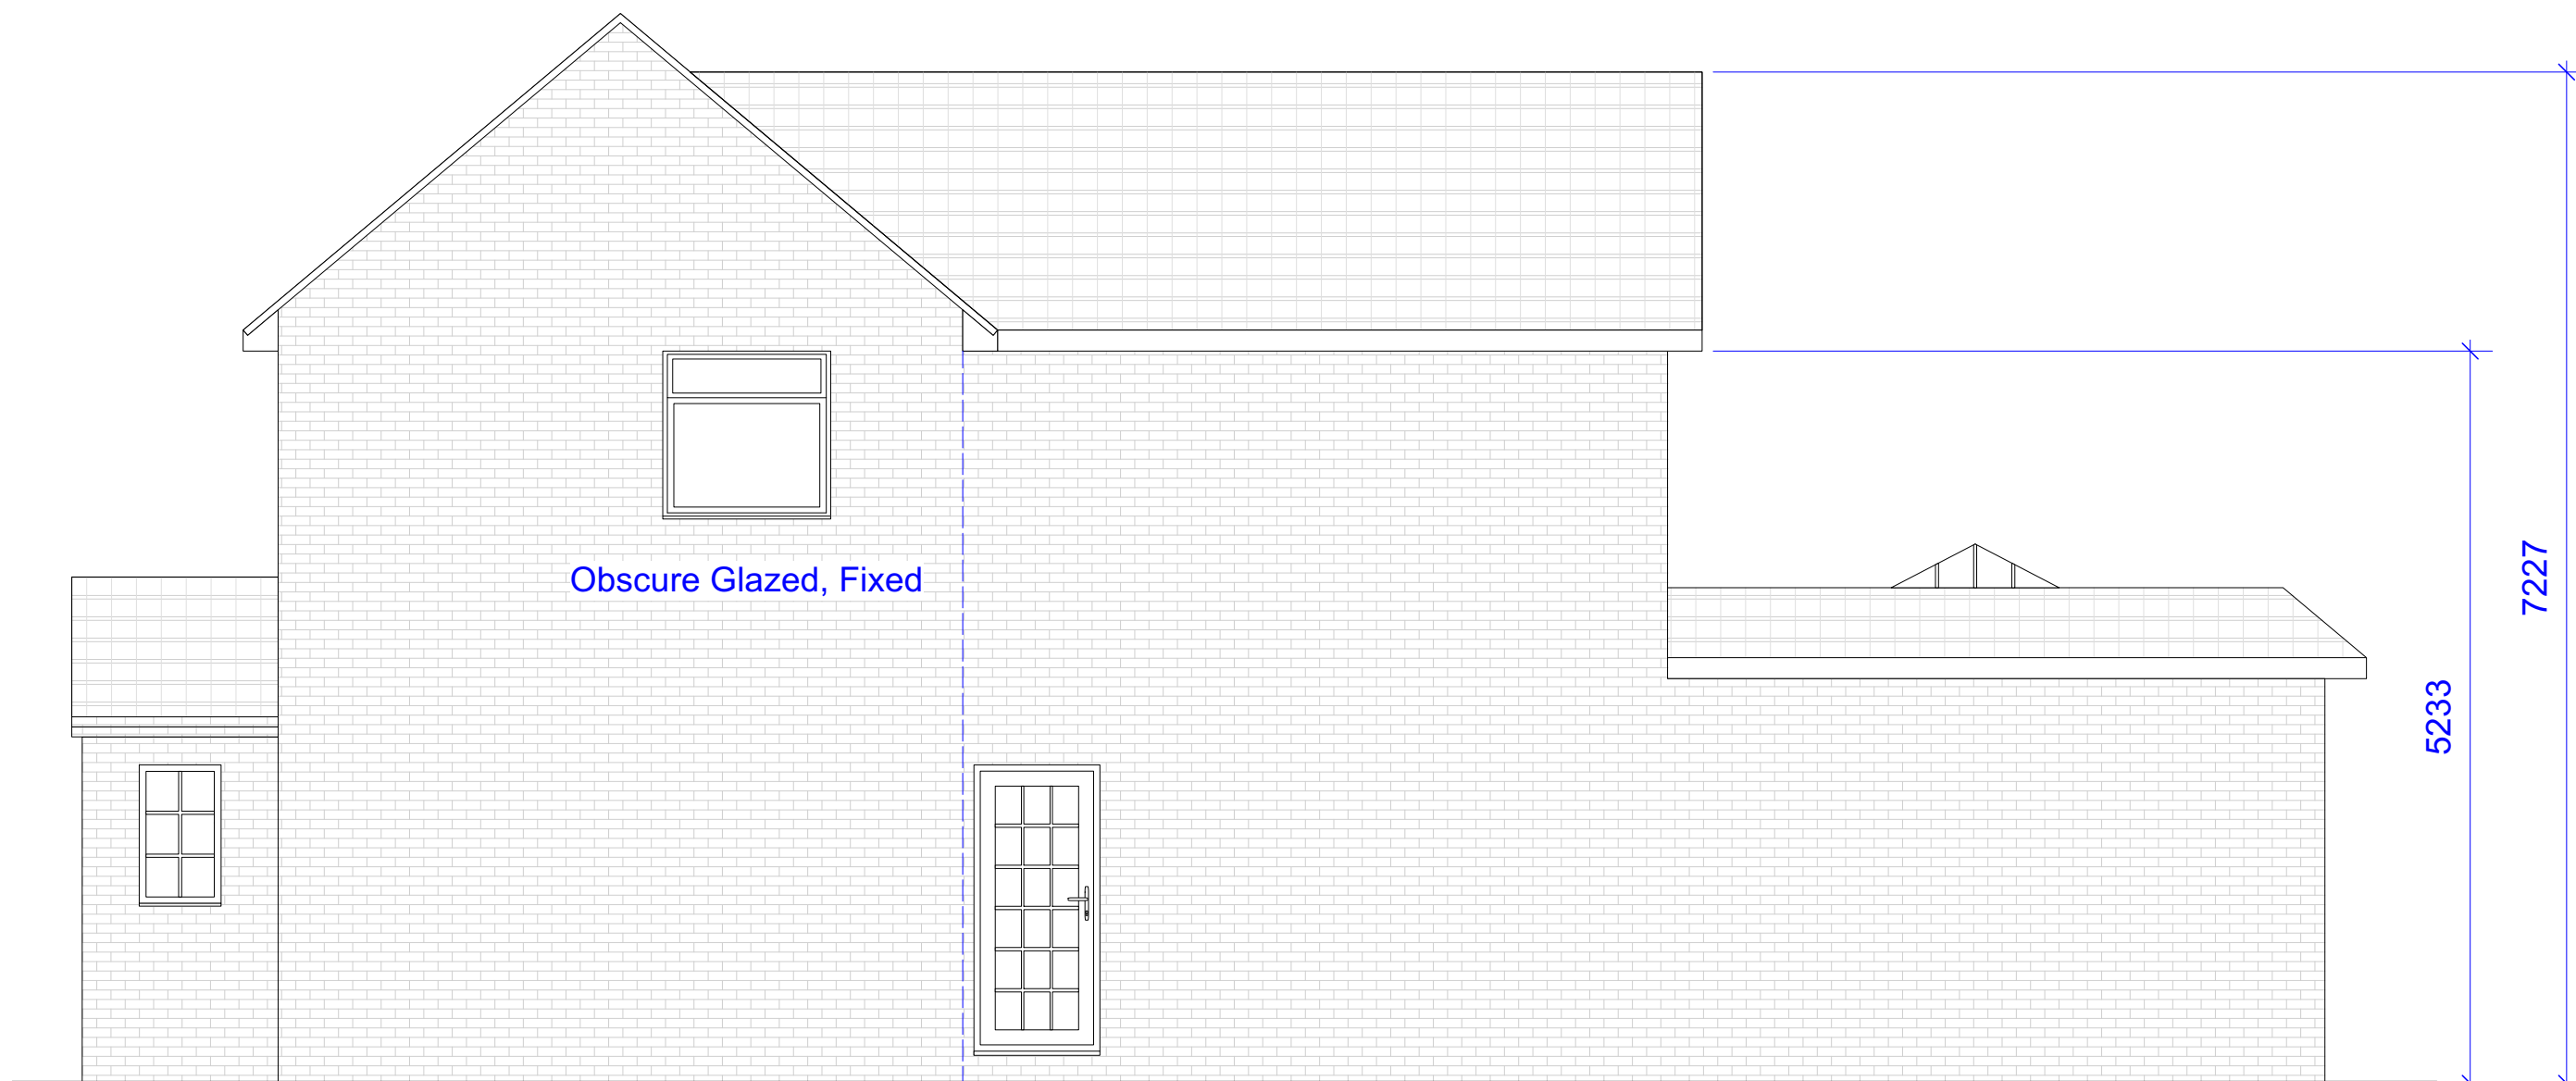

Side Elevation

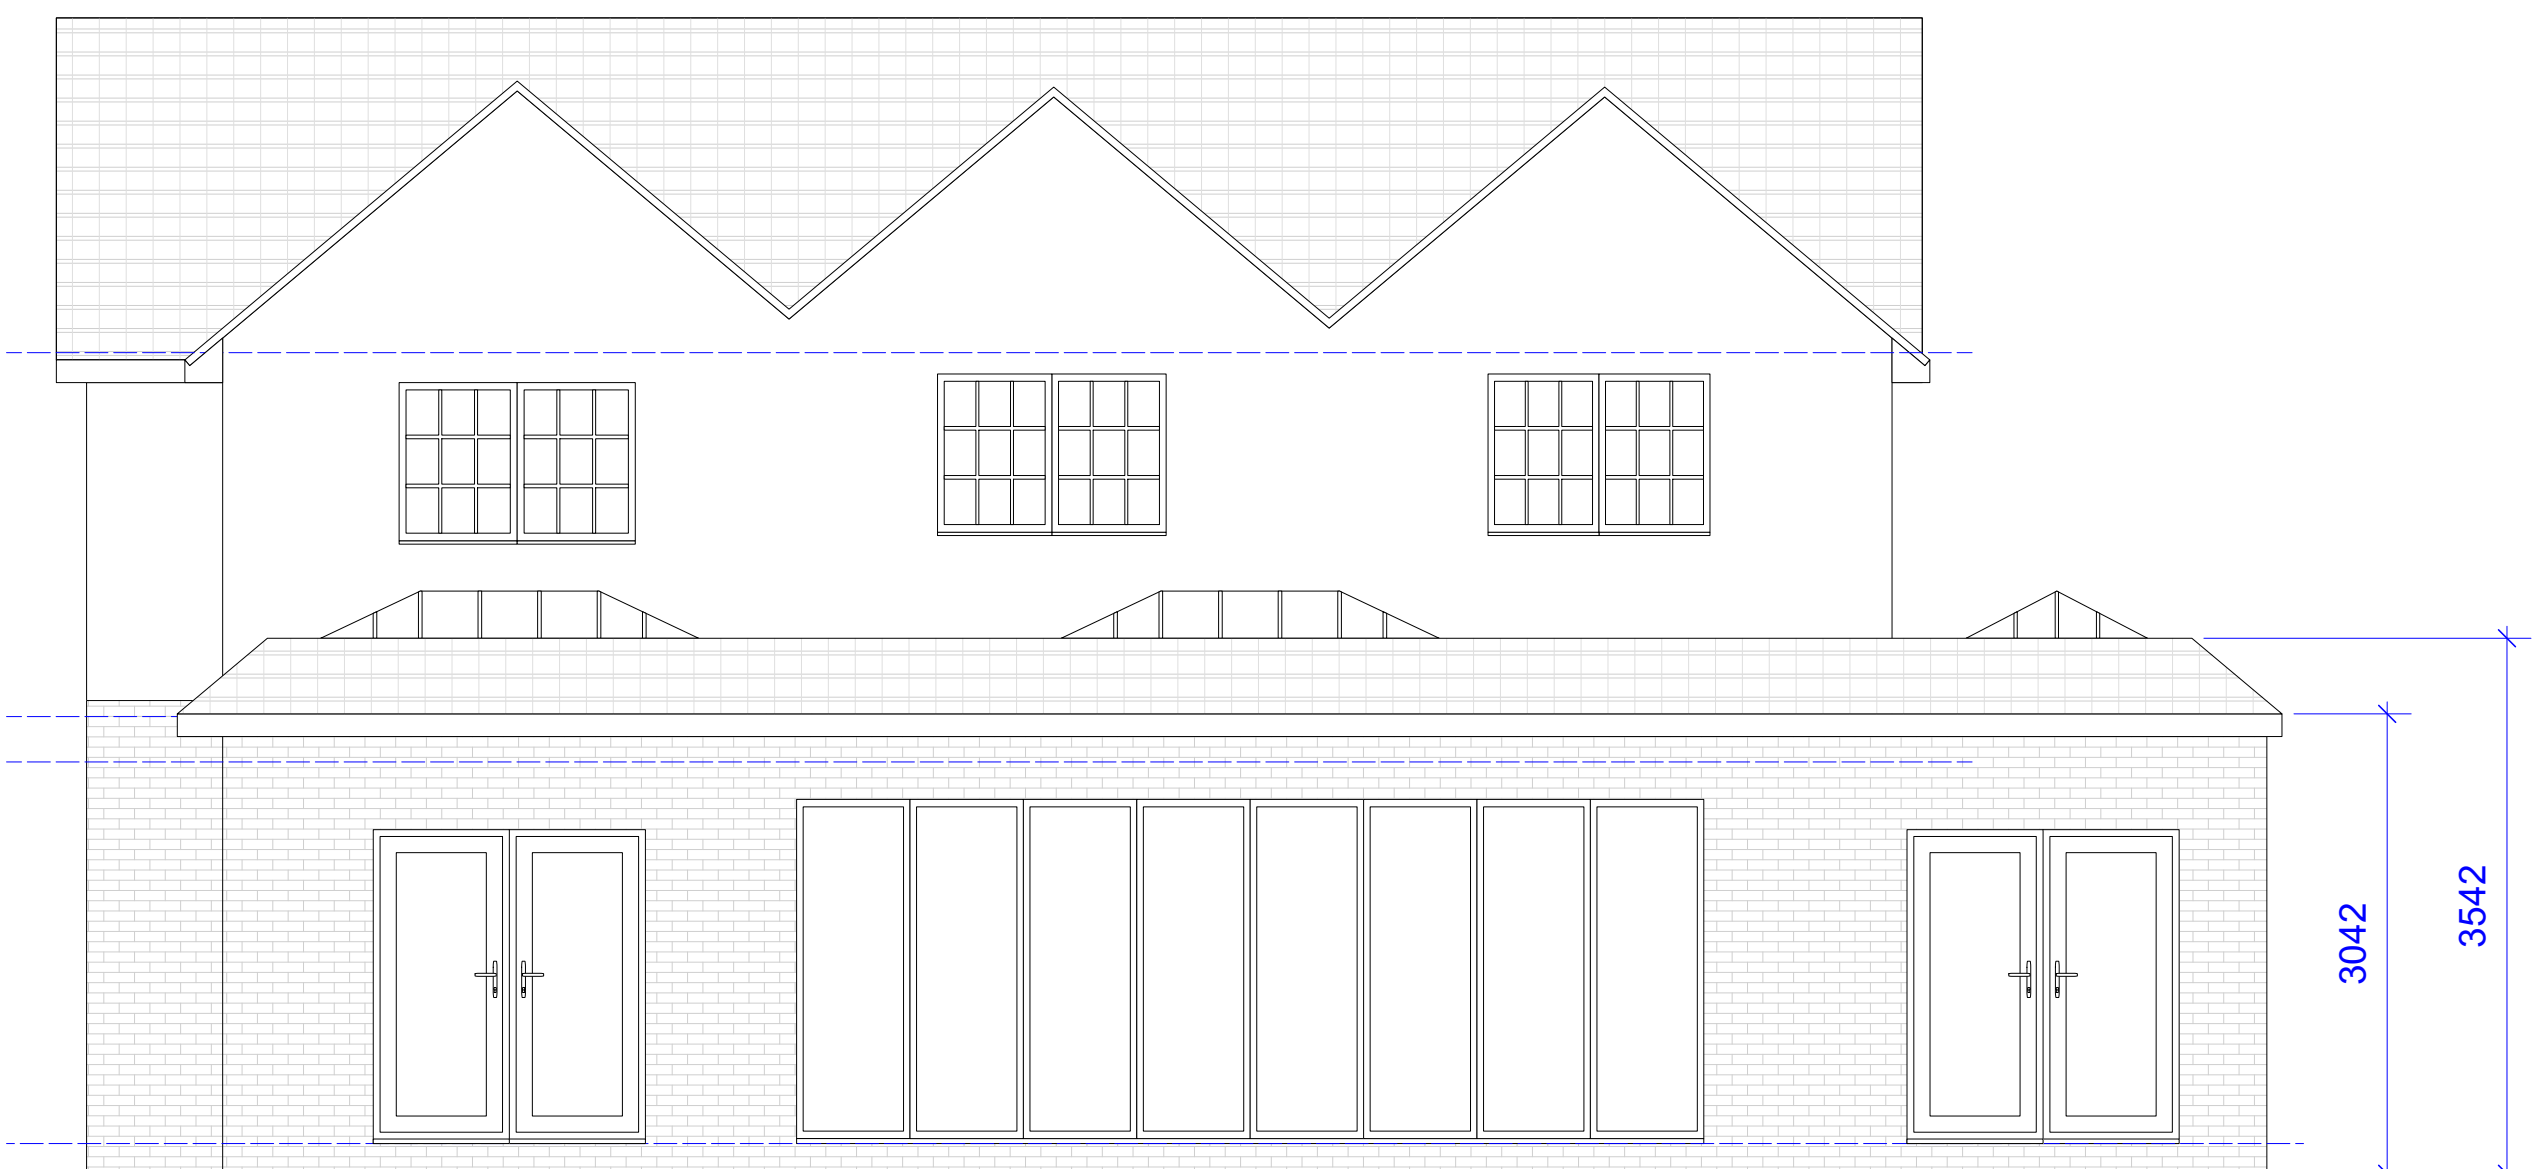

Rear Elevation

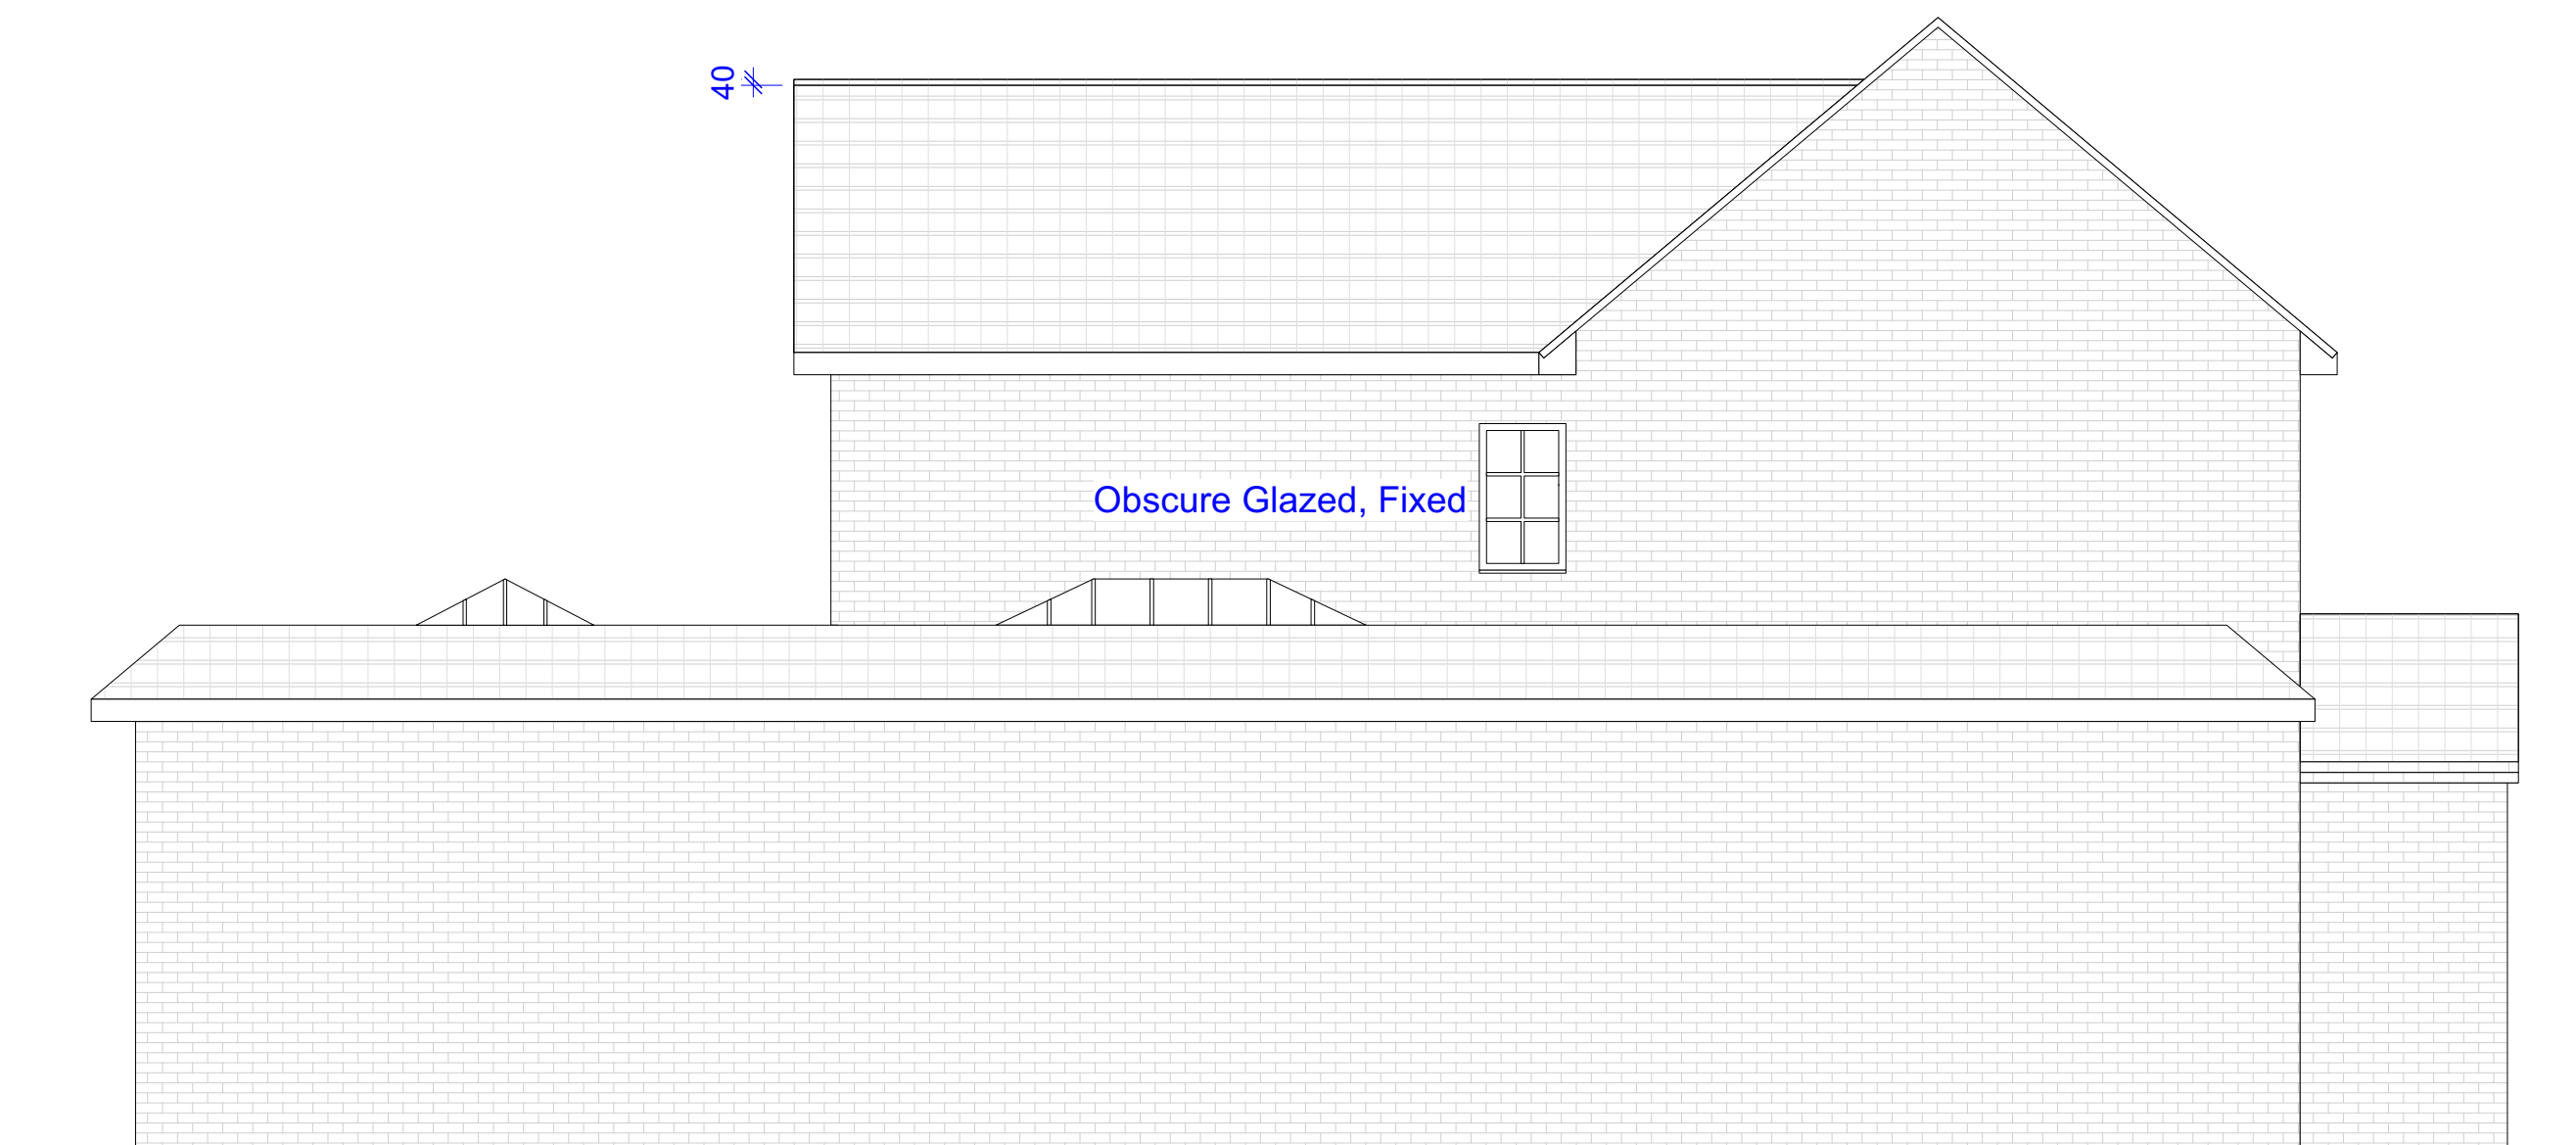


Side Elevation



INCEPTION
PLANNING

GENERAL NOTES

© The Copyright of this drawing remains with Inception Planning Limited and is not to be reproduced without approval.
This drawing is to be read with all other standard documentation.

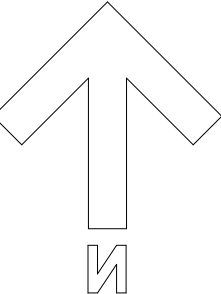

012

METRES

1 : 50

024

METRES

1 : 100

INCEPTION PLANNING LTD

development planning consultants

e. info@inceptionplanning.co.uk

www.inceptionplanning.co.uk

t. 01252 416101

ADDRESS

Meadowside, Hophurst Lane, Crawley Down, Crawley, RH10 4LJ

JOB TITLE

Proposed two storey rear extension & external alterations

DRG. TITLE

Proposed elevations

DATE	SCALE	Drawn	Checked
Feb '25	1:50@A1	MC	
JOB No.	DRG. No.	REV.	
JO-742	PL-06	G	