


 


Do solemnly and sincerely declare and say as follows:

I have known  for over 40 years since purchasing the Farm. I clearly remember The Barn conversion in the late 1990s and them moving in prior to starting the build of the New House. See attached plan PB2


My wife and I have spent many nights at The Barn with the entire  right up to now. There has always been 2 properties The Barn and the New House. See attached plans PB1 edged in red.

AND I make this solemn declaration consciously believing the same to be true and by virtue of the provisions of the Statutory Declaration Act 1835.

Declared by the said

 


Do not scale from this drawing, except for planning purposes.
Any discrepancies are to be referred to WS Planning & Architecture.
The drawing remains the copyright of WS Planning & Architecture.

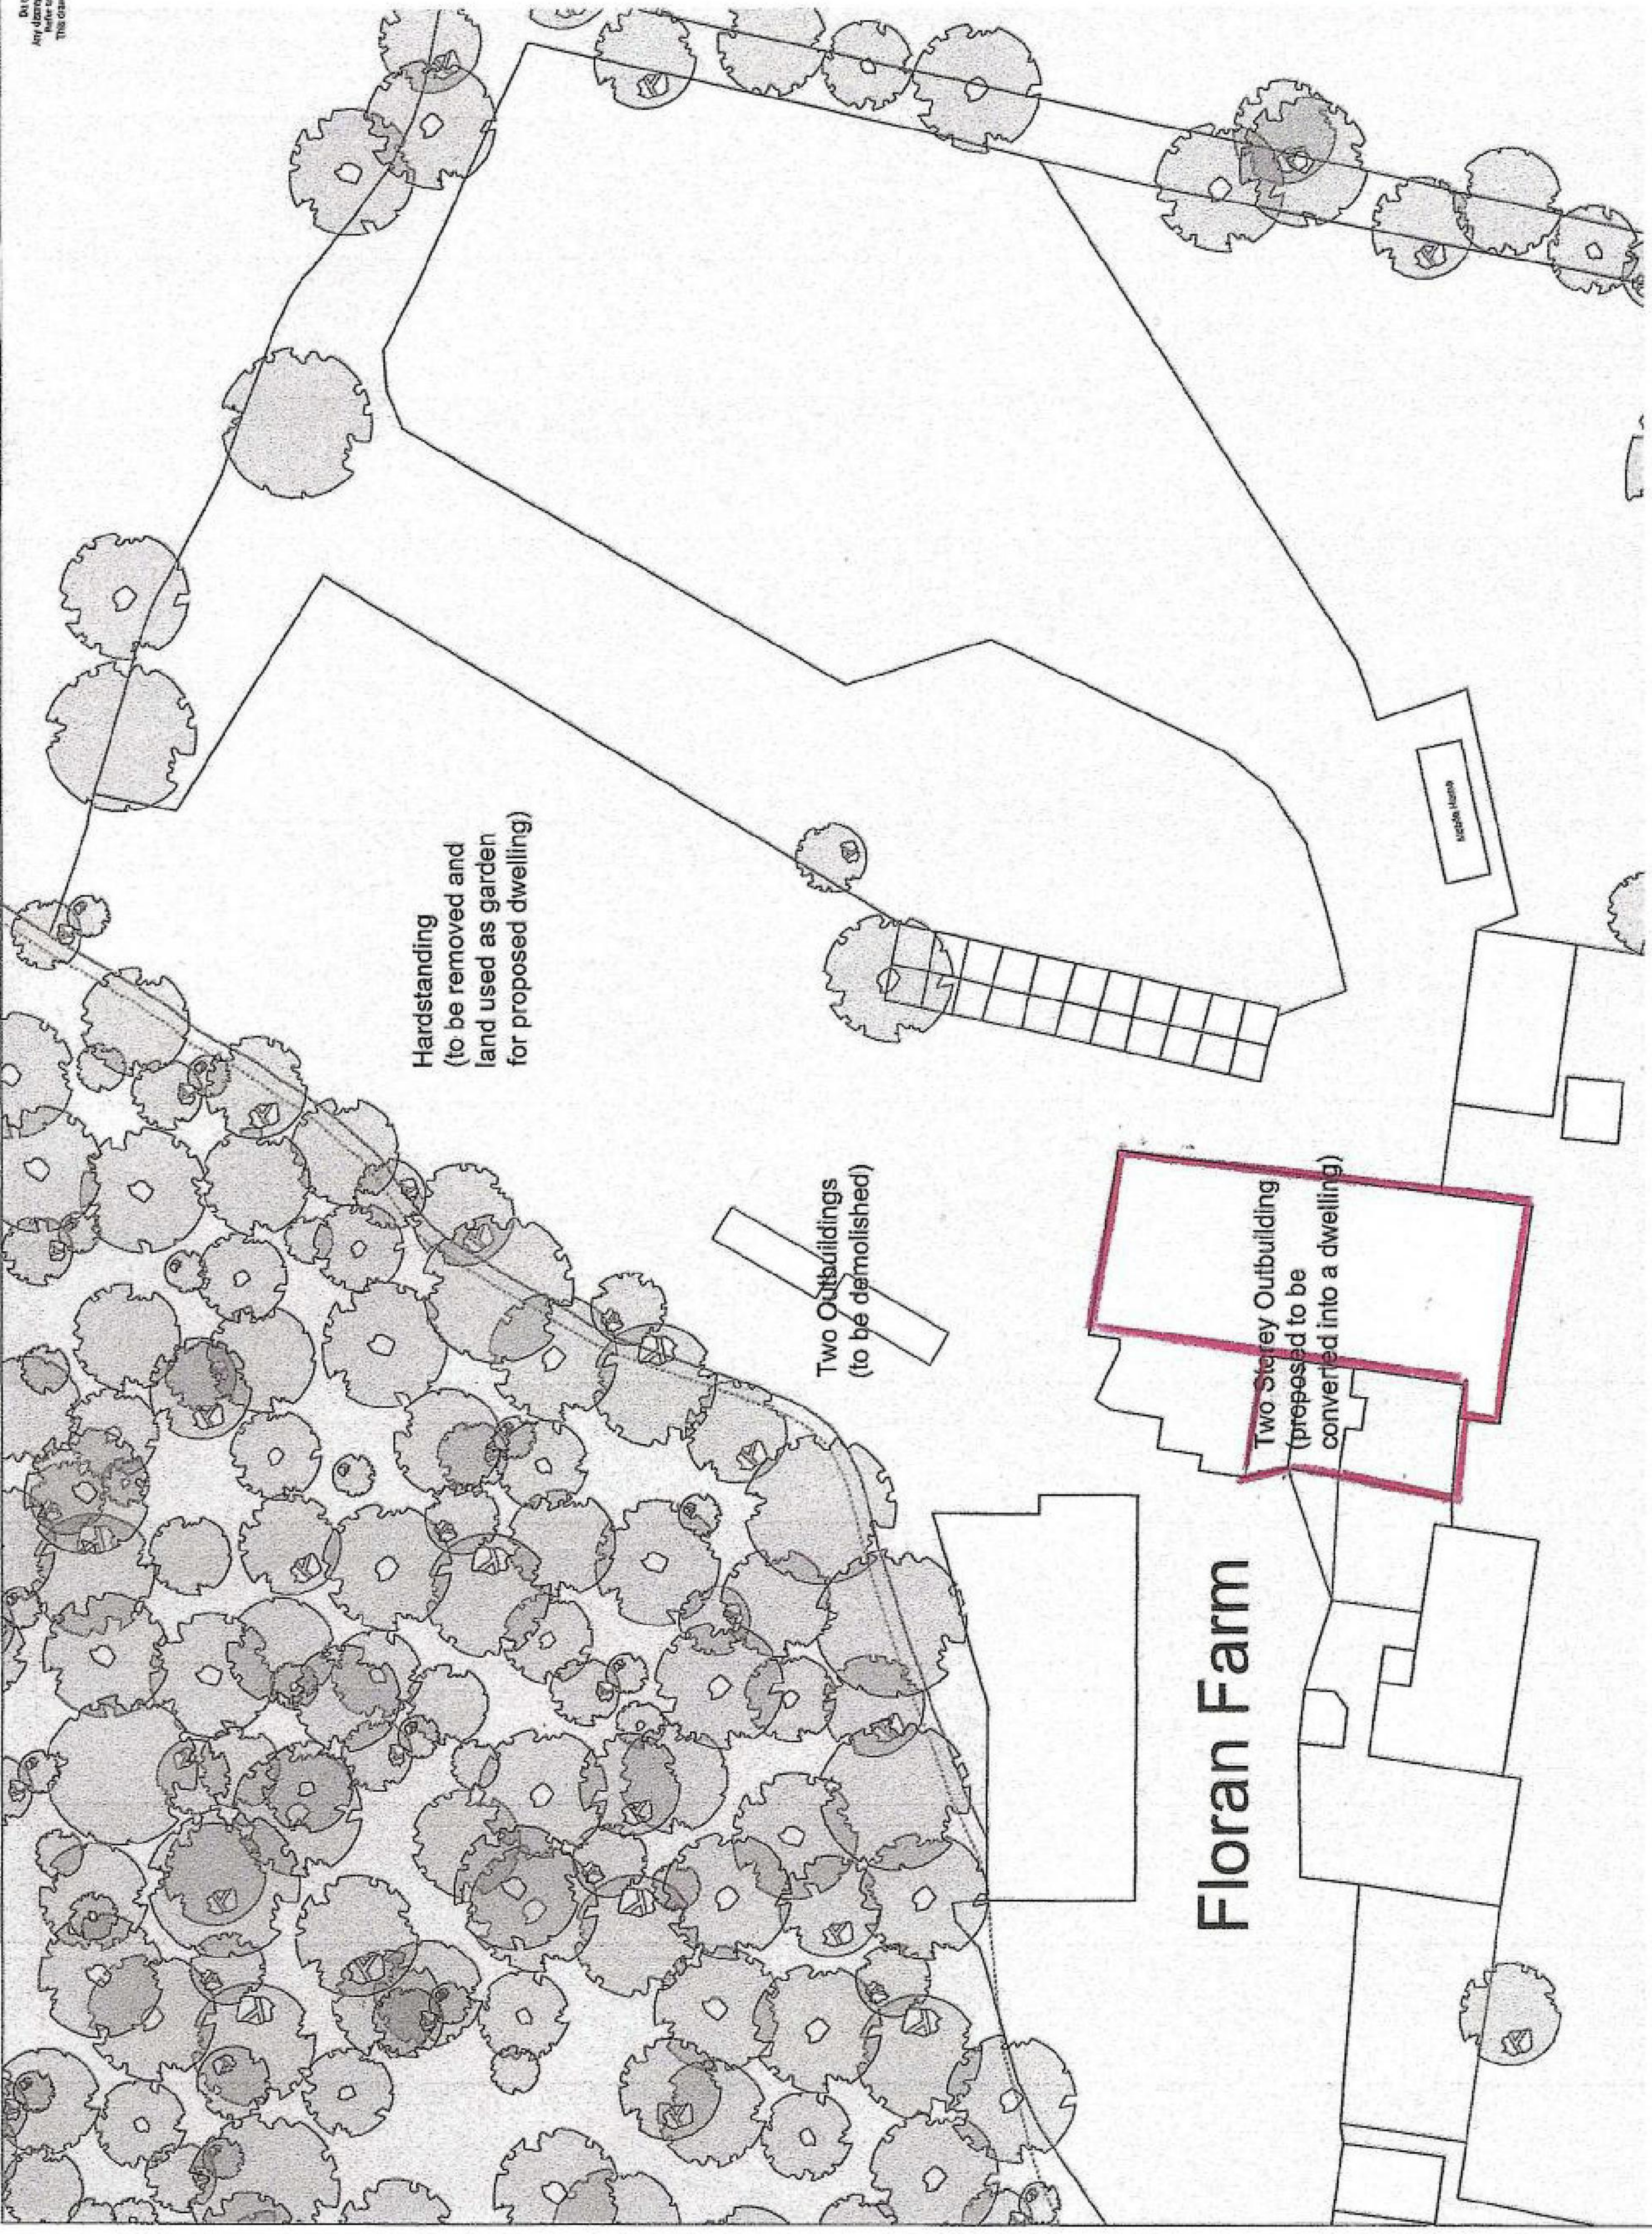


Rev	Date	Description



Ground Floor Plan

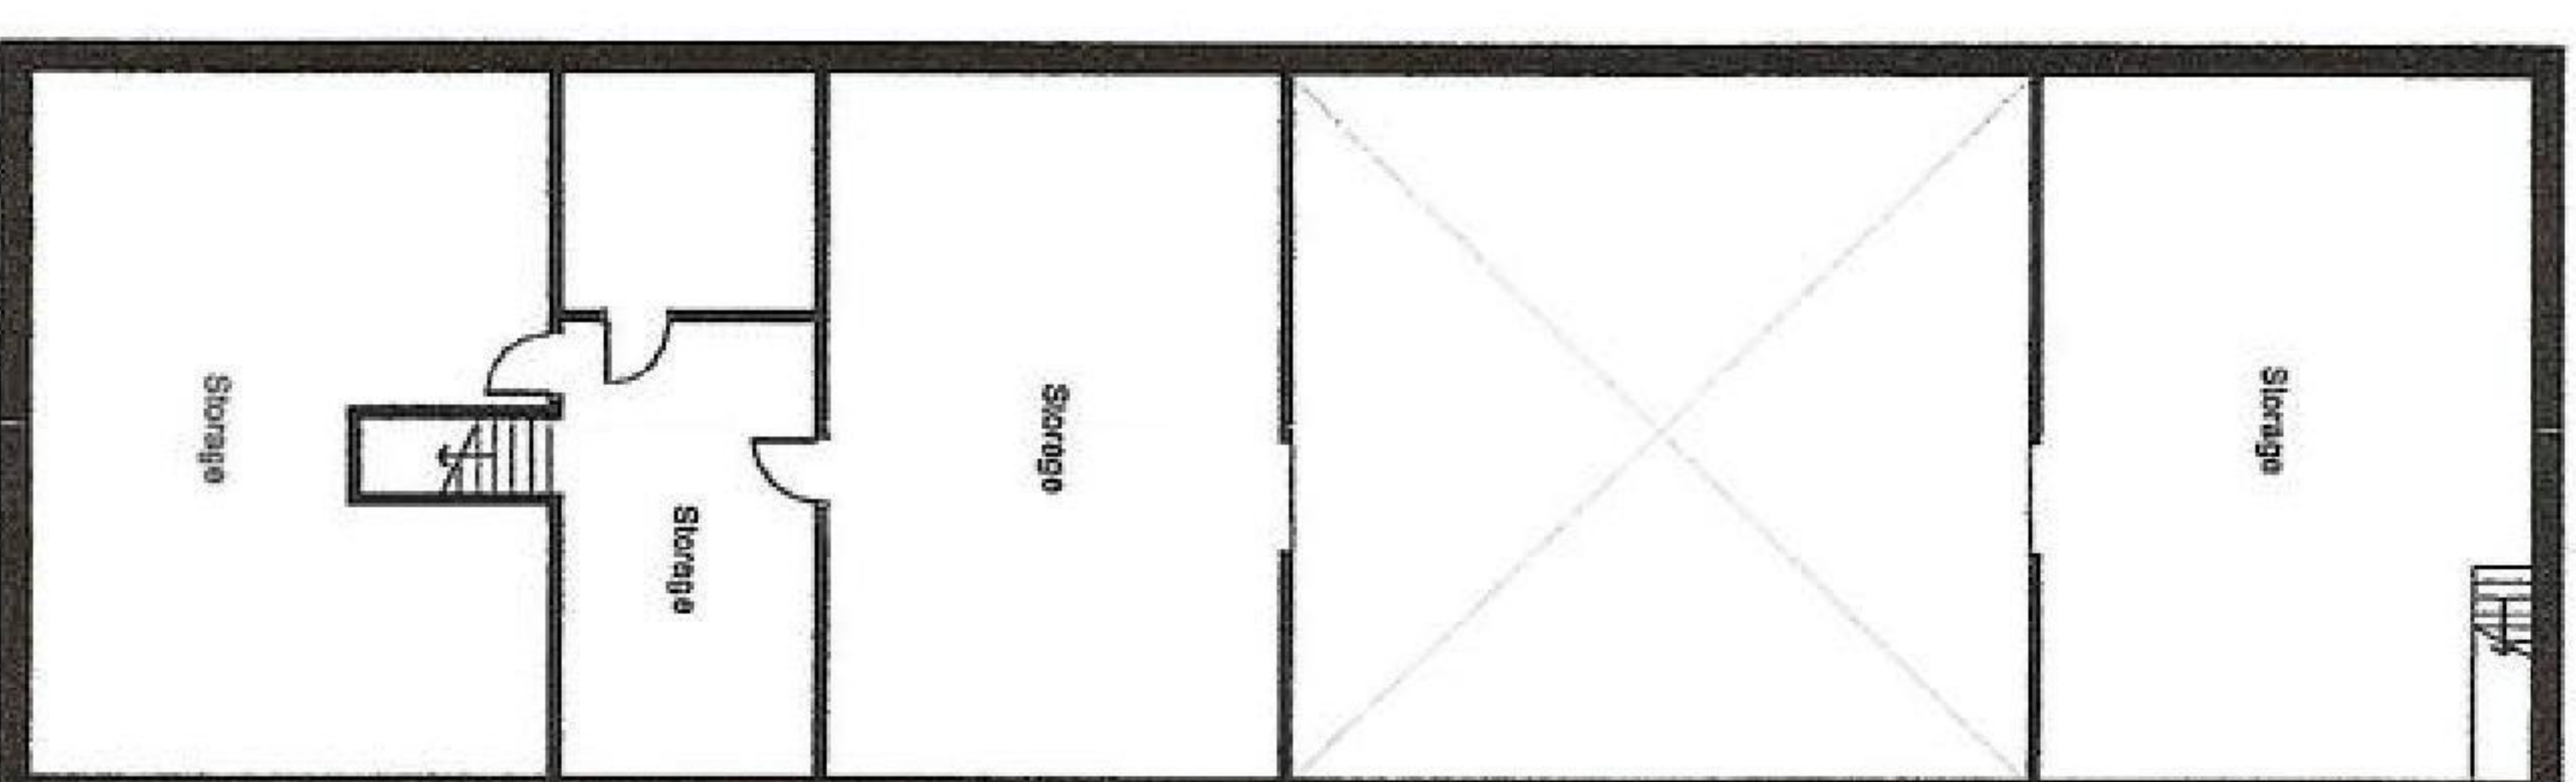

Final Floor Plan

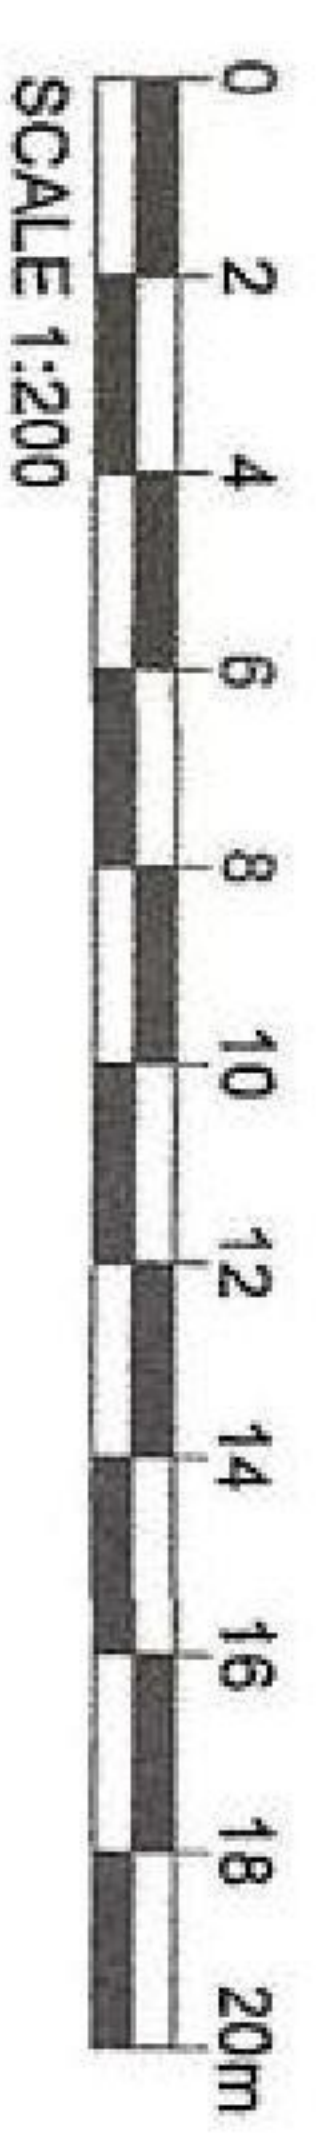

Rev	Date	Description
		 WS PLANNING & ARCHITECTURE 7, 6120 201st St Burnaby, BC V5N 3M9 Tel: 604 436-0000 Fax: 604 436-0001 www.wsarch.com
		Project Office 1215 Leckie Road Burnaby, BC V5N 3M9 Tel: 604 436-0000 Fax: 604 436-0001 www.wsarch.com
		Client Mr. Paul Batten
		Issue April 2004
		Scale 1:1200@A3
		Drawn By DR
		Checked BW
		Notes Flooran Farm, Hophurst Hill, Crawley Down, RH10 4LP
		Title AS Existing Floor Plans
		Drawn By Rev.
		Issue J004869-DD-04