



Do solemnly and sincerely declare and say as follows:

I have worked for Paul & Linda Batten for over 15 years at Floran Farm.



I often clean the high beams in The Barn. See attached plan PB2.

I also stay in The Barn when the family go on holiday, house sitting and looking after the animals.

There has always been 2 properties The Barn and New House. See attached plan PB1 edged in red.

AND I make this solemn declaration consciously believing the same to be true and by virtue of the provisions of the Statutory Declaration Act 1835.

Declared by the said

  



Floran Farm

Hardstanding
(to be removed and
land used as garden
for proposed dwelling)

Two Outbuildings
(to be demolished)

~~Two Storey Outbuilding
(proposed to be
converted into a dwelling)~~


As Existing Site Plan

PROJECT: 10004869-DD-03 ARCHITECTURE	SPECIALIST: LUCAS P. MULLER LUCAS P. MULLER LPM@LUCASPMULLER.COM 415.436.1218	
	SPECIALIST: LUCAS P. MULLER LUCAS P. MULLER LPM@LUCASPMULLER.COM 415.436.1218	


Do not scale from this drawing, except for planning purposes.
Any discrepancies are to be reported to WS Planning & Architecture.
Refer to Structural Engineers' details for structural design criteria.
This drawing remains the copyright of WS Planning & Architecture.



Ground Floor Plan

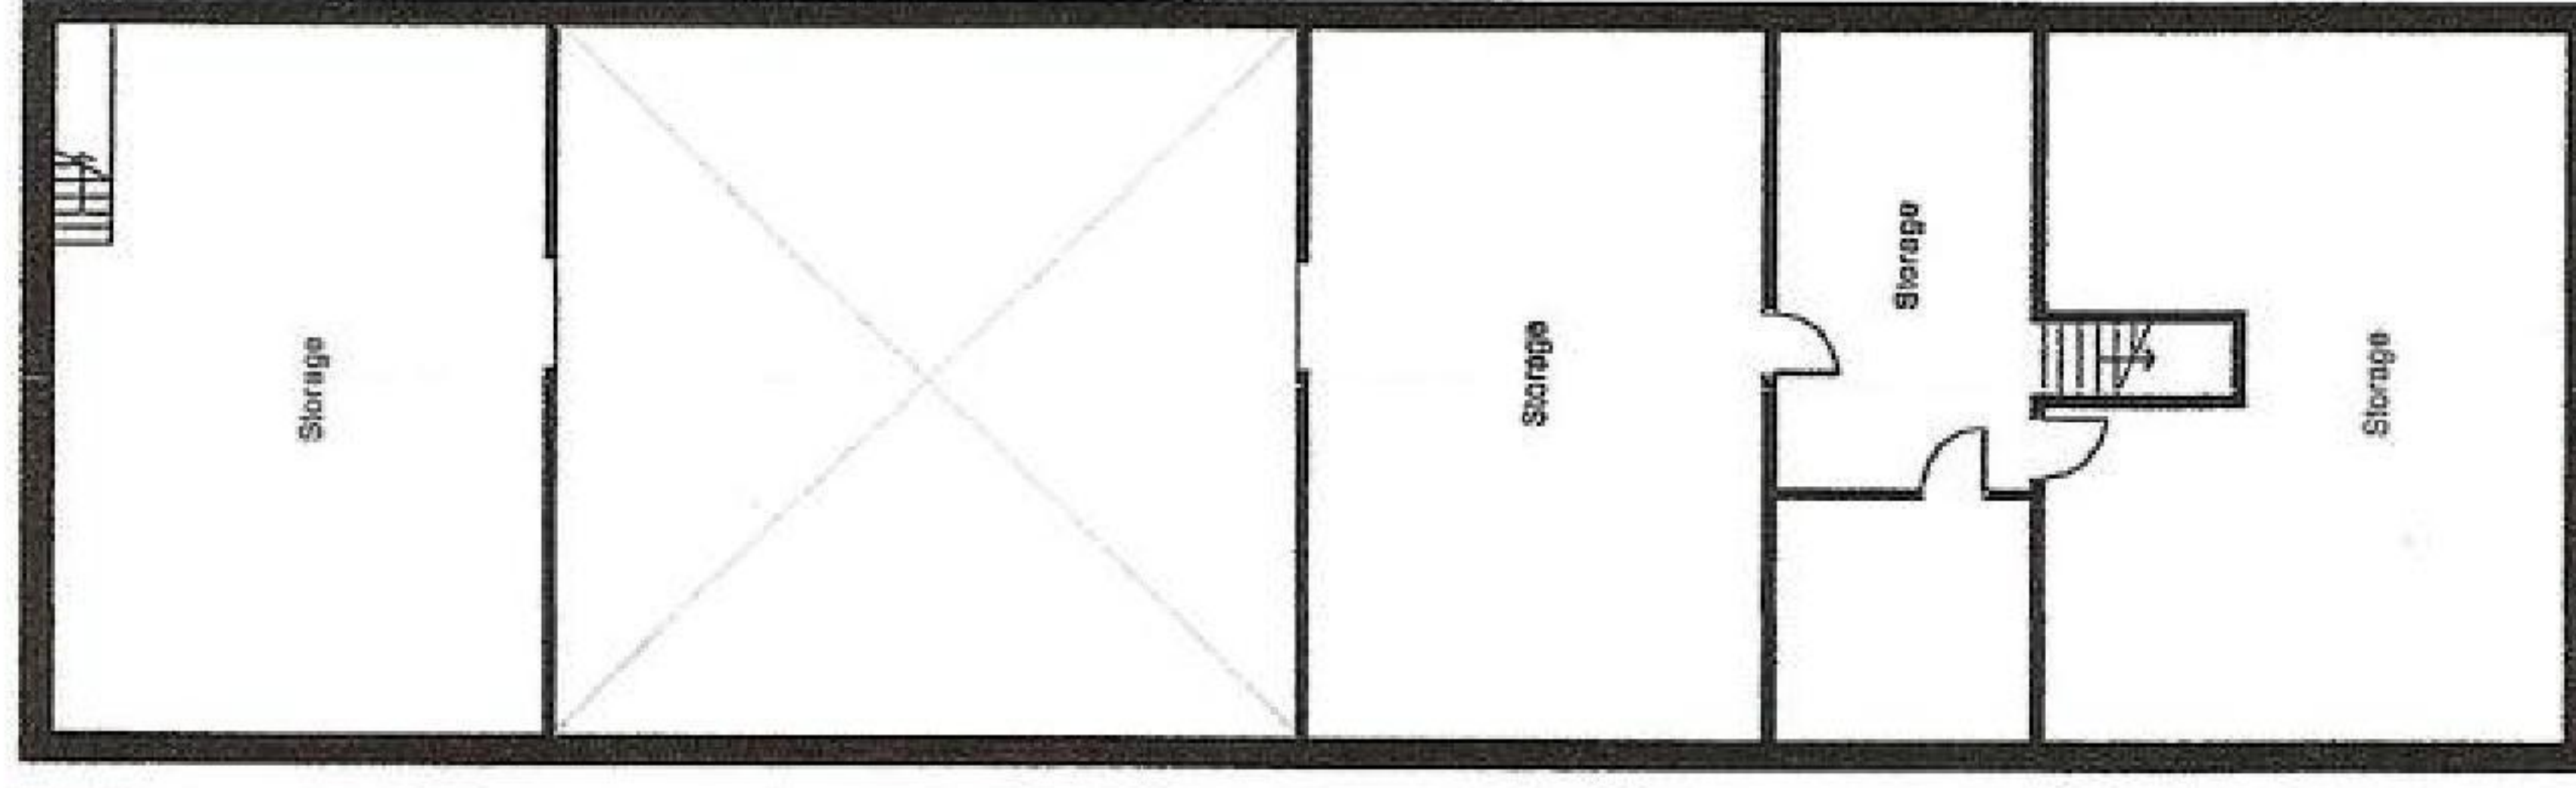

First Floor Plan

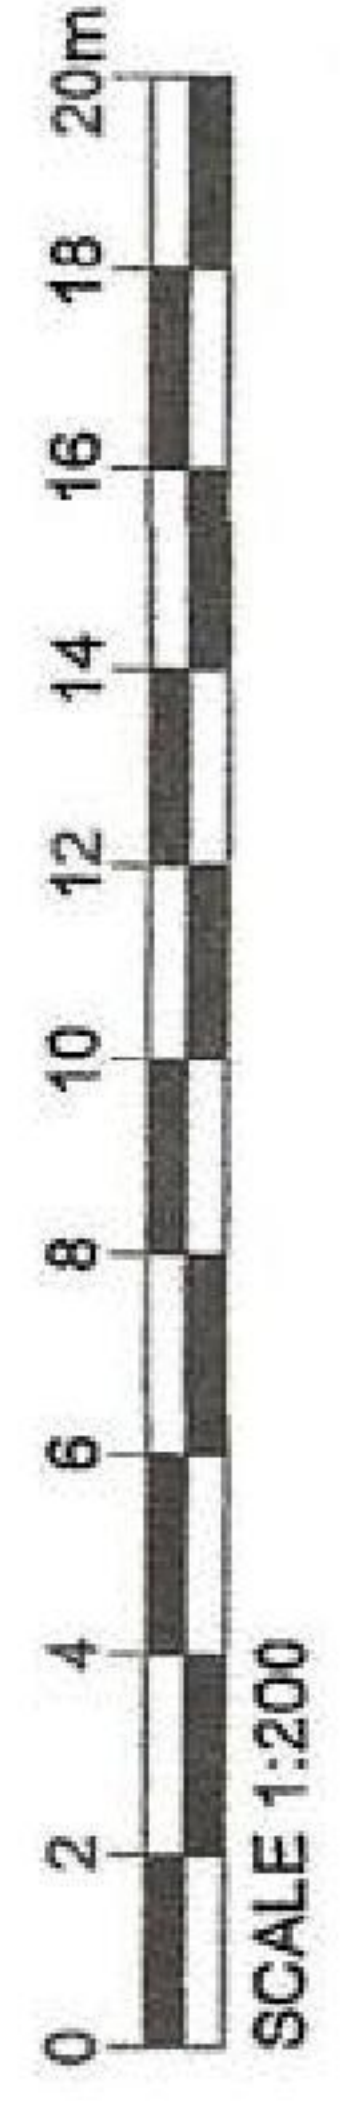

As Existing Floor Plans

WS PLANNING & ARCHITECTURE 1000 ADAMS ROAD SUITE 100 BIRMINGHAM, AL 35202 PHONE: 205.988.1111 WWW.WSPLAN.ORG		PROJECT 1000 ADAMS ROAD SUITE 100 BIRMINGHAM, AL 35202 PHONE: 205.988.1111 WWW.WSPLAN.ORG		DATE April 2024		BY DR	
CLIENT Mr Paul Batten		SCALE 1:200@A3		CHECKED BW		DATE April 2024	
PROJECT Florin Farm, Hophurst Hill, Crawley Down, RH10 4LP		DATE April 2024		BY DR		CHECKED BW	
TITLE As Existing Floor Plans		DATE April 2024		BY DR		CHECKED BW	
DRAWING NO. 1004869-DD-04		DATE April 2024		BY DR		CHECKED BW	