



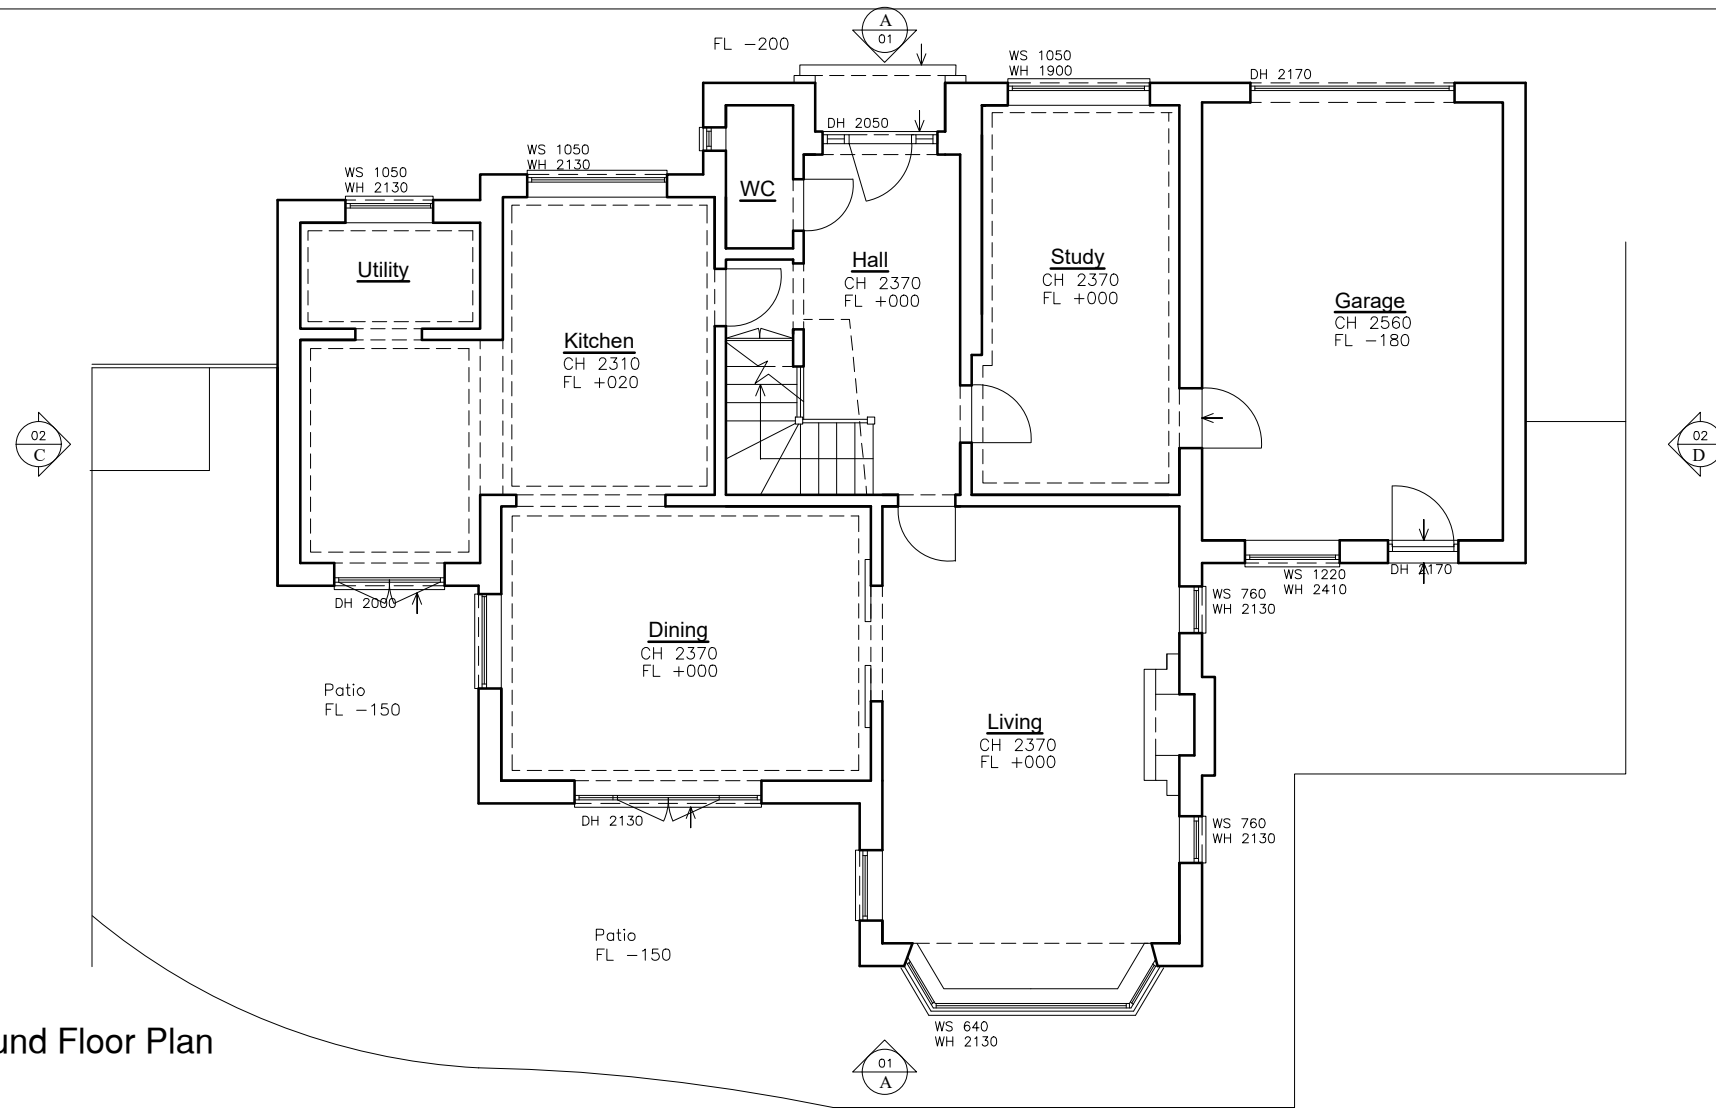


Existing Ground Floor Plan

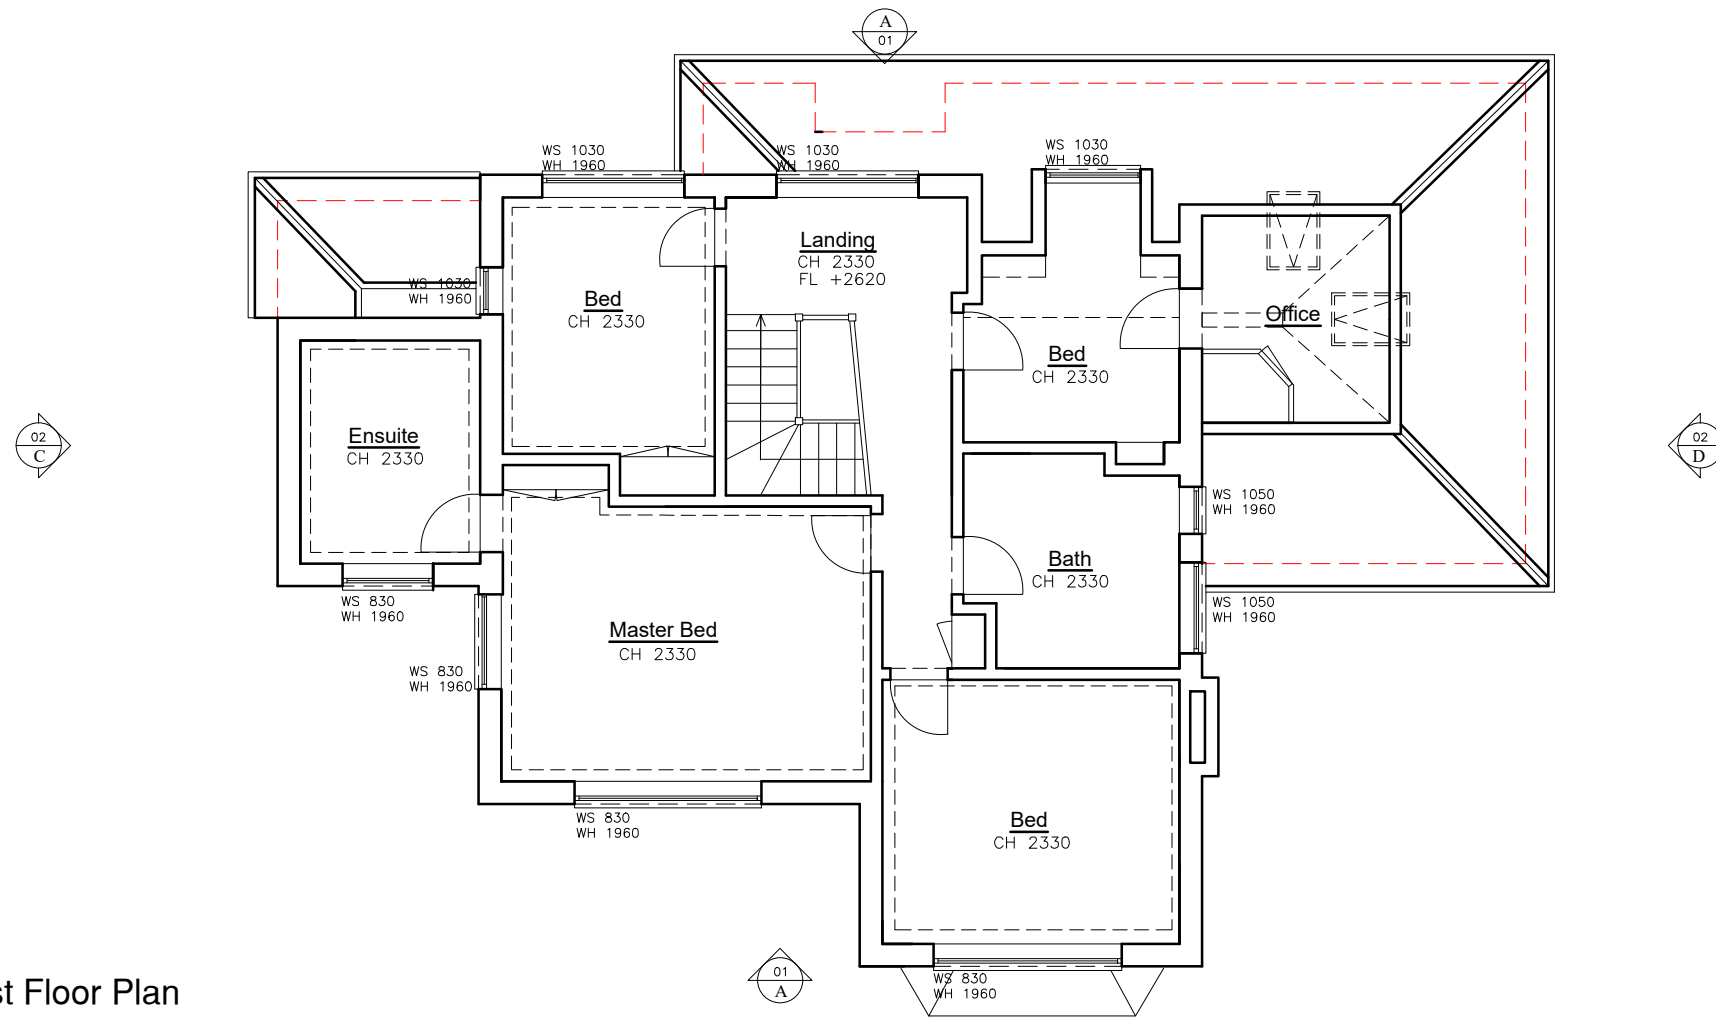

Existing First Floor Plan



PLANNING DRAWING

 

SARAH BREEZE RIBA

Client			
David Ellis & Jodie Tilley			
Project			
21 Brook Lane Lindfield West Sussex RH16 1SF			
Title			
Existing Floor Plans			
Drawn by		Checked by	
SB		DE&JE	
Scale		Date	
A3 @ 1:100		14.09.26	
Project no.	Dwg. no.	Revision	Prelim.
BA230	00	--	