



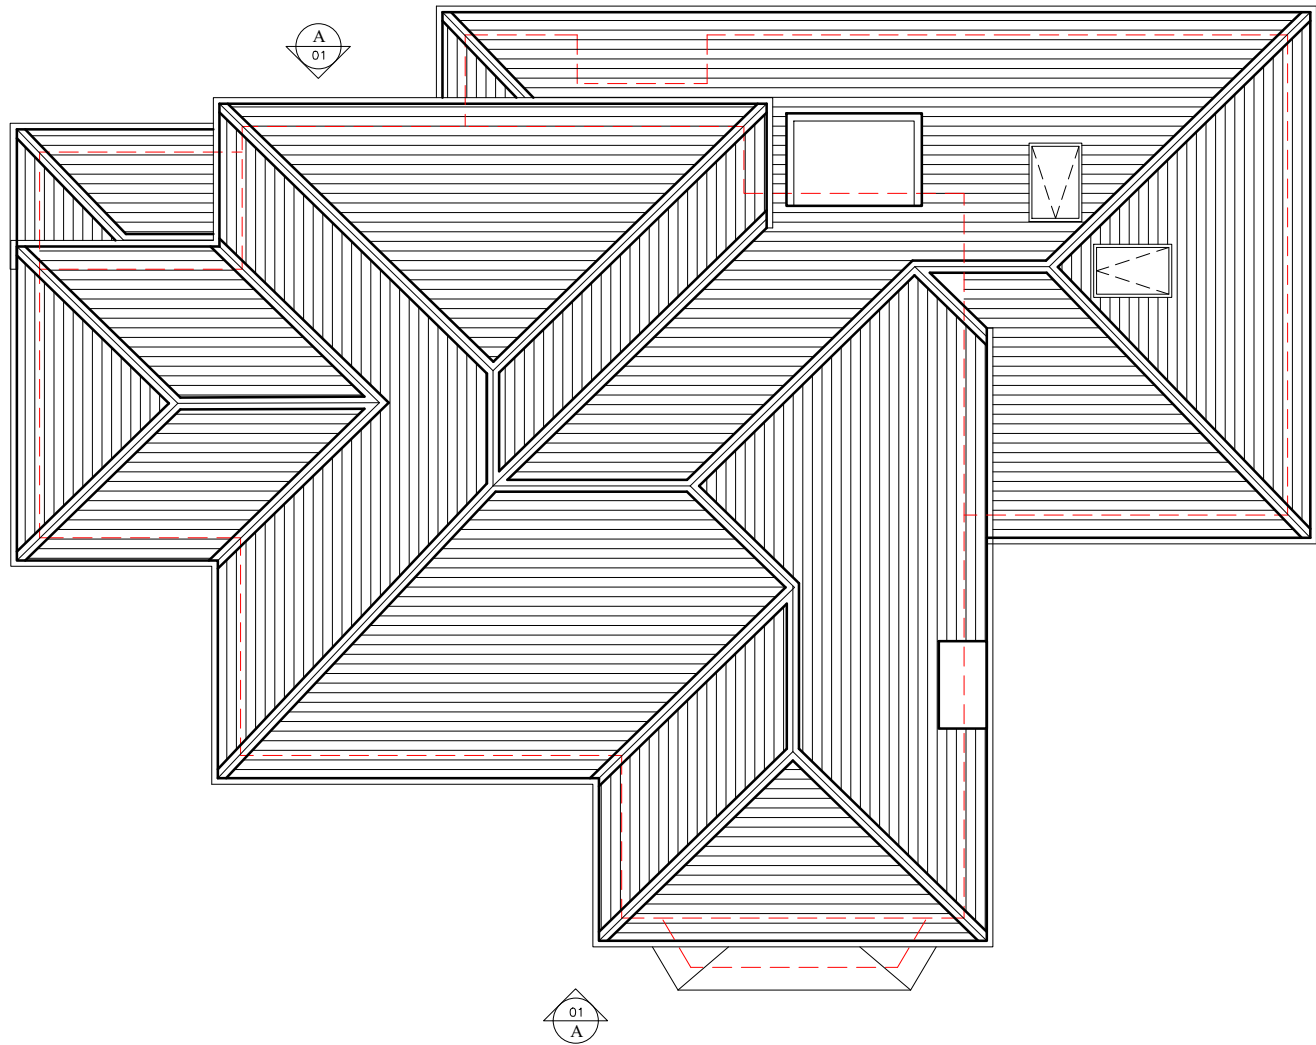


Existing Ground Floor Plan

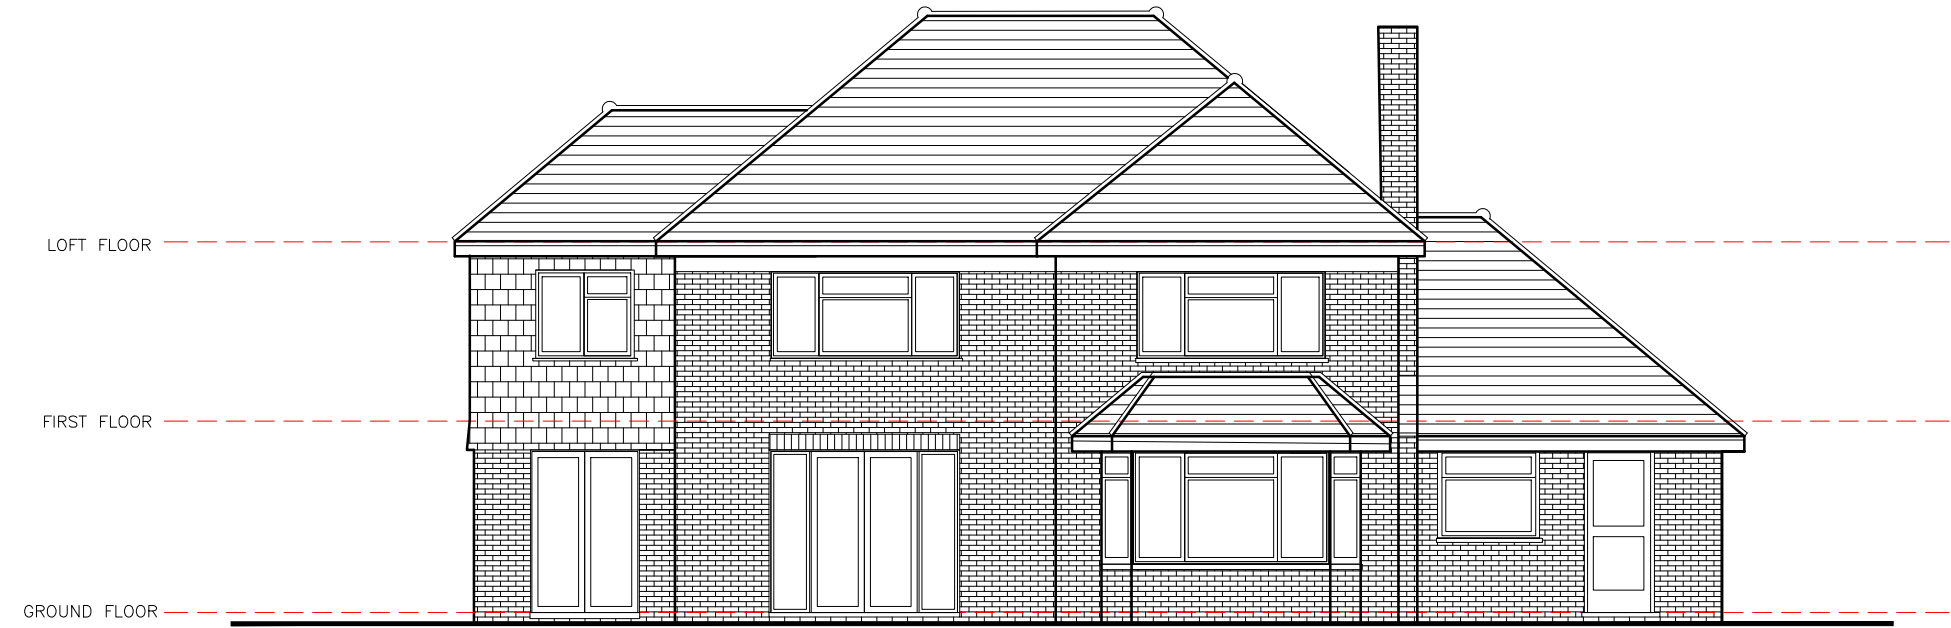

A) Existing Rear Elevation



PLANNING DRAWING

 

SARAH BREEZE RIBA

Client David Ellis & Jodie Tilley			
Project 21 Brook Lane Lindfield West Sussex RH16 1SF			
Title Existing Roof Plan & Rear Elevation			
Drawn by SB		Checked by DE&JE	
Scale A3 @ 1:100		Date 14.09.26	
Project no.	Dwg. no.	Revision	Prelim.
BA230	01	--	