



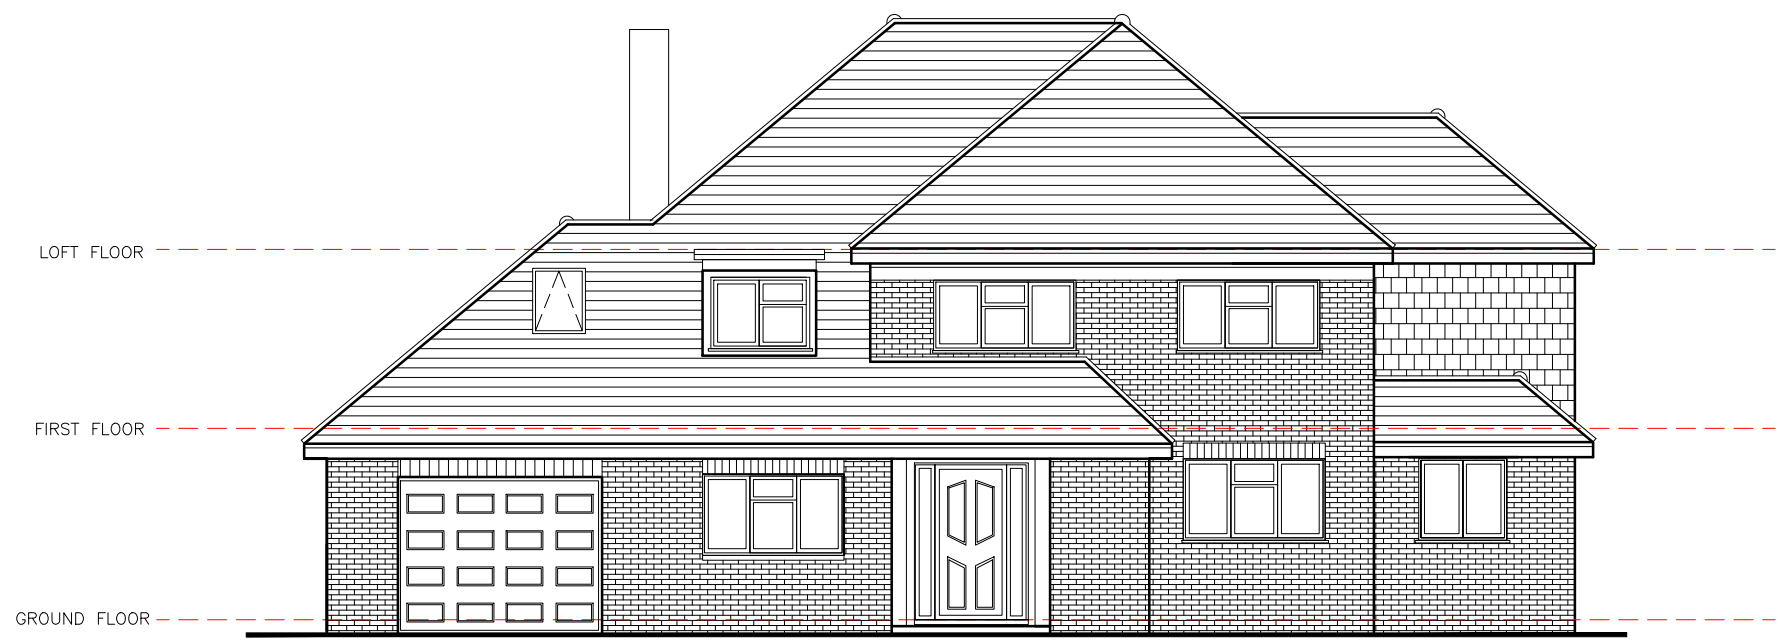

B) Existing Front Elevation

PLANNING DRAWING

 

SARAH BREEZE RIBA

Client
David Ellis & Jodie Tilley

Project
21 Brook Lane
Lindfield
West Sussex RH16 1SF

Title
Existing Front & Side Elevations

Drawn by	SB	Checked by	DE&JE
Scale	A3 @ 1:100	Date	14.09.26
Project no.	Dwg. no.	Revision	Prelim.
BA230	02	--	



C) Existing Side Elevation



D) Existing Side Elevation