


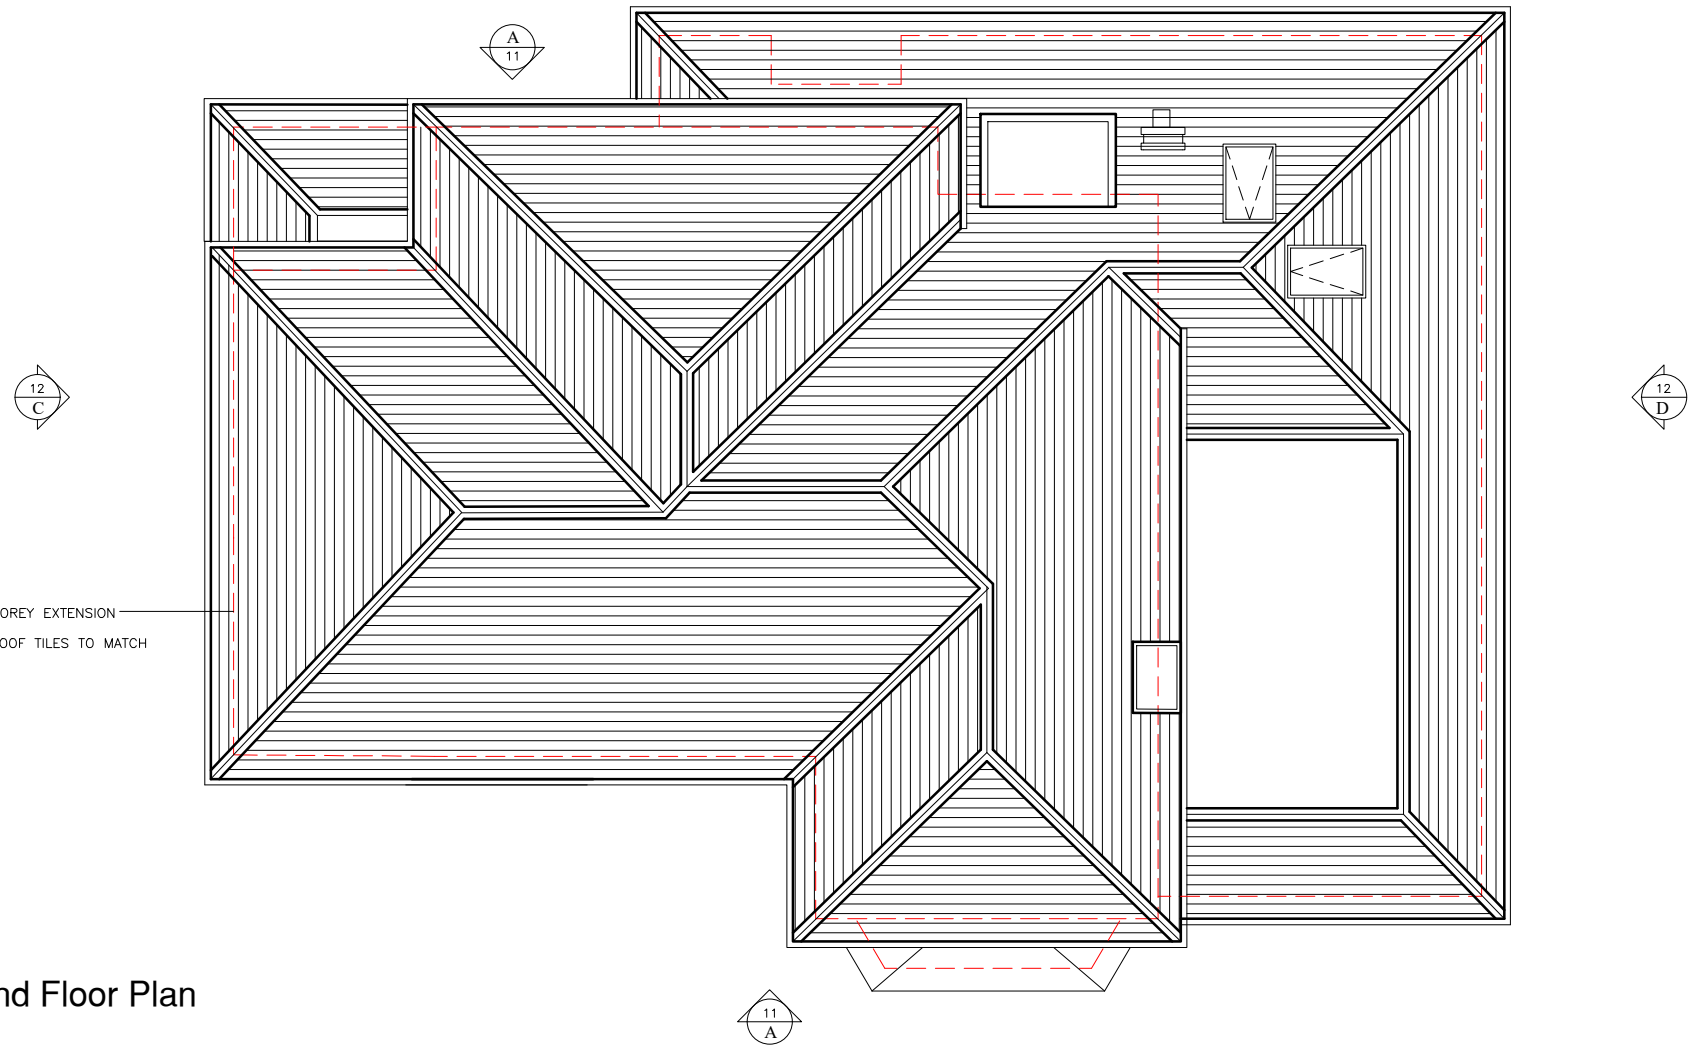

PROPOSED DOUBLE STOREY EXTENSION
PITCHED ROOF WITH ROOF TILES TO MATCH
EXISTING

Proposed Ground Floor Plan



LOFT FLOOR

HUNG TILING TO FIRST FLOOR
TO MATCH EXISTING

FIRST FLOOR

GROUND FLOOR


PROPOSED DOUBLE STOREY EXTENSION
BRICKWORK TO GROUND FLOOR TO MATCH
EXISTING
GLAZED EXTERNAL DOORS AND BI-FOLD
DOORS TO REAR WALL
PITCHED ROOF WITH ROOF TILES TO MATCH
EXISTING

PROPOSED SINGLE STOREY EXTENSION
BRICKWORK TO MATCH EXISTING
GLAZING AND EXTERNAL DOOR TO REAR
WALL
PARTIAL PITCHED AND PARTIAL FLAT ROOF
WITH ROOF TILES TO MATCH EXISTING

A) Proposed Rear Elevation



PLANNING DRAWING

 

SARAH BREEZE RIBA

Client
David Ellis & Jodie Tilley

Project
21 Brook Lane
Lindfield
West Sussex RH16 1SF

Title
Proposed Roof Plan &
Rear Elevation

Drawn by
SB
Checked by
DE&JE

Scale
A3 @ 1:100
Date
14.09.26

Project no.	Dwg. no.	Revision	Prelim.
BA230	11	--	