



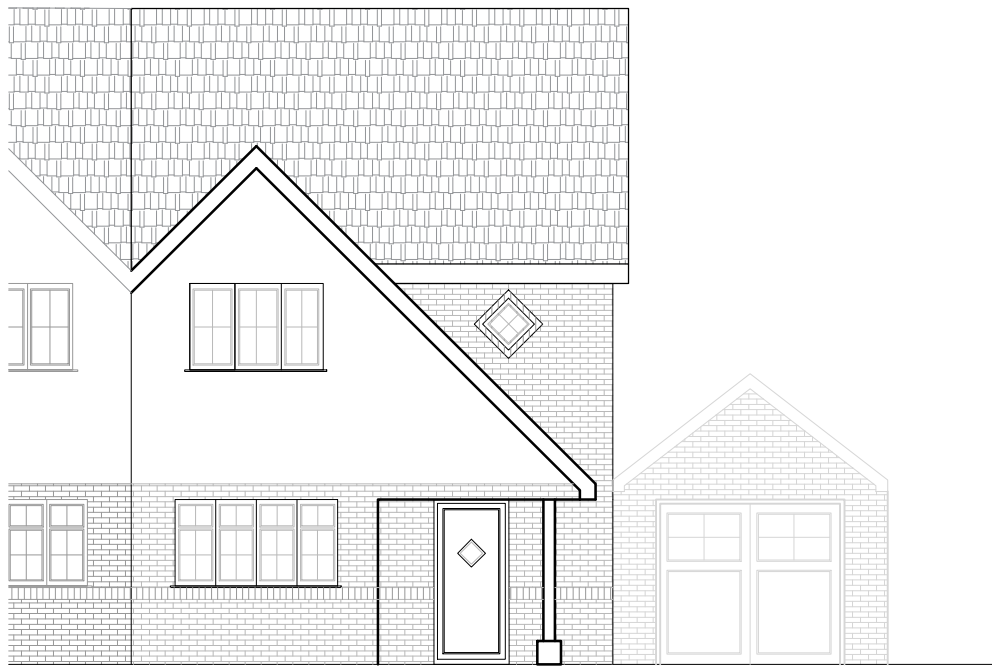


01 Front Elevation - As Existing
2000 1:100 (at A3)

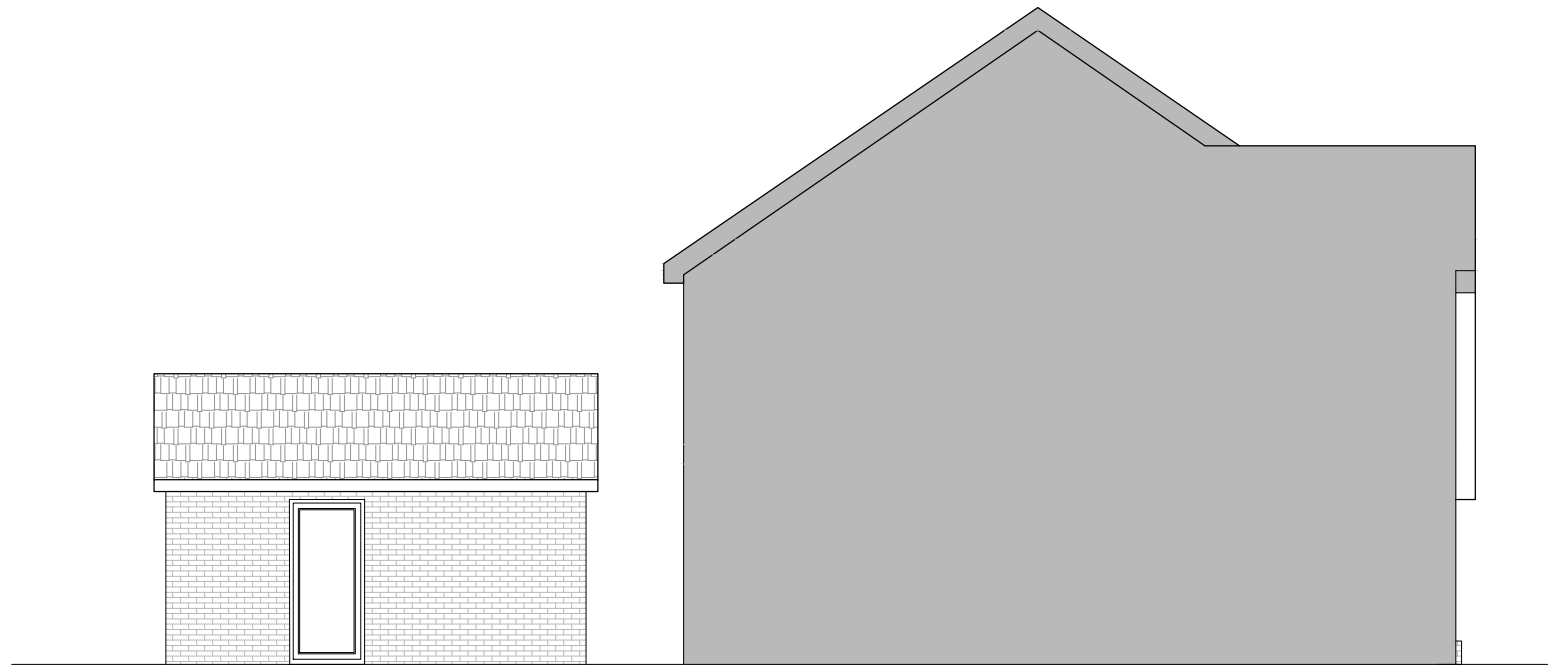

02 Left Side Elevation - As Existing
2000 1:100 (at A3)




03 Rear Elevation - As Existing
2000 1:100 (at A3)

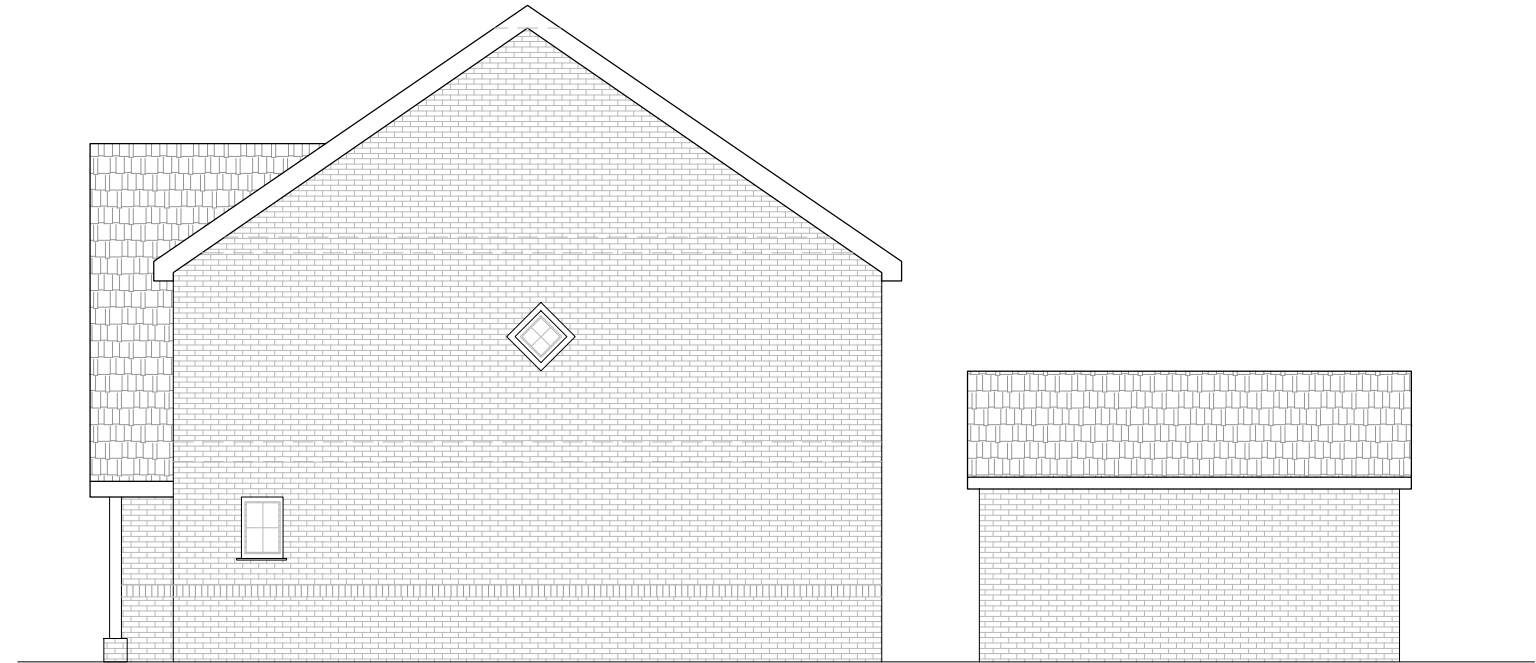

04 Right Side Elevation - As Existing
2000 1:100 (at A3)

Scale in Metres
0 5 10 for 1:100

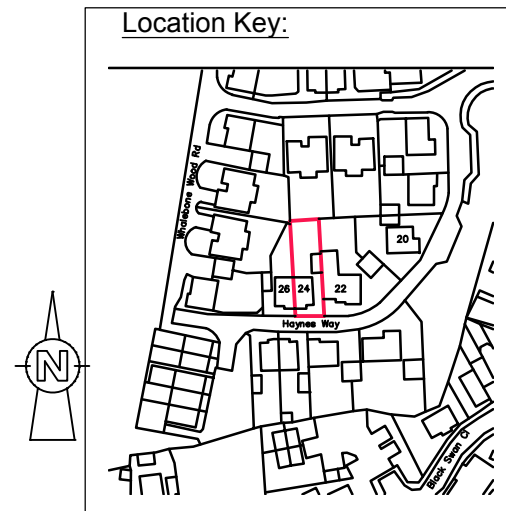

Drawing Specific Notes:

Red lines indicates boundary of property. Blue line indicates site boundary of the proposed works .

All dimensions and particulars are to be checked on site before work commences and any discrepancy to be reported to Proteus Management.

This drawing can be scaled for Planning purposes. **DO NOT SCALE** this drawing for setting out, use written dimensions only. Any work commenced before local authority approval is at the Clients risk

This drawing may only be used for the client and location specified in the title block. It may not be copied or disclosed to any other third party without prior written consent from Proteus Management.

Proteus Management accept no responsibility for any unknown factors which either preclude the works from construction or add additional costs, ie location of Public sewers and underground services, abnormal foundation designs, due to trees, ground conditions or any underground structure or obstruction, condition of the existing building.



Project:
Proposal for Loft Conversion at 24 Haynes Way, Pease Pottage, Crawley, RH11 9GB

Drawing Title:
Existing Elevations

Drawing Number:	Date:	Revision:
120/2001	05/05/26	A

Scale: (at A3)	Status:
1:100	Lawful Development

Client:
Mr & Mrs Bailey