




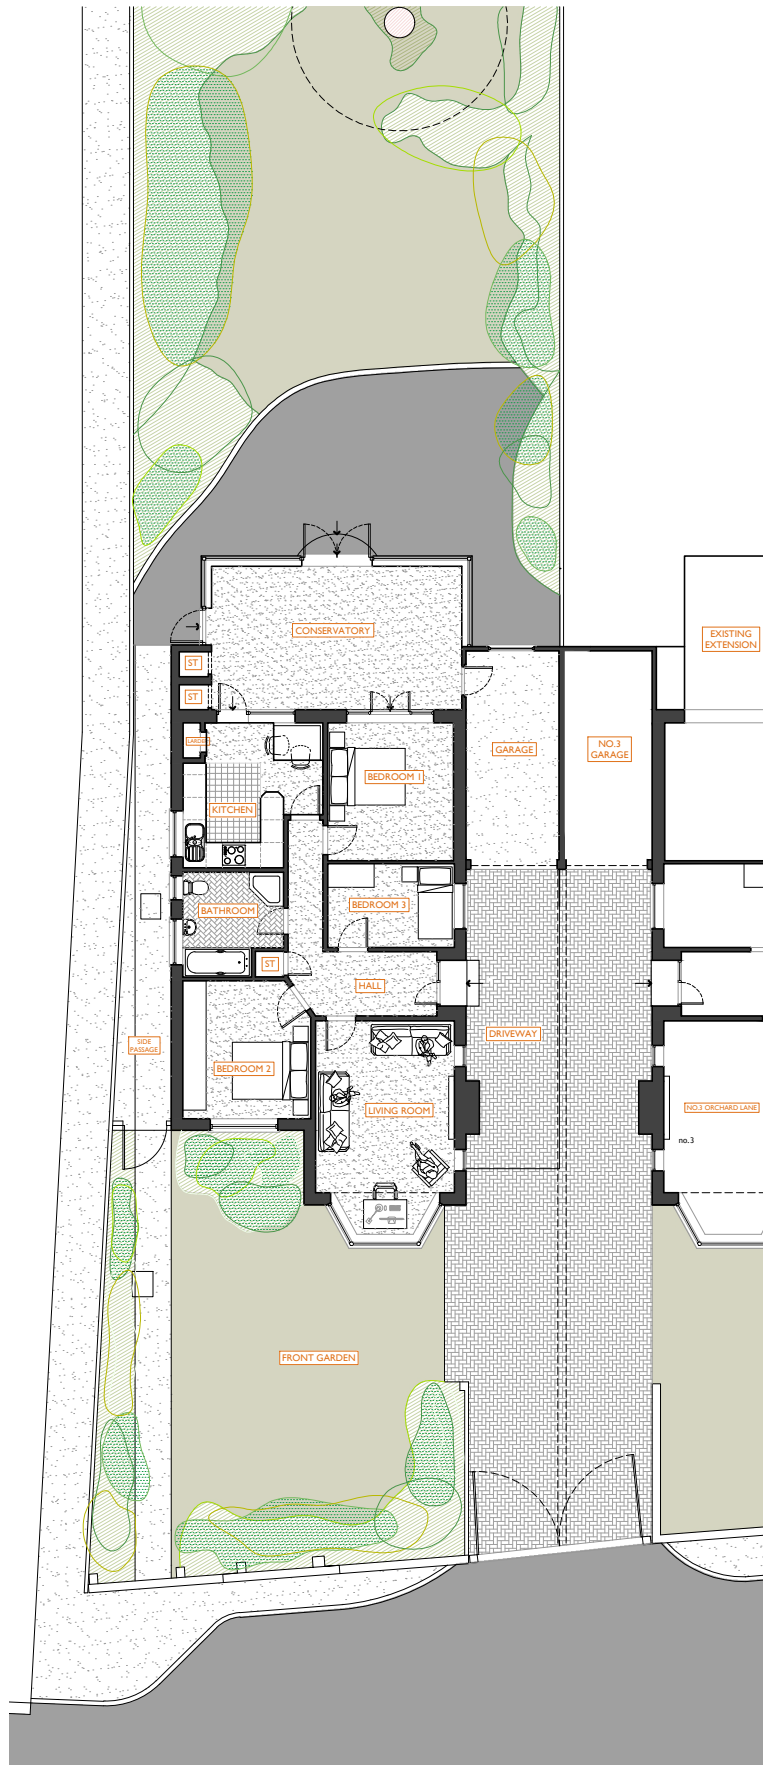


SP Existing Site Plan
Scale 1:200

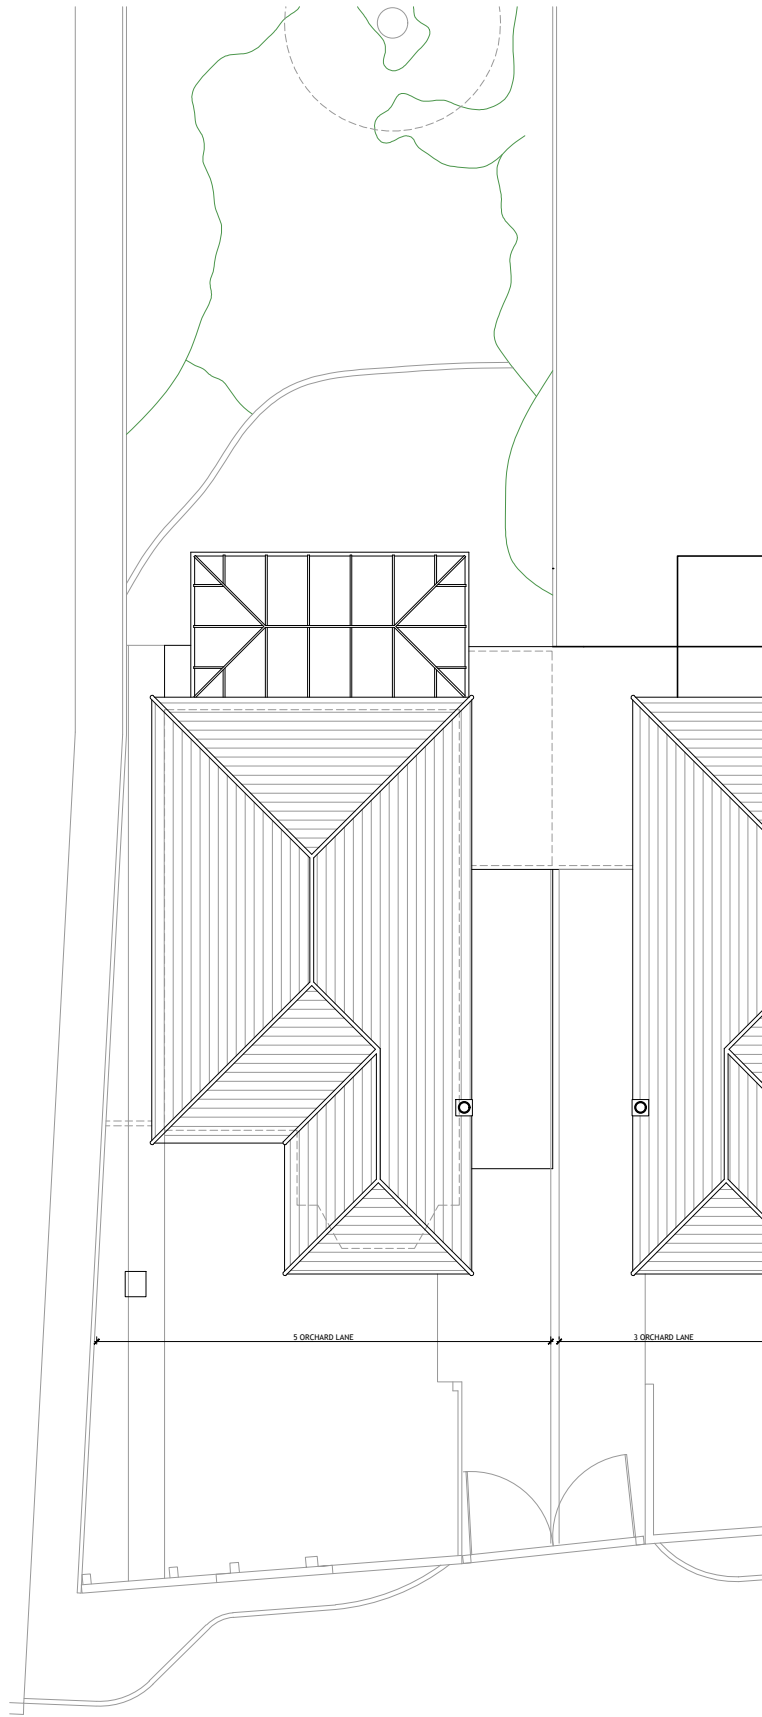

RP Existing Roof Plan
Scale 1:200

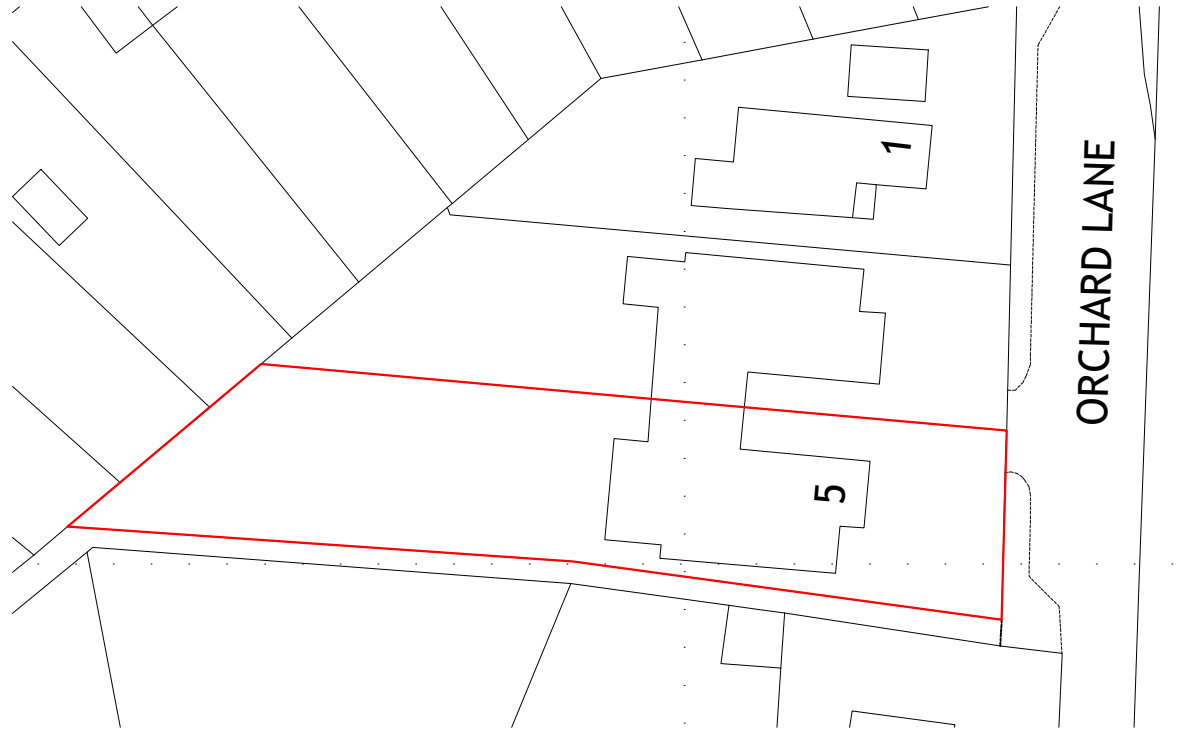

BP Existing Block Plan
Scale 1:500

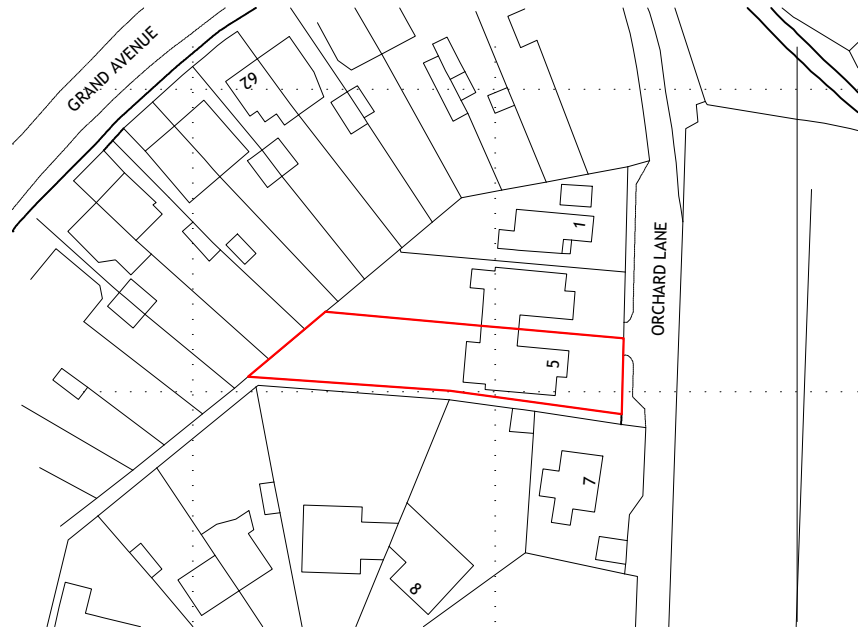


LP Existing Location Plan
Scale 1:1250





Do not scale from this drawing.
Only figured dimensions are to be used. All dimensions to be checked on site.
Please note: Refer to 'type' of drawing below; planning drawings should only be treated as such. This drawing is copyright.
01273 446 890 WWW.LRA-RETINUE.CO.UK
24 Windlesham Road, Brighton, East Sussex BN1 3AG, UK
LRA-Retinue registered in England and Wales 12353276

+KEY
Existing walls

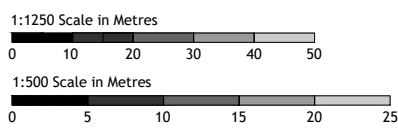

RIBA STAGE 1

APPLICATION FOR DETAILED
PLANNING PERMISSION

  

DATE
09.26

SCALE
1:200/500/1250 @ A3

CLIENT:
MR & MRS BROUGHALL

DRAWN
BH

CHECKED
LRA

PROJECT:
5 ORCHARD LANE
HASSECKS
EAST SUSSEX
BN6 8QE

DRAWING:
EXISTING
SITE & ROOF PLAN
& LOCATION PLANS

REVISION
NUMBER
2288-EX-002