



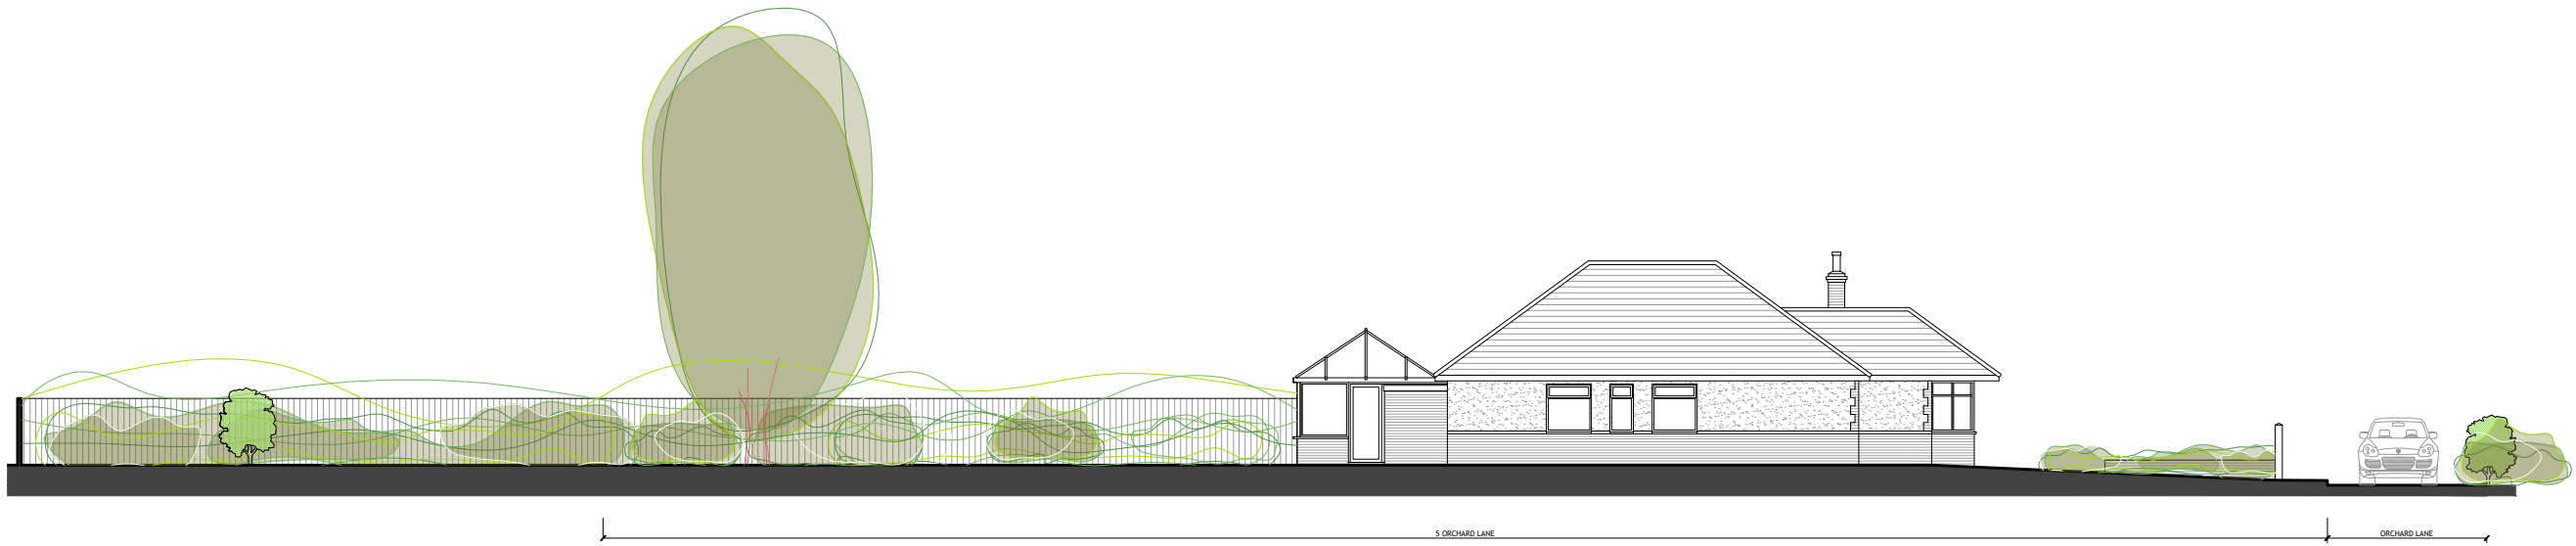

SX Existing Site Section
Scale 1:200



EL Existing Street Elevation
Scale 1:100

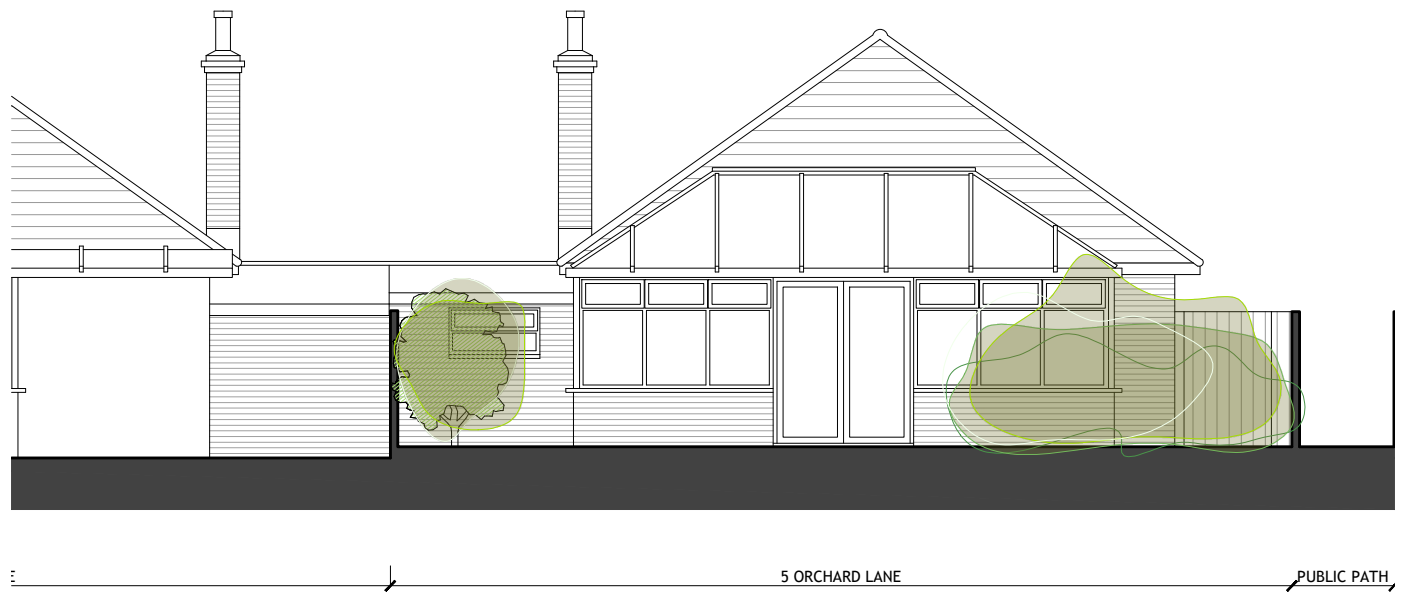

EL Existing West Elevation
Scale 1:100



Do not scale from this drawing.
Only figured dimensions are to be used. All dimensions to be checked on site.
Please note: Refer to 'type' of drawing below; planning drawings should only be treated as such. This drawing is copyright.
01273 446 890 WWW.LRA-RETINUE.CO.UK
24 Windesham Road, Brighton, East Sussex BN1 3AG, UK
LRA-Retinue registered in England and Wales 12353276



RIBA STAGE 1

**APPLICATION FOR DETAILED
PLANNING PERMISSION**



DATE
09.26
SCALE
1:100/200 @ A3

CLIENT:
MR & MRS BROUGHALL

DRAWN
BH
CHECKED
LRA

PROJECT:
**5 ORCHARD LANE
HASOCKS
EAST SUSSEX
BN6 8QE**

DRAWING:
EXISTING
**SITE SECTION, EAST &
WEST ELEVATIONS**

REVISION
NUMBER
Z288-EX-004