



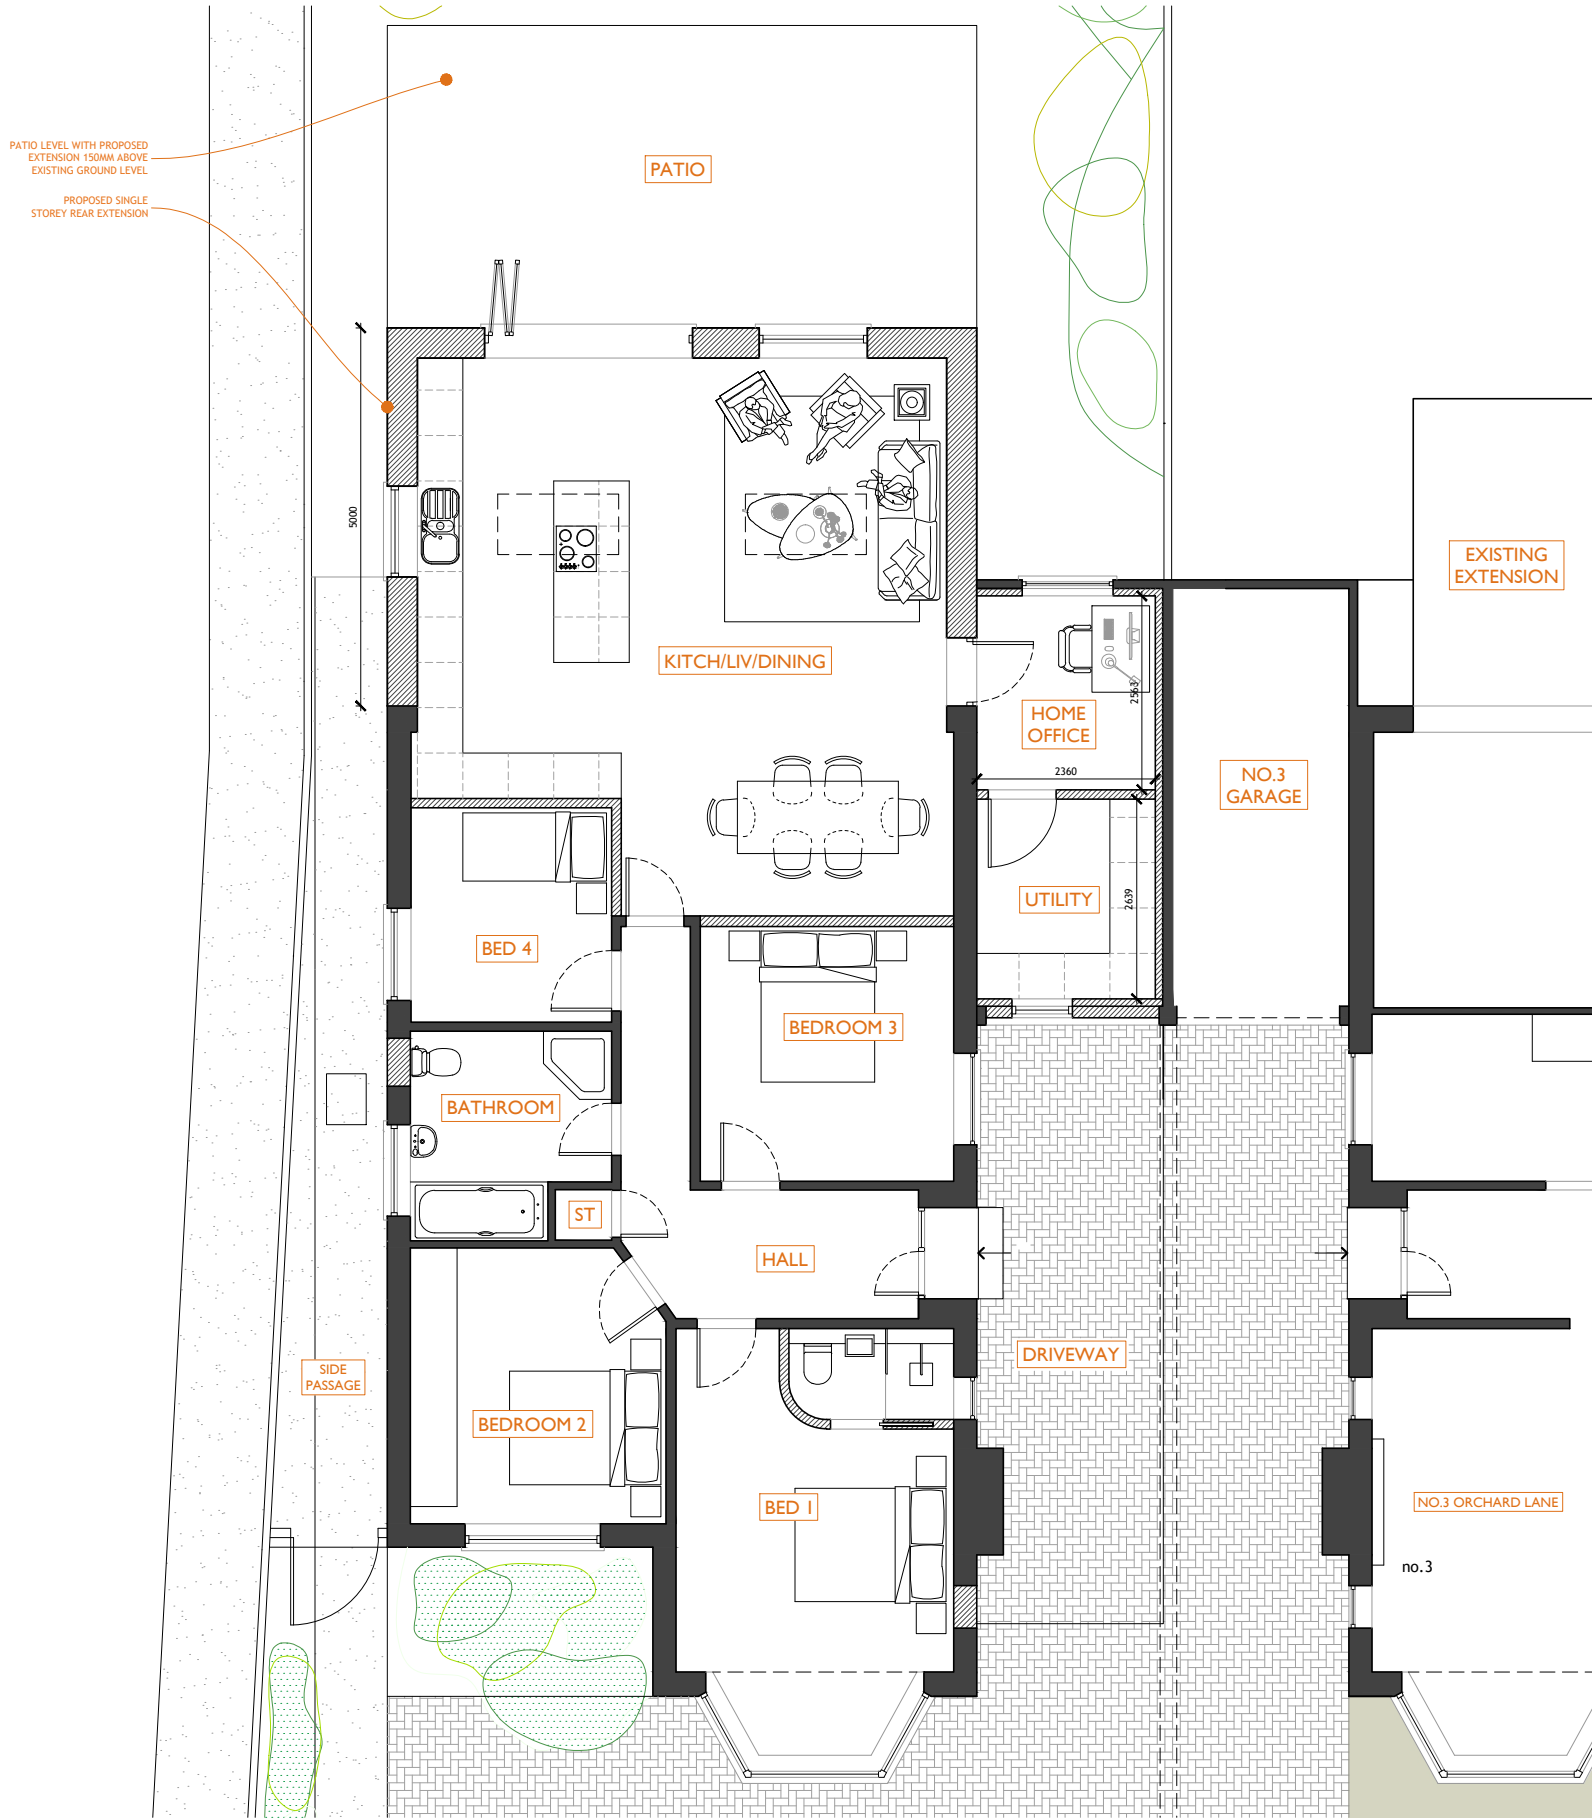

00 Proposed Ground Floor Plan
Scale 1:100

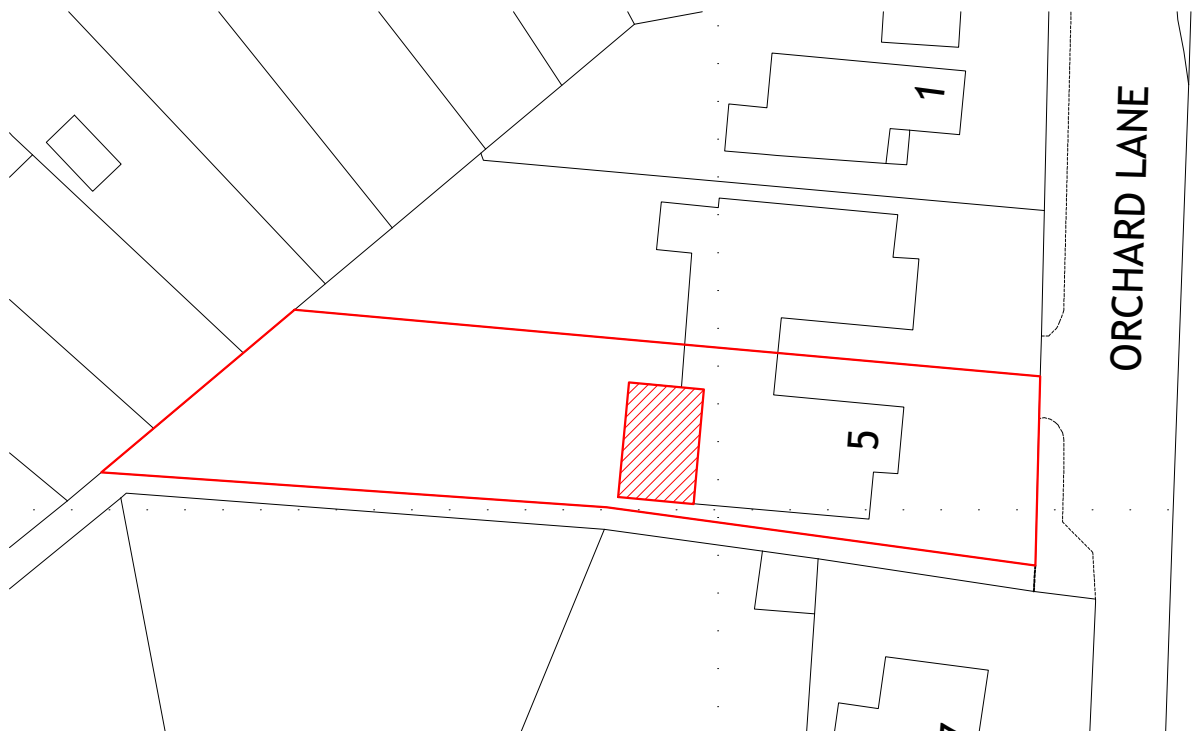

BP Proposed Block Plan
Scale 1:500





LP Proposed Location Plan
Scale 1:1250



Do not scale from this drawing.
Only figured dimensions are to be used. All dimensions to be checked on site.
Please note: Refer to 'type' of drawing below; planning drawings should only be treated as such. This drawing is copyright.
01273 446 890 WWW.LRA-RETINUE.CO.UK
24 Windleham Road, Brighton, East Sussex BN1 3AG, UK
LRA-Retinue registered in England and Wales 12353276

+KEY
Existing walls

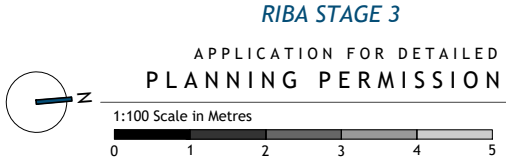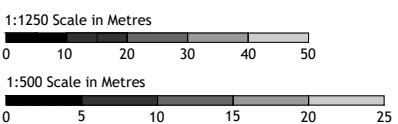

DATE 09.26	CLIENT: MR & MRS BROUGHALL	DRAWN BH	PROJECT: 5 ORCHARD LANE HASOCKS EAST SUSSEX BN6 8QE	DRAWING: PROPOSED GROUND FLOOR & LOCATION PLANS	REVISION
SCALE 1:100/500/1250 @ A3		CHECKED LRA			NUMBER Z288-PA-010