



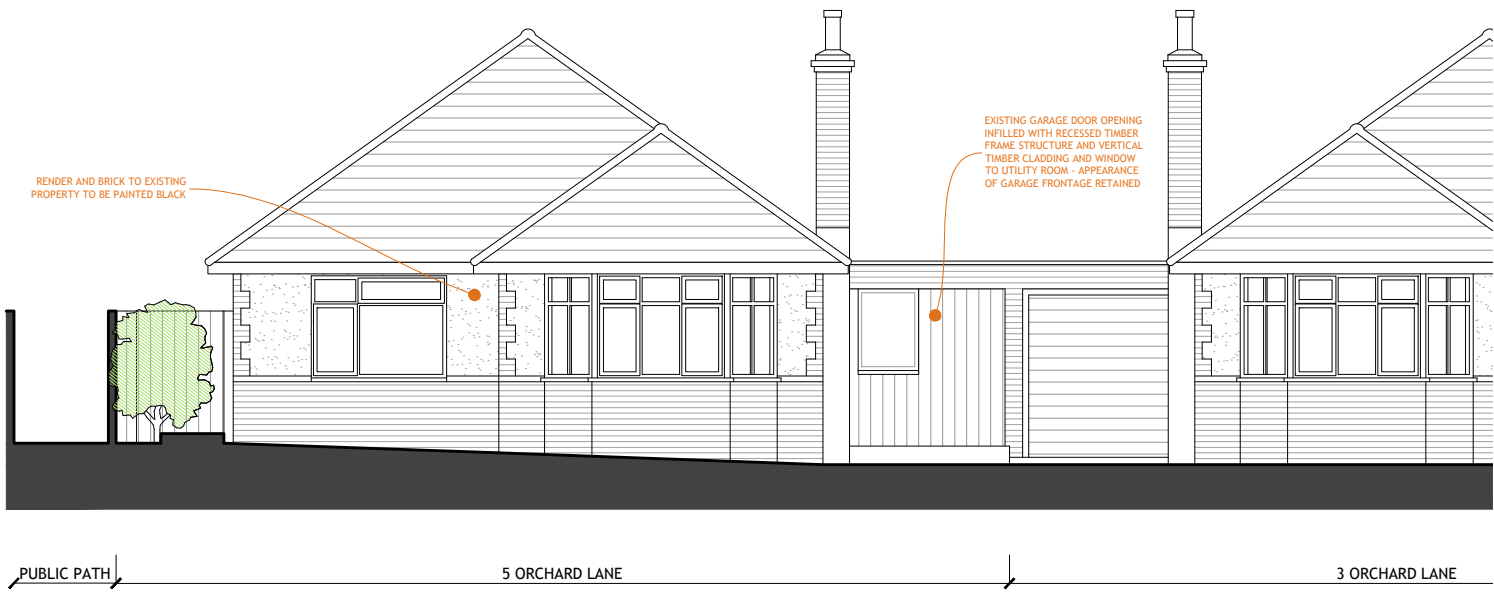

EL Proposed East Elevation
Scale 1:100

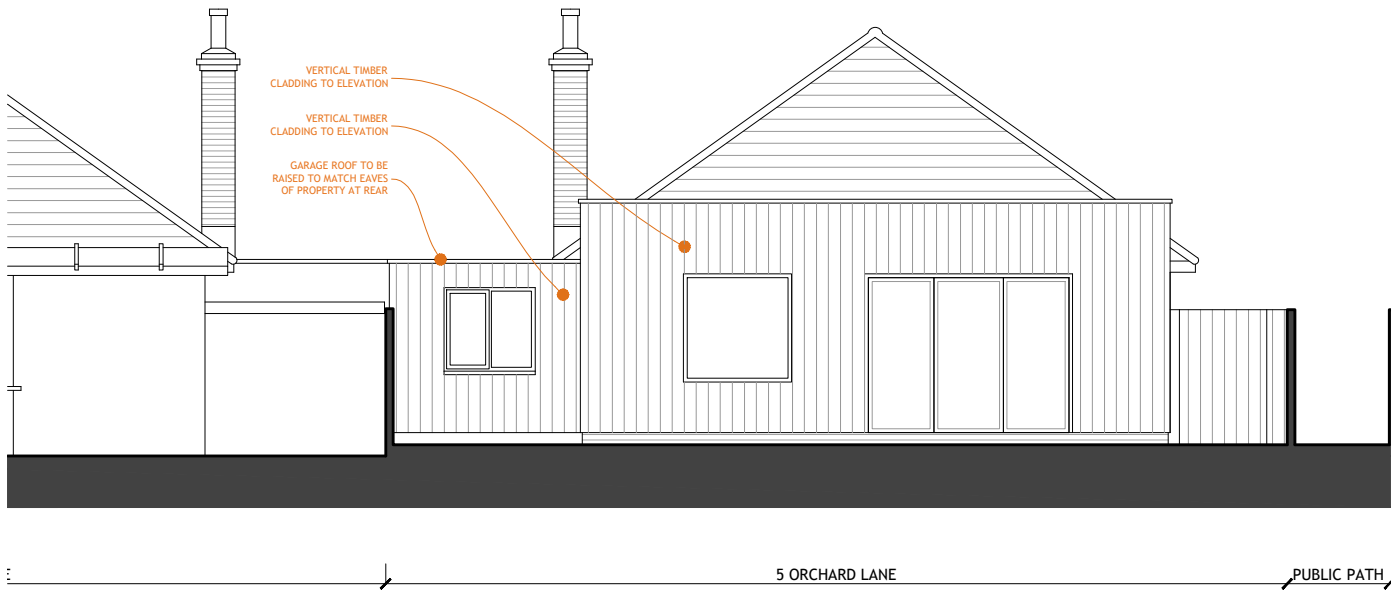

EL Proposed West Elevation
Scale 1:100



Do not scale from this drawing.
Only figured dimensions are to be used. All dimensions to be checked on site.
Please note: Refer to 'type' of drawing below; planning drawings should only be treated as such. This drawing is copyright.
01273 446 890 WWW.LRA-RETINUE.CO.UK
24 Windesham Road, Brighton, East Sussex BN1 3AG, UK
LRA-Retinue registered in England and Wales 12353276

RIBA STAGE 3				DATE		CLIENT:		DRAWN		PROJECT:		DRAWING:		REVISION	
APPLICATION FOR DETAILED PLANNING PERMISSION				09.26		MR & MRS BROUGHALL		BH		5 ORCHARD LANE HASOCKS EAST SUSSEX BN6 8QE		PROPOSED SITE SECTION, EAST & WEST ELEVATIONS			
1:100 Scale in Metres				SCALE				CHECKED						NUMBER	
				1:100/200 @ A3				LRA						Z288-PA-013	