


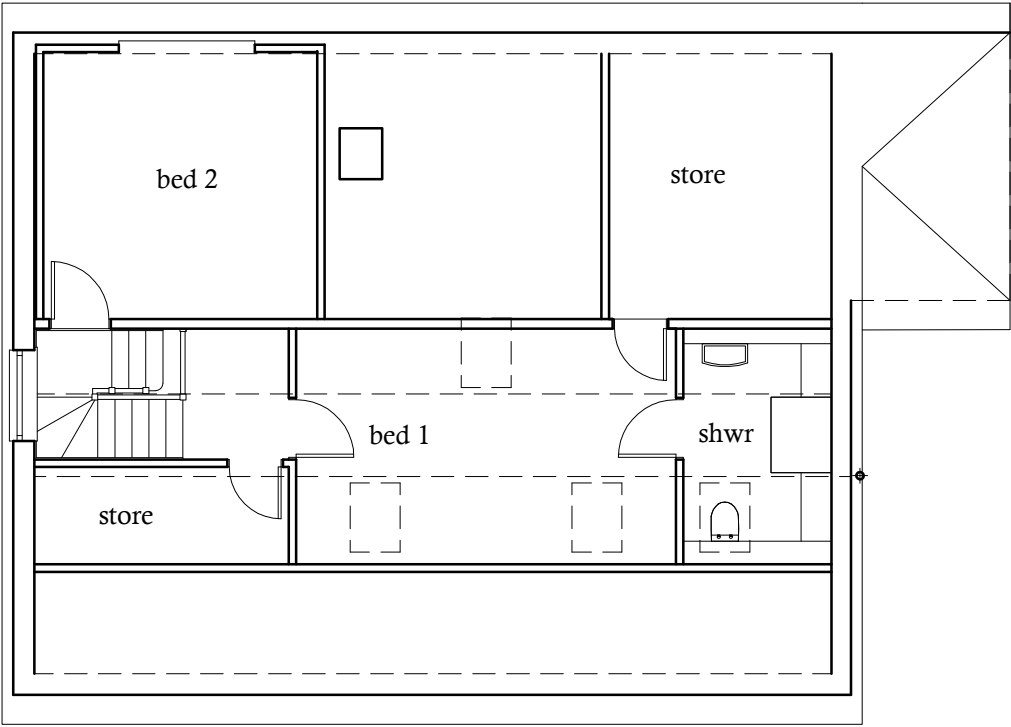


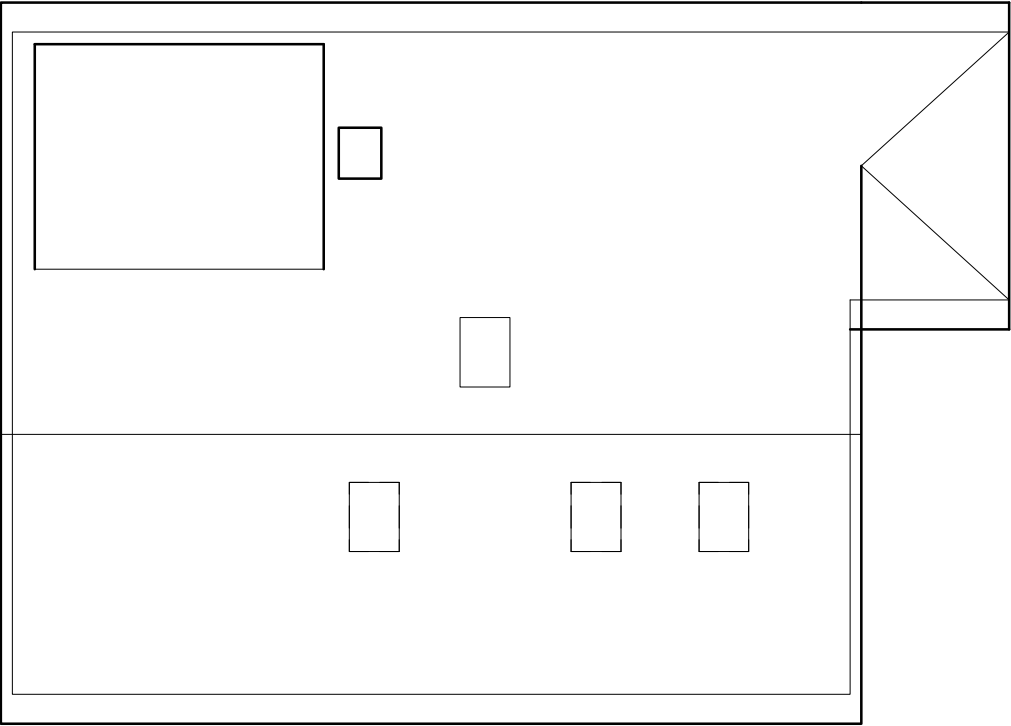

PROPOSED LOFT CONVERSION PLAN

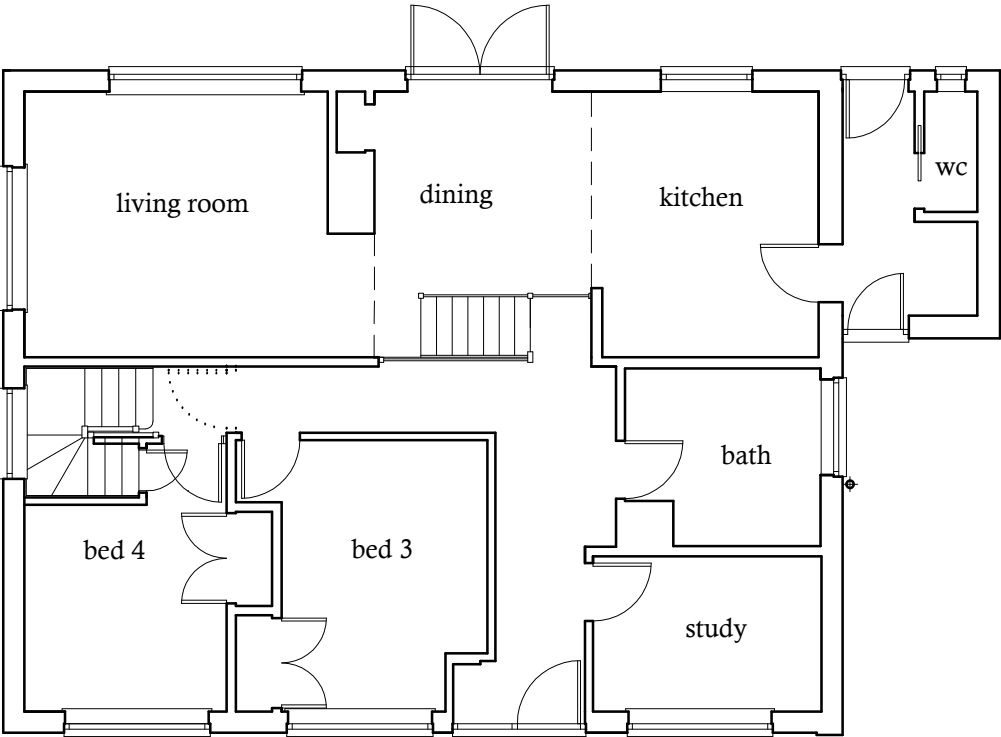

PROPOSED ROOF PLAN

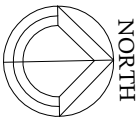

PROPOSED FLOOR PLAN



Proposal: PROPOSED LOFT CONVERSION		
	Drawing Description. PROPOSED FLOOR & ROOF PLANS	
	Location. 33 Southlands East Grinstead RH19 4DB	
Tel: 07917858987 Email: stevebulldesign@gmail.com		For Mr & Mrs Chris Manning
Scale : 1:100		Date : Oct 2025
Drawing No: 2025-047-04		rev.