






PROPOSED FRONT ELEVATION East Facing

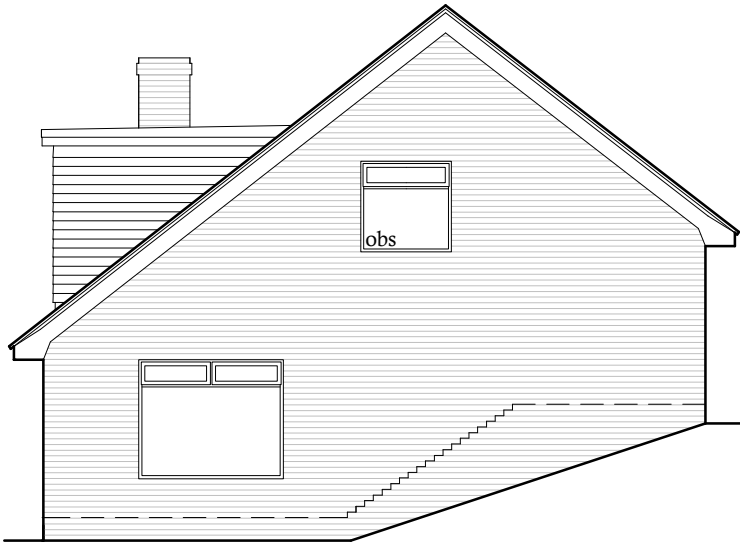

PROPOSED SIDE ELEVATION South Facing

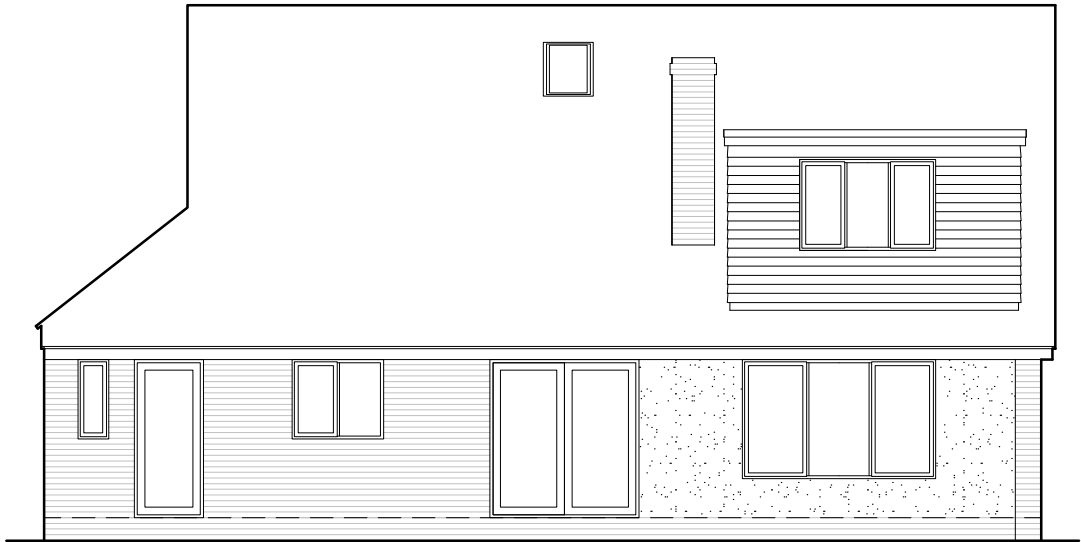

PROPOSED REAR ELEVATION West Facing

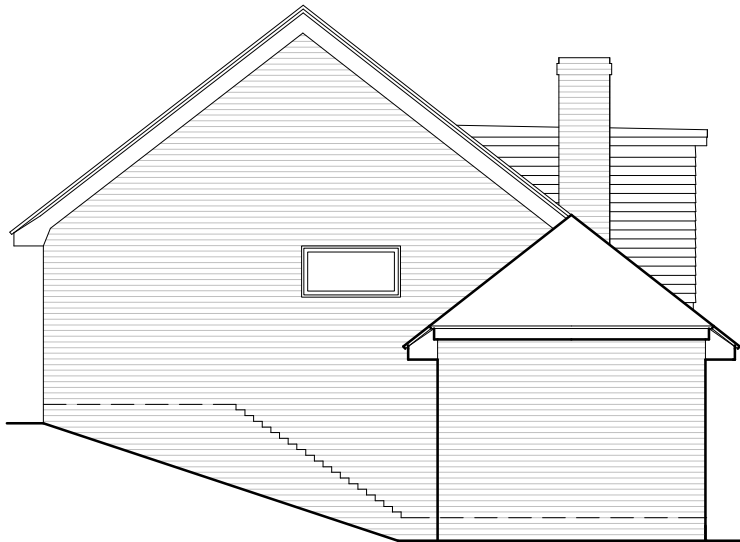

PROPOSED SIDE ELEVATION North Facing

Proposal: PROPOSED LOFT CONVERSION		
	Drawing Description. PROPOSED ELEVATIONS	
	Location. 33 Southlands East Grinstead RH19 4DB	
Tel: 07917858987 Email: stevebulldesign@gmail.com	For Mr & Mrs Chris Manning	Date : Oct 2025
Scale : 1:100	Drawing No: 2025-047-03	rev.