





EXISTING FRONT ELEVATION East Facing




EXISTING SIDE ELEVATION South Facing

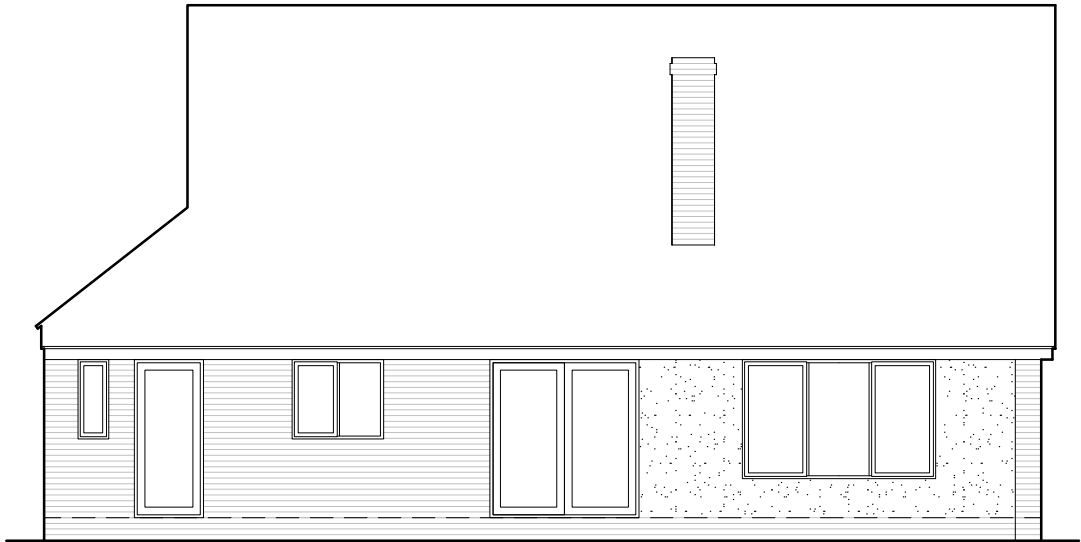

EXISTING REAR ELEVATION West Facing

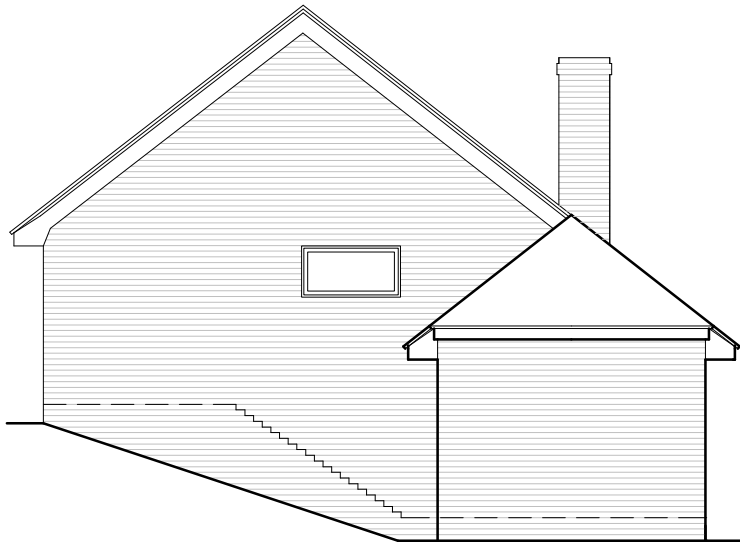

EXISTING SIDE ELEVATION North Facing

 

Proposal: PROPOSED LOFT CONVERSION		
	Drawing Description. EXISTING ELEVATIONS	
	Location. 33 Southlands East Grinstead RH19 4DB	
Tel: 07917858987 Email: stevebulldesign@gmail.com	For Mr & Mrs Chris Manning	Date : Oct 2025
Scale : 1:100	Drawing No: 2025-047-01	rev.