

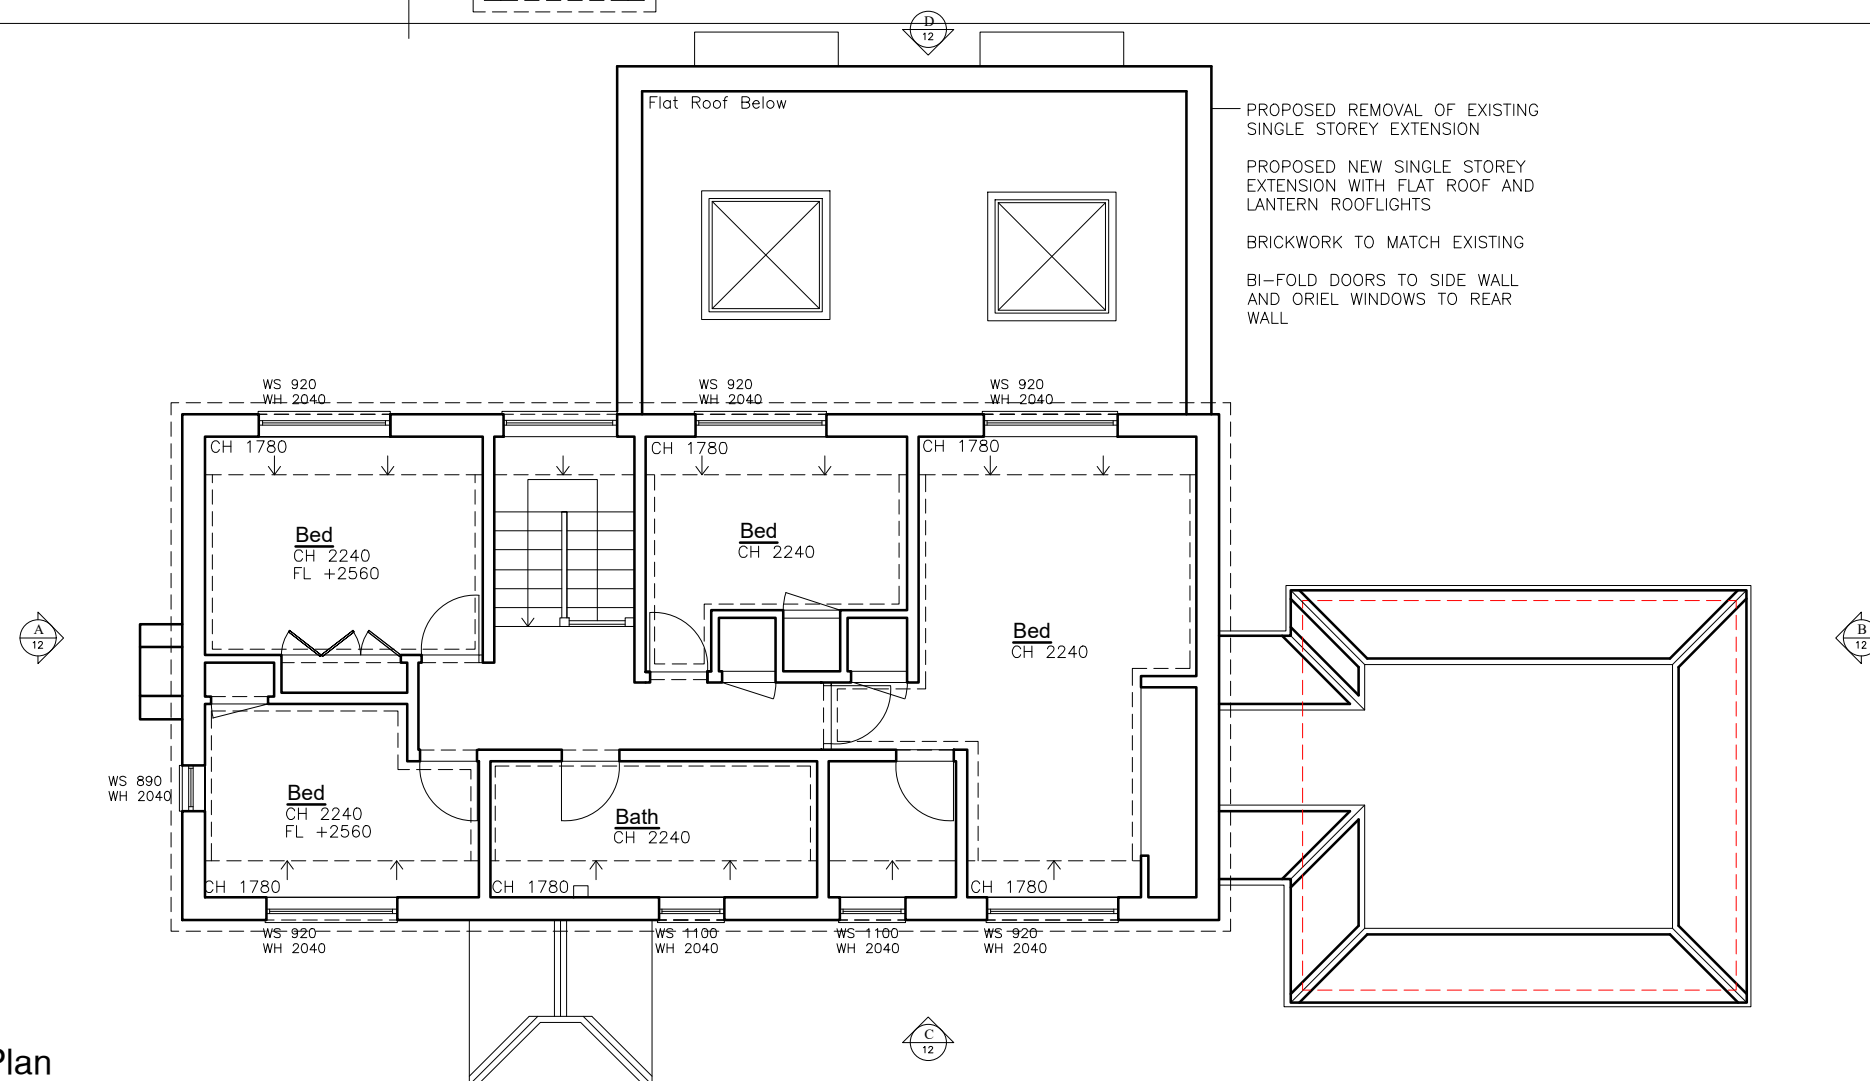


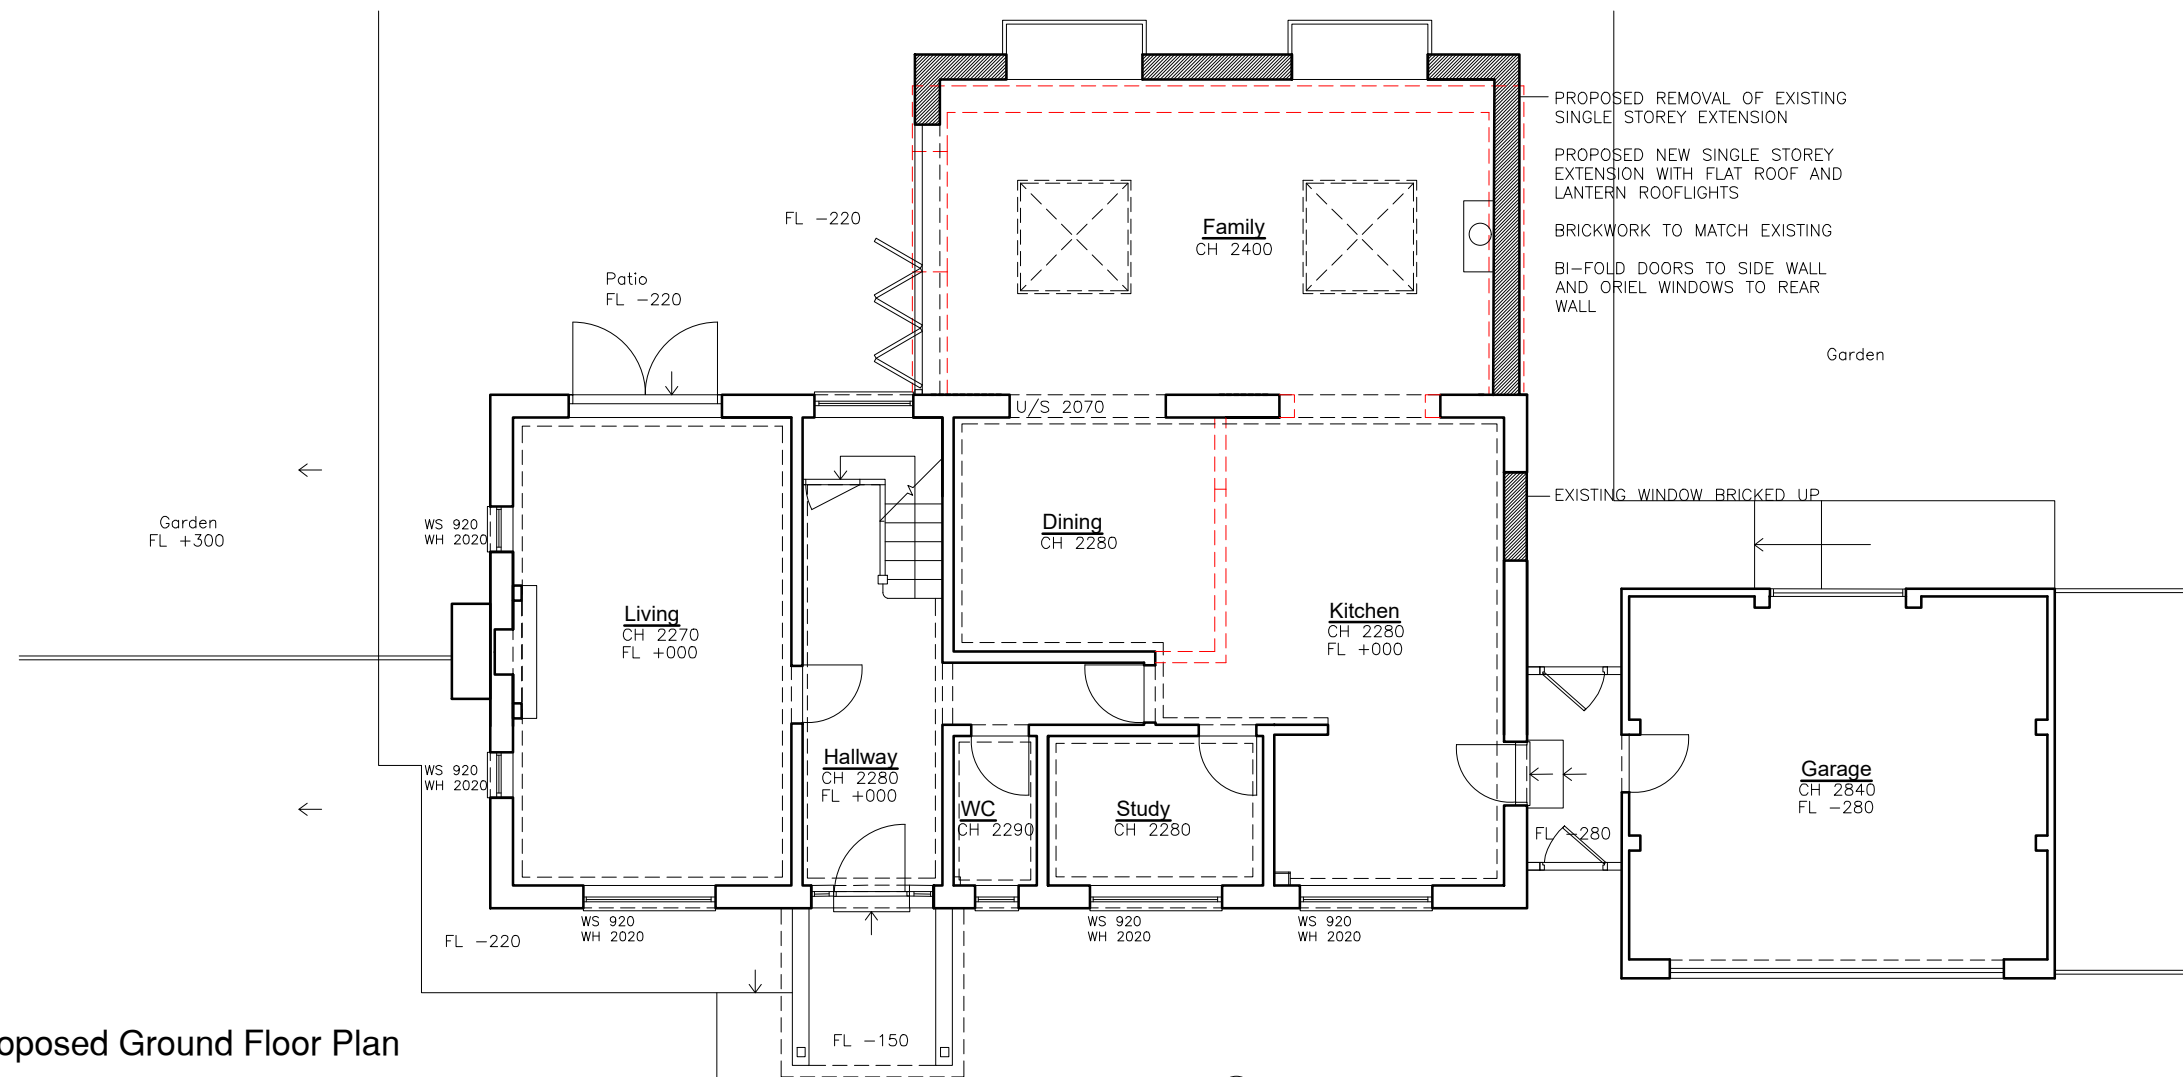

 PROPOSED DEMOLITION
 PROPOSED NEW INTERNAL & EXTERNAL WALLS

 PROPOSED NEW INTERNAL & EXTERNAL WALLS

PLANNING DRAWING

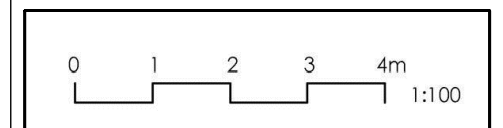

SARAH BREEZE RIBA

Client

Gill Jackson

Project

Walstead Place Farmhouse
Scaynes Hill Road, Lindfield
West Sussex RH16 2QG

Title Proposed Ground & First Floor Plans

Drawn by

SB

Checked by

GJ

Scale

A3 @ 1:100

Date _____

22/03/26

Project no.

Dwg. no.

Revision

Prelim.

BA219	10	--
-------	----	----