





C) Proposed Front Elevation

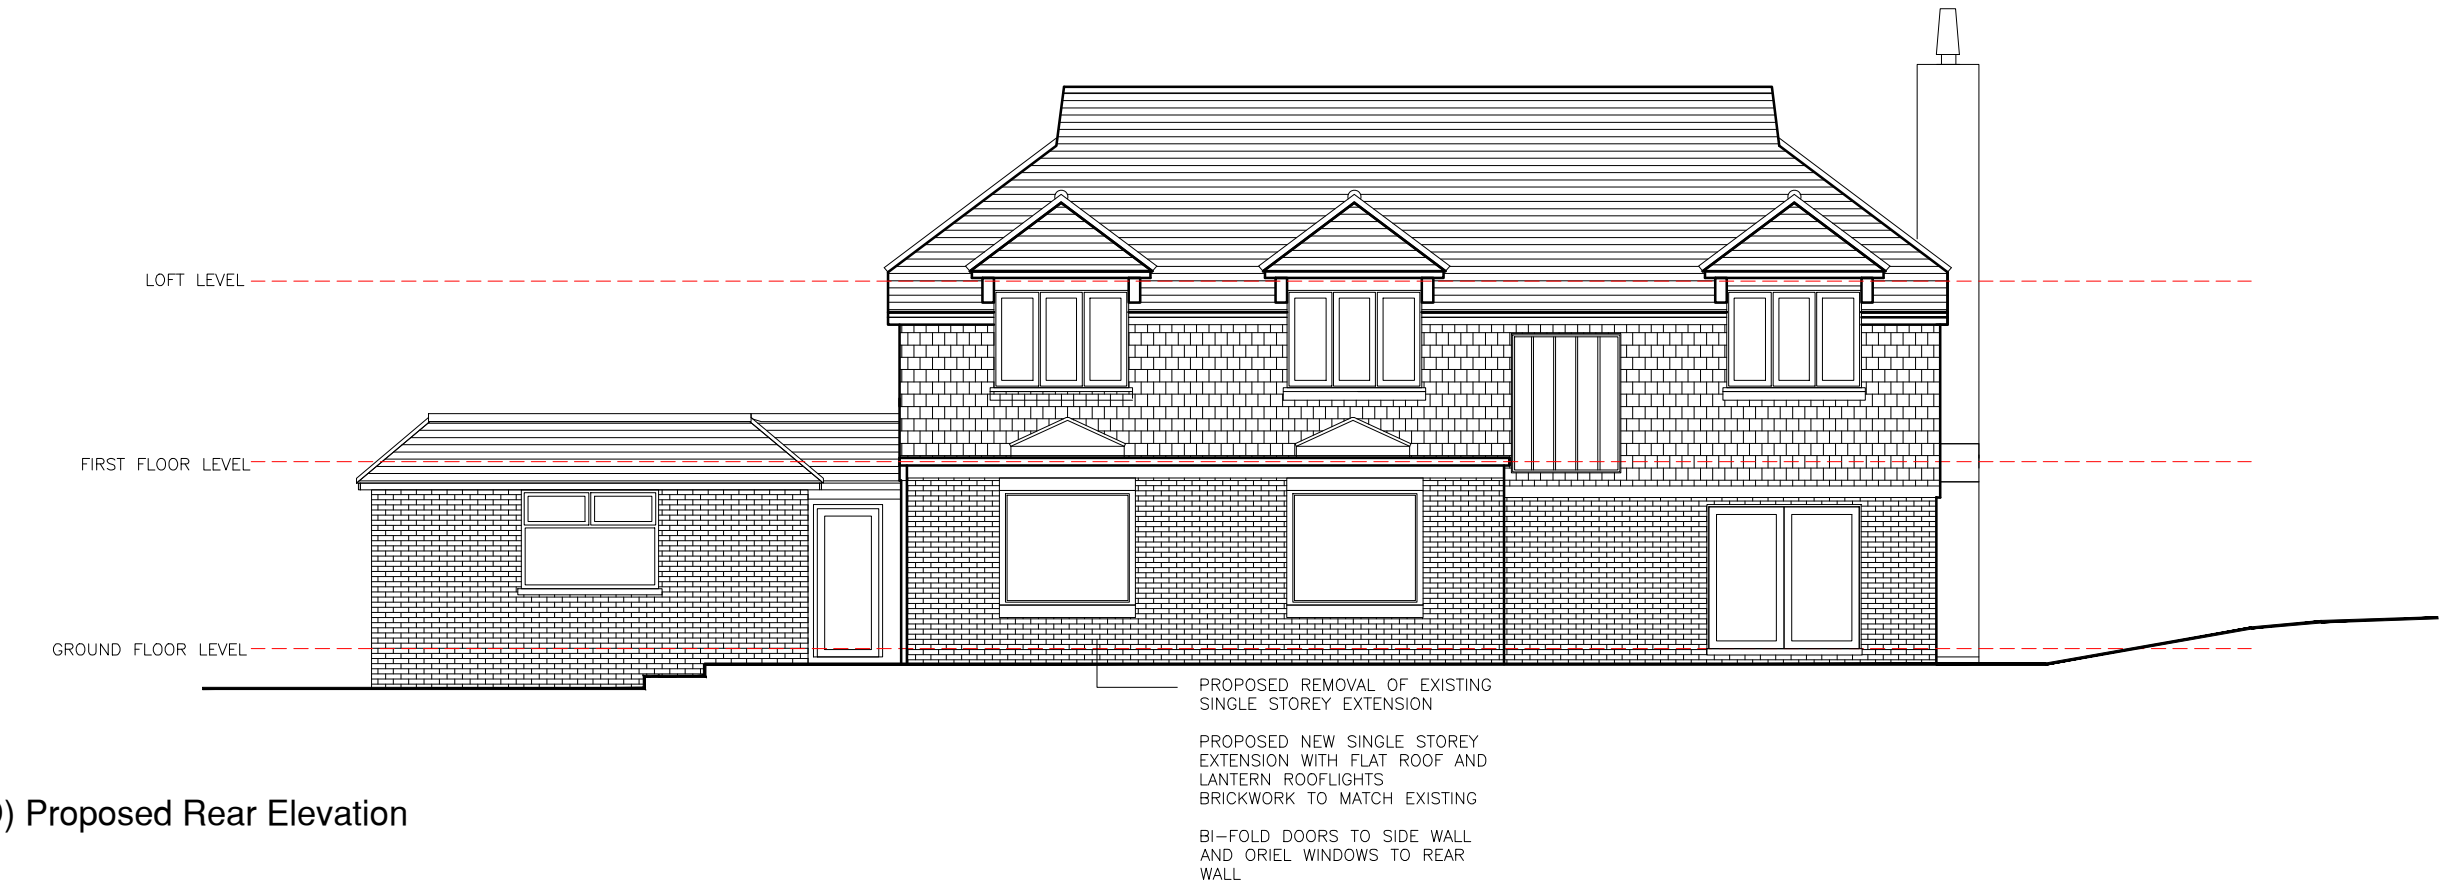

D) Proposed Rear Elevation

PLANNING DRAWING

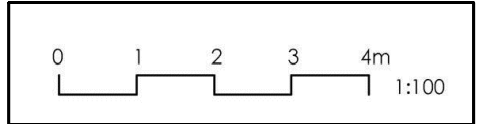

SARAH BREEZE RIBA

Client
Gill Jackson

Project
Walstead Place Farmhouse
Scaynes Hill Road, Lindfield
West Sussex RH16 2QG

Title
Proposed Front & Rear
Elevations

Drawn by SB	Checked by GJ
----------------	------------------

Scale A3 @ 1:100	Date 22/03/26
---------------------	------------------

Project no.	Dwg. no.	Revision	Prelim.
BA219	12	--	