


DRAWINGS CAN BE SCALED FOR PLANNING ONLY, DO NOT SCALE FOR ANY OTHER PURPOSE. ALL DIMENSIONS TO BE CHECKED ON SITE AND ANY DISCREPANCIES TO BE NOTIFIED TO THE ARCHITECT IMMEDIATELY. ALL DRAWINGS TO BE READ IN ACCORDANCE WITH CURRENT BUILDING REGULATIONS, RELEVANT CODES OF PRACTICE AND BRITISH STANDARDS.

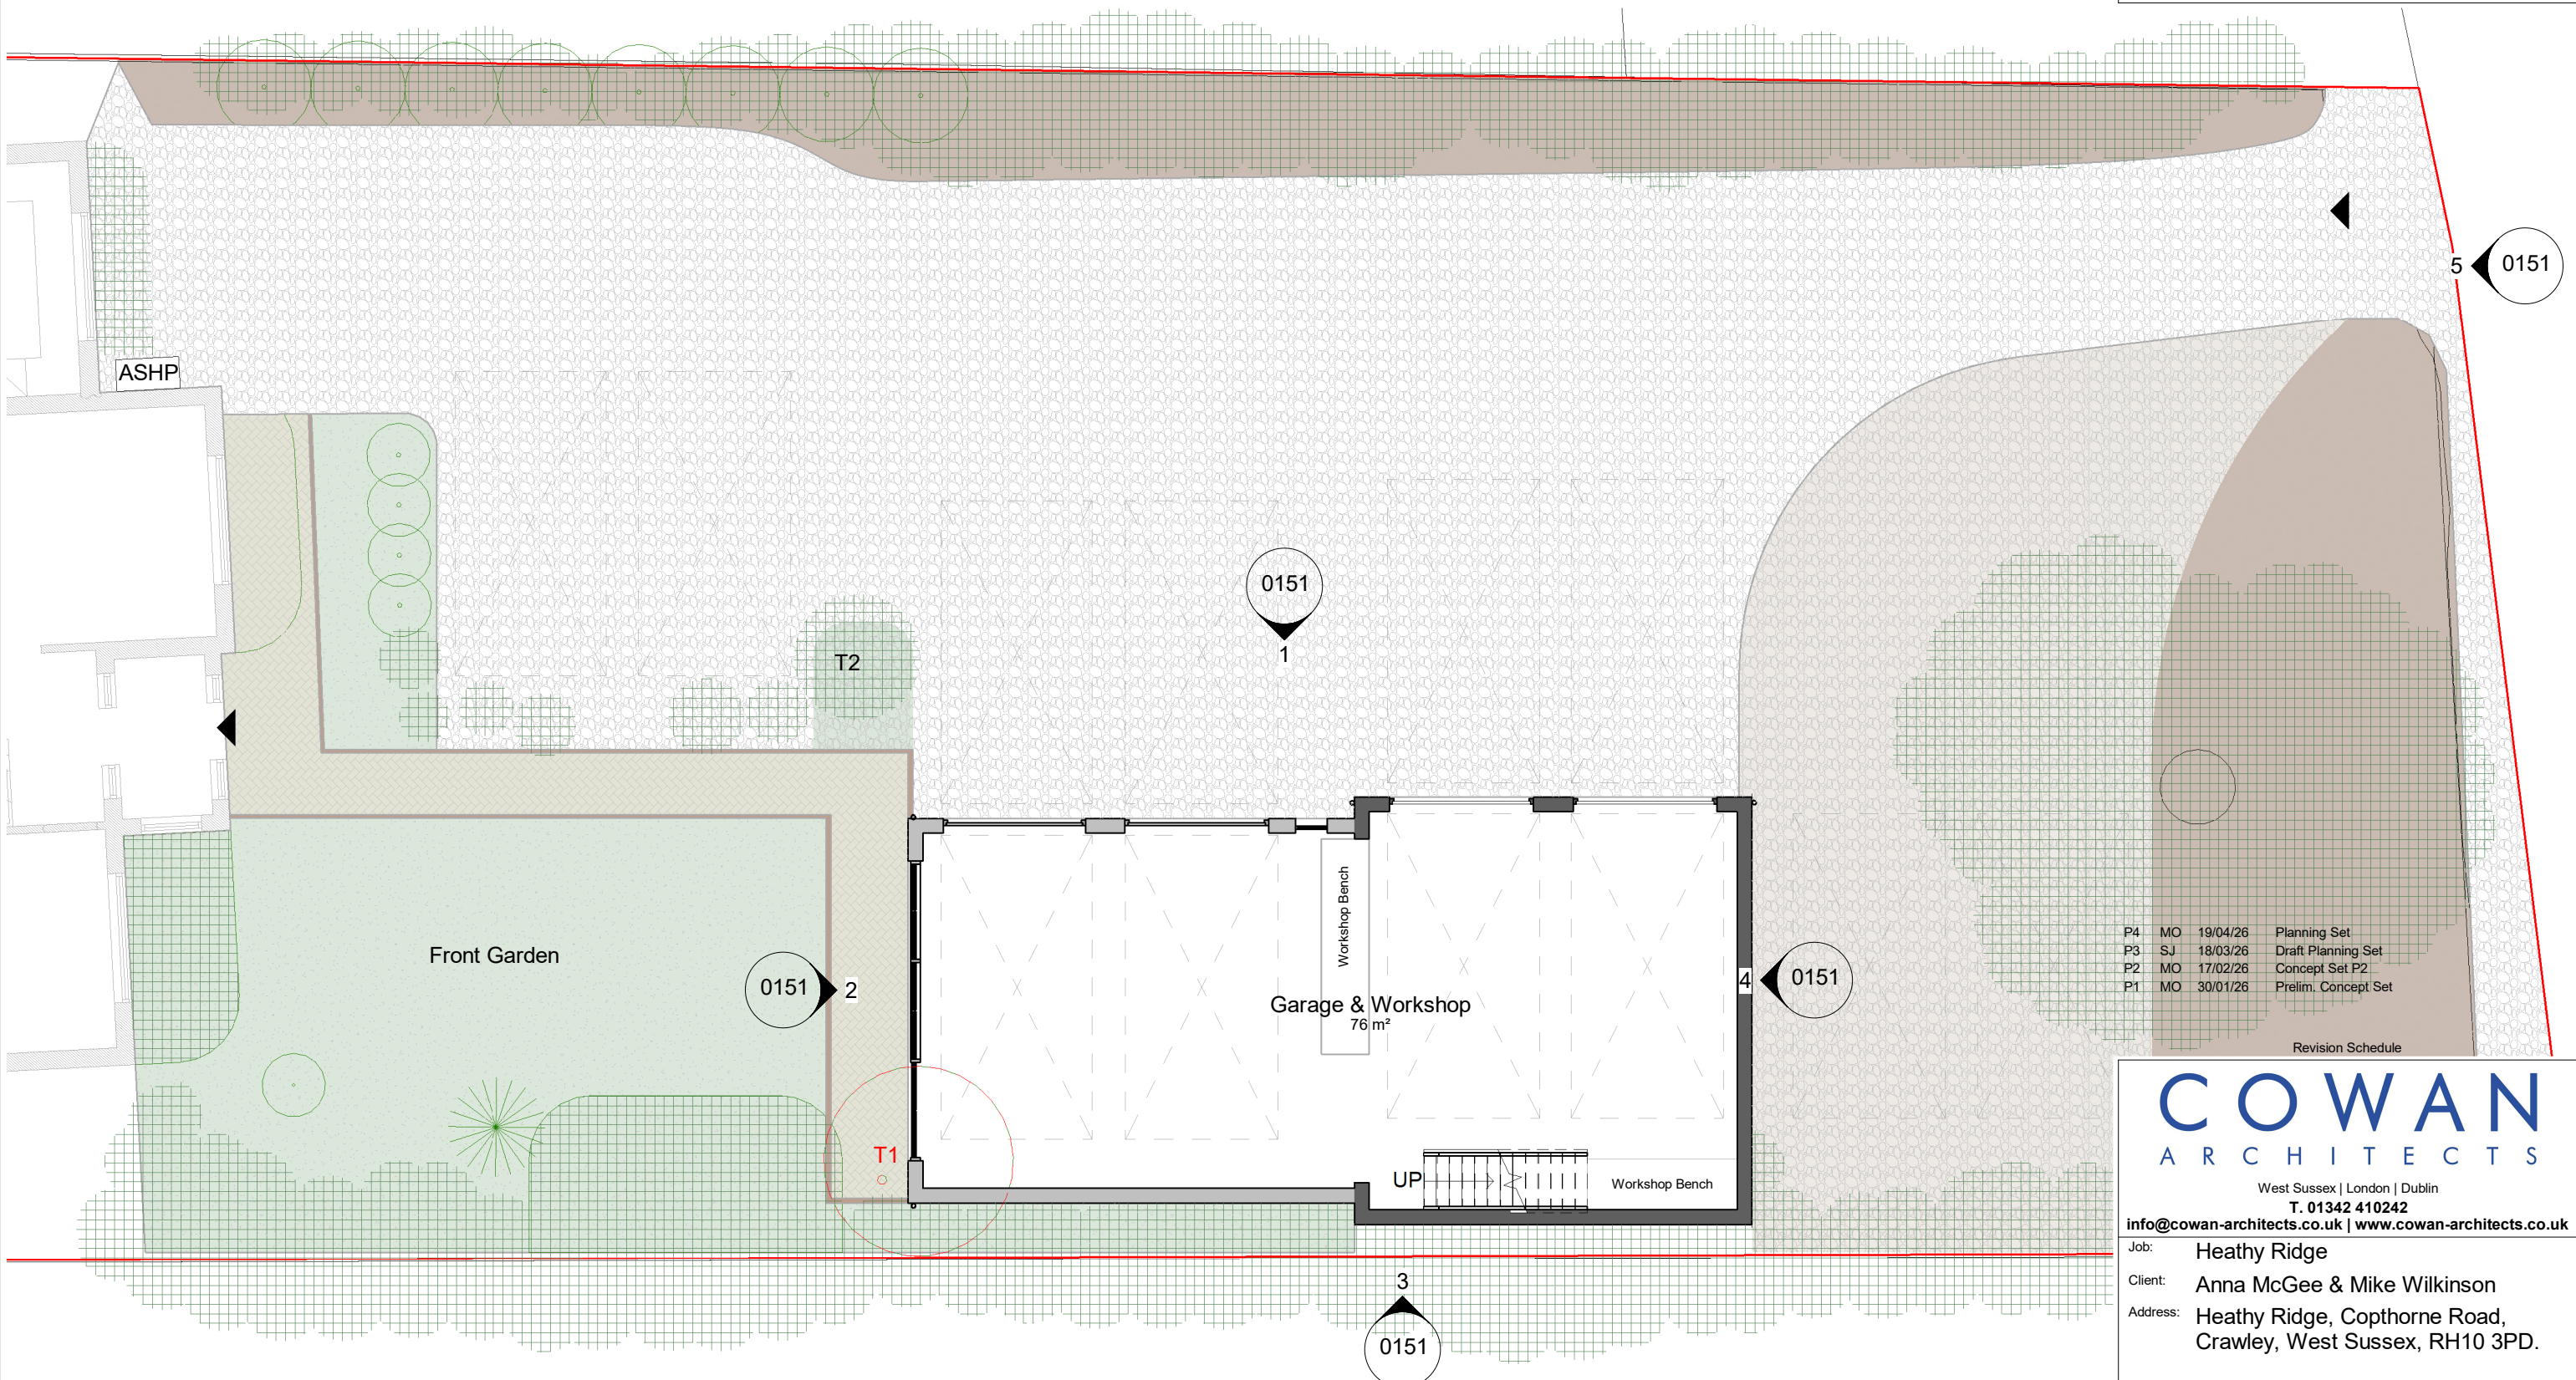

P4	MO	19/04/26	Planning Set
P3	SJ	18/03/26	Draft Planning Set
P2	MO	17/02/26	Concept Set P2
P1	MO	30/01/26	Prelim. Concept Set

Revision Schedule

COWAN
ARCHITECTS

West Sussex | London | Dublin

T. 01342 410242

info@cowan-architects.co.uk | www.cowan-architects.co.uk

Job: Heathy Ridge
Client: Anna McGee & Mike Wilkinson
Address: Heathy Ridge, Copthorne Road,
Crawley, West Sussex, RH10 3PD.

Drawing: Proposed Site Plan

PLANNING

Project Ref.		Drg No.		Suitability.		Rev.			
2555		0115		S4		P4			
Size:		Scale:		Drawn:		Checked:		Date:	
A3		1 : 100		MO		JRS		30/01/26	
BIM Ref.									
2555-CAL-00-ZZ-DR-A-0115_S4-P4									

1 Proposed General Arrangement Site Plan
1 : 100



VISUAL SCALE 1:100 @ A3

- Grass
- Patio
- Hardstanding/ Gravel
- Soil/ Planting
- Gravel
- Tree

Application Boundary

Existing GIA: 58m²
Proposed GIA : 113m²

