


DRAWINGS CAN BE SCALED FOR PLANNING ONLY, DO NOT SCALE FOR ANY OTHER PURPOSE. ALL DIMENSIONS TO BE CHECKED ON SITE AND ANY DISCREPANCIES TO BE NOTIFIED TO THE ARCHITECT IMMEDIATELY. ALL DRAWINGS TO BE READ IN ACCORDANCE WITH CURRENT BUILDING REGULATIONS, RELEVANT CODES OF PRACTICE AND BRITISH STANDARDS.

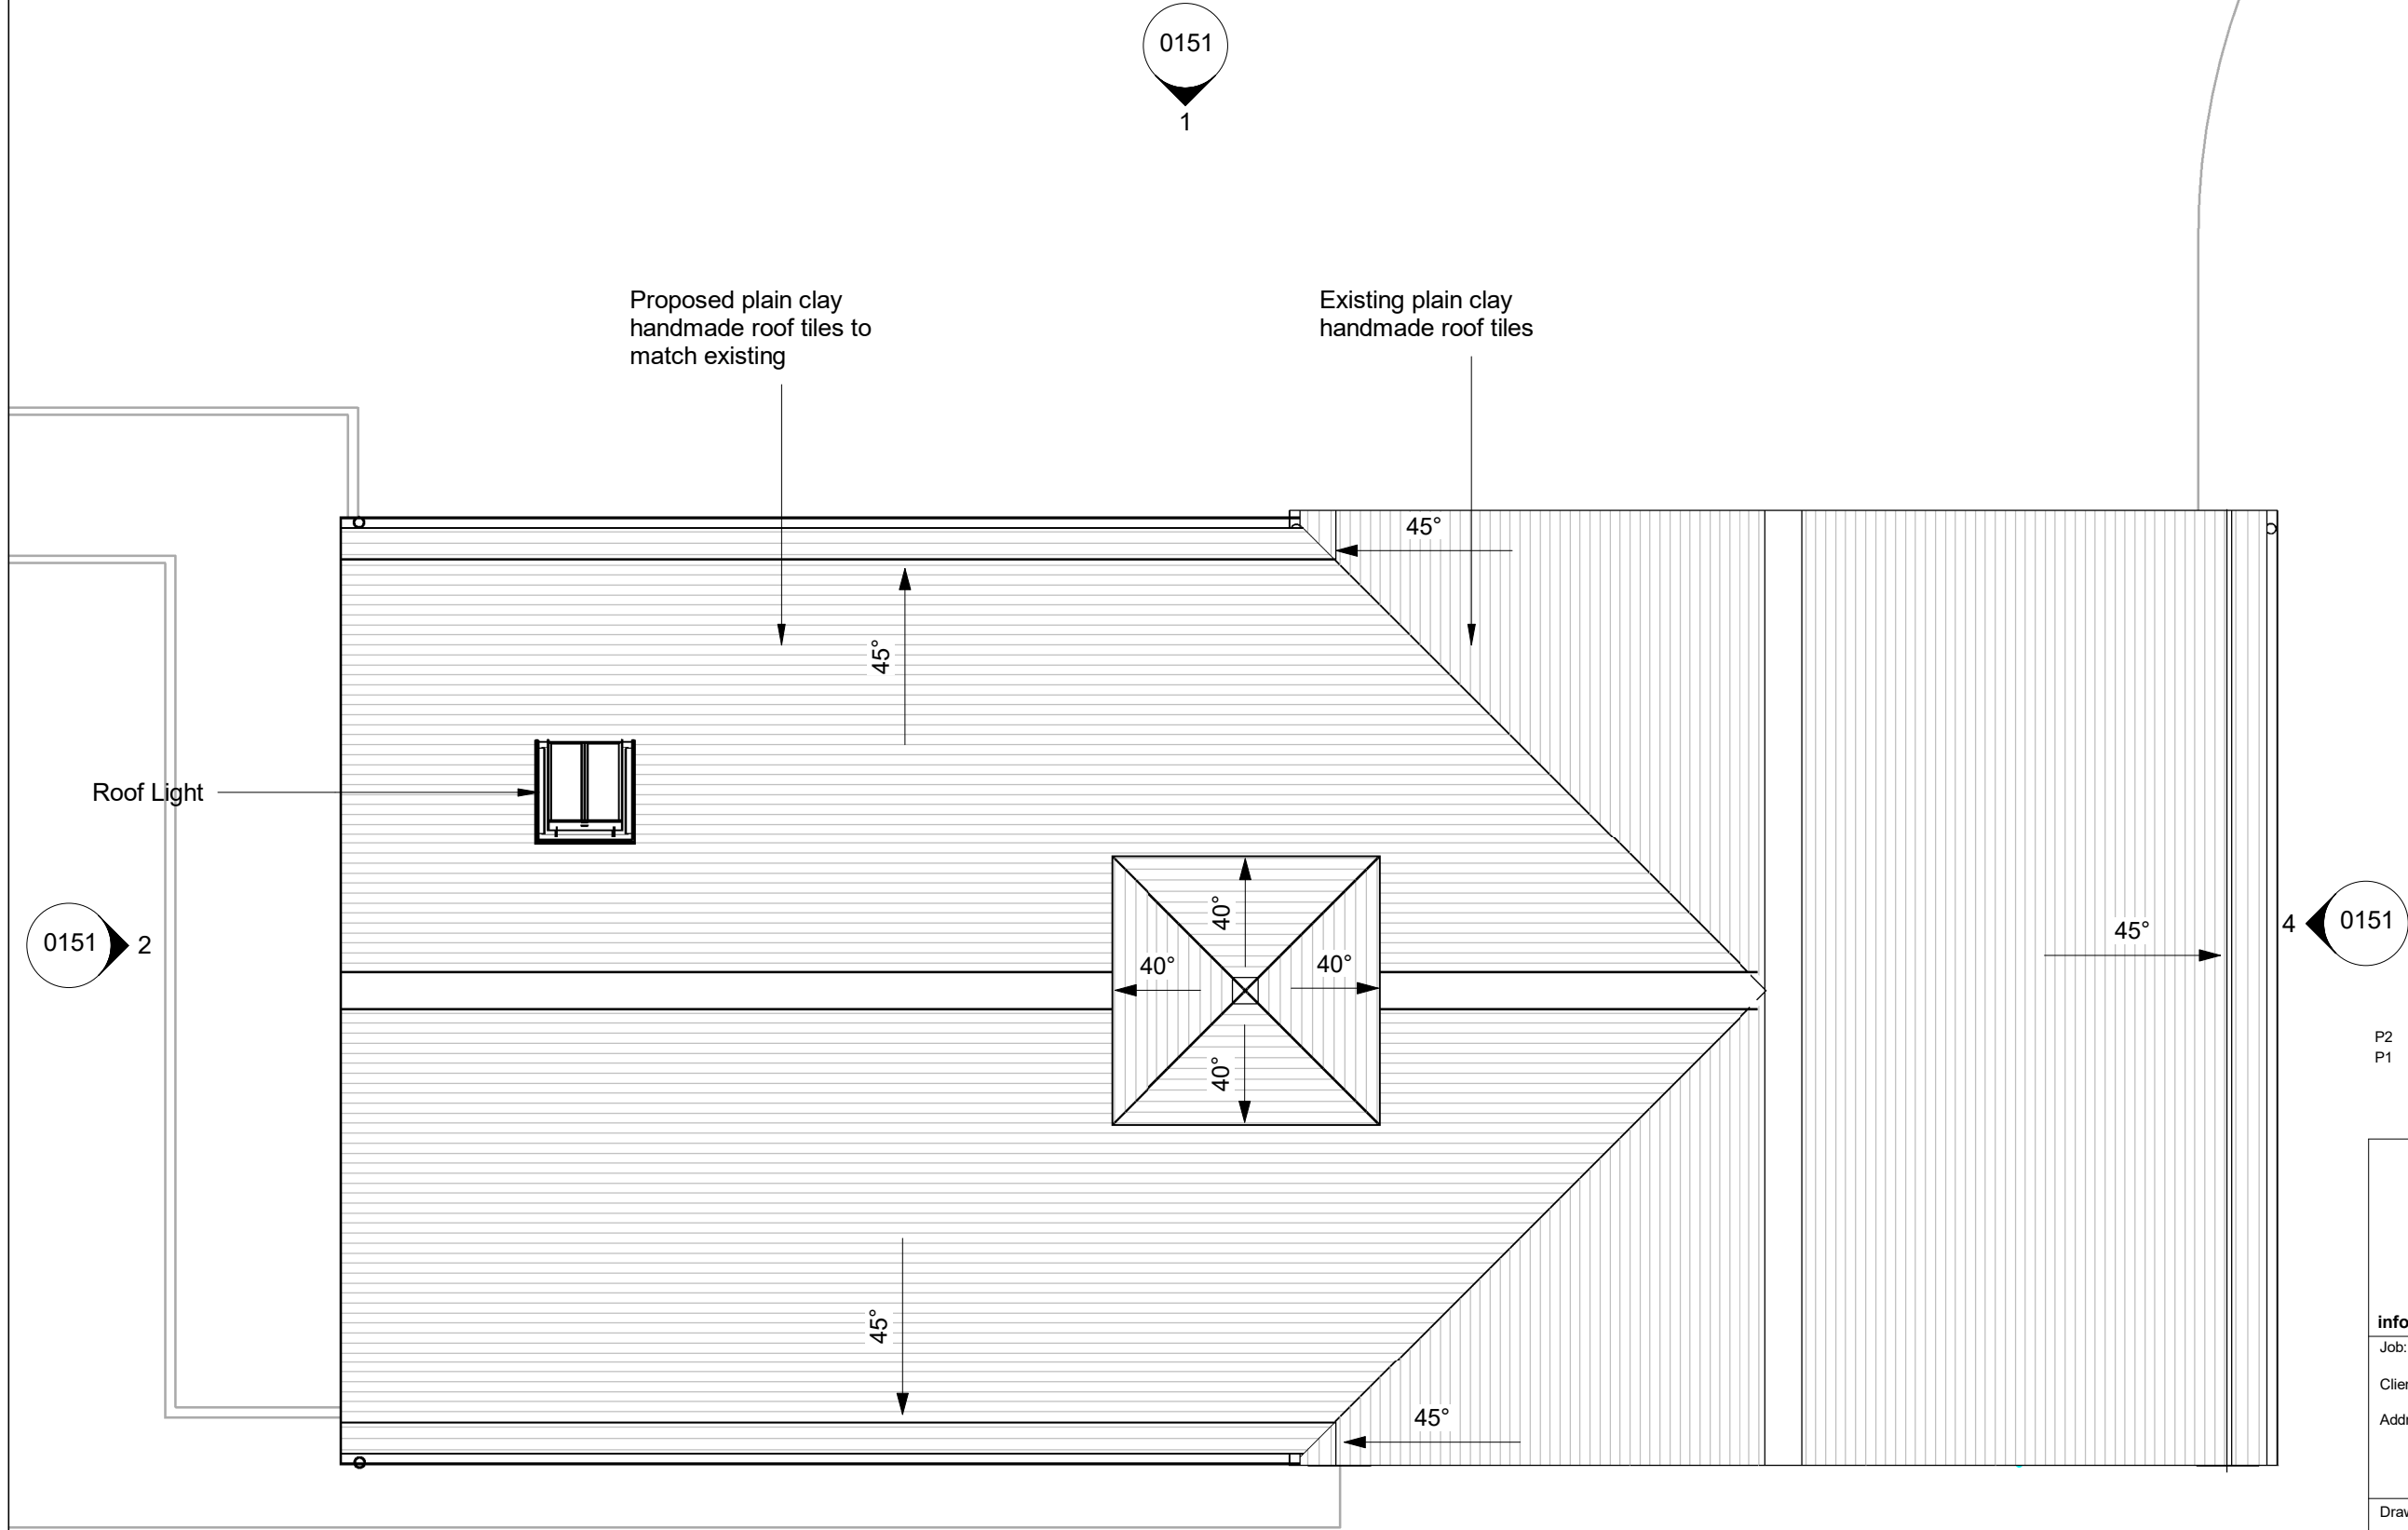

P2 MO 19/04/26 Planning Set
P1 SJ 18/03/26 Draft Planning Set

Revision Schedule

COWAN
ARCHITECTS

West Sussex | London | Dublin

T. 01342 410242

info@cowan-architects.co.uk | www.cowan-architects.co.uk

Job: Heathy Ridge
Client: Anna McGee & Mike Wilkinson
Address: Heathy Ridge, Copthorne Road,
Crawley, West Sussex, RH10 3PD.

Drawing: Proposed Roof Plan

PLANNING

Project Ref.	Drg No.	Suitability.	Rev.
2555	0122	S4	P2
Size: A3	Scale: 1 : 50	Drawn: MO	Checked: JRS
BIM Ref.		Date:	30/01/26
2555-CAL-02-ZZ-DR-A-0122_S4-P2			

© COWAN ARCHITECTS LTD

1

Proposed Roof Plan

1 : 50



VISUAL SCALE 1:50 @ A3

Application Boundary

3

0151

