



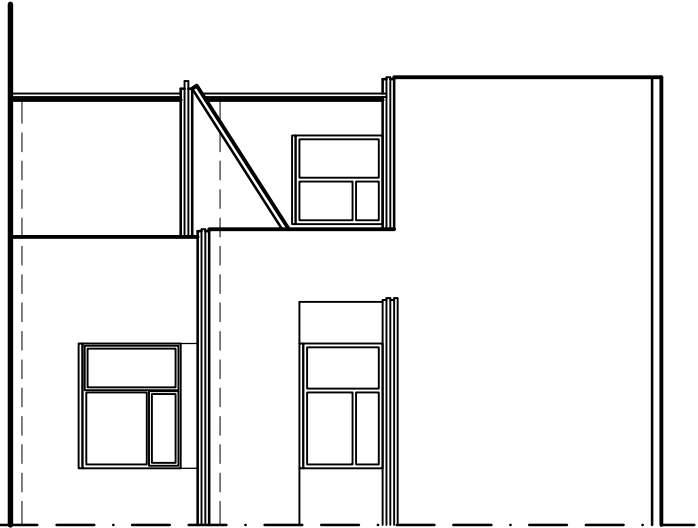


## East Elevation

As Existing  
1:100

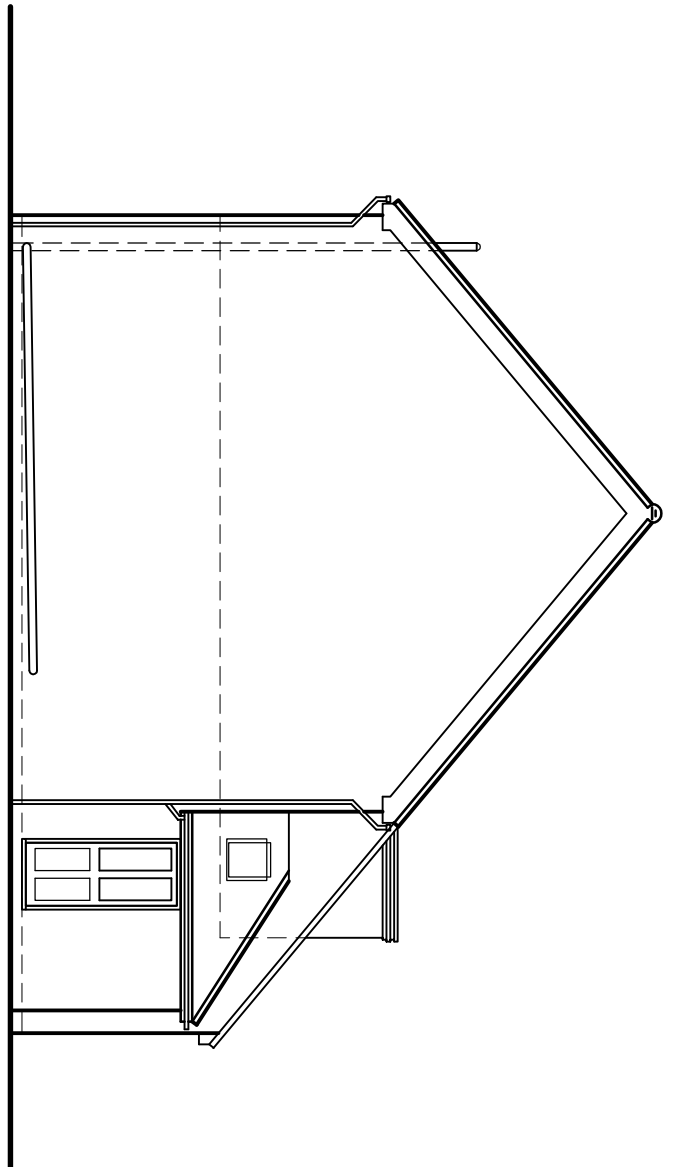


## South Elevation

As Existing  
1:100

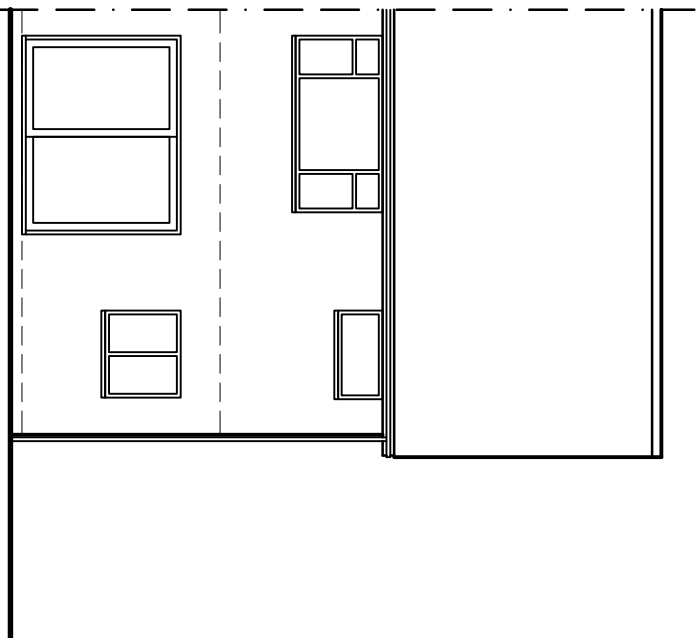


## West Elevation

As Existing  
1:100

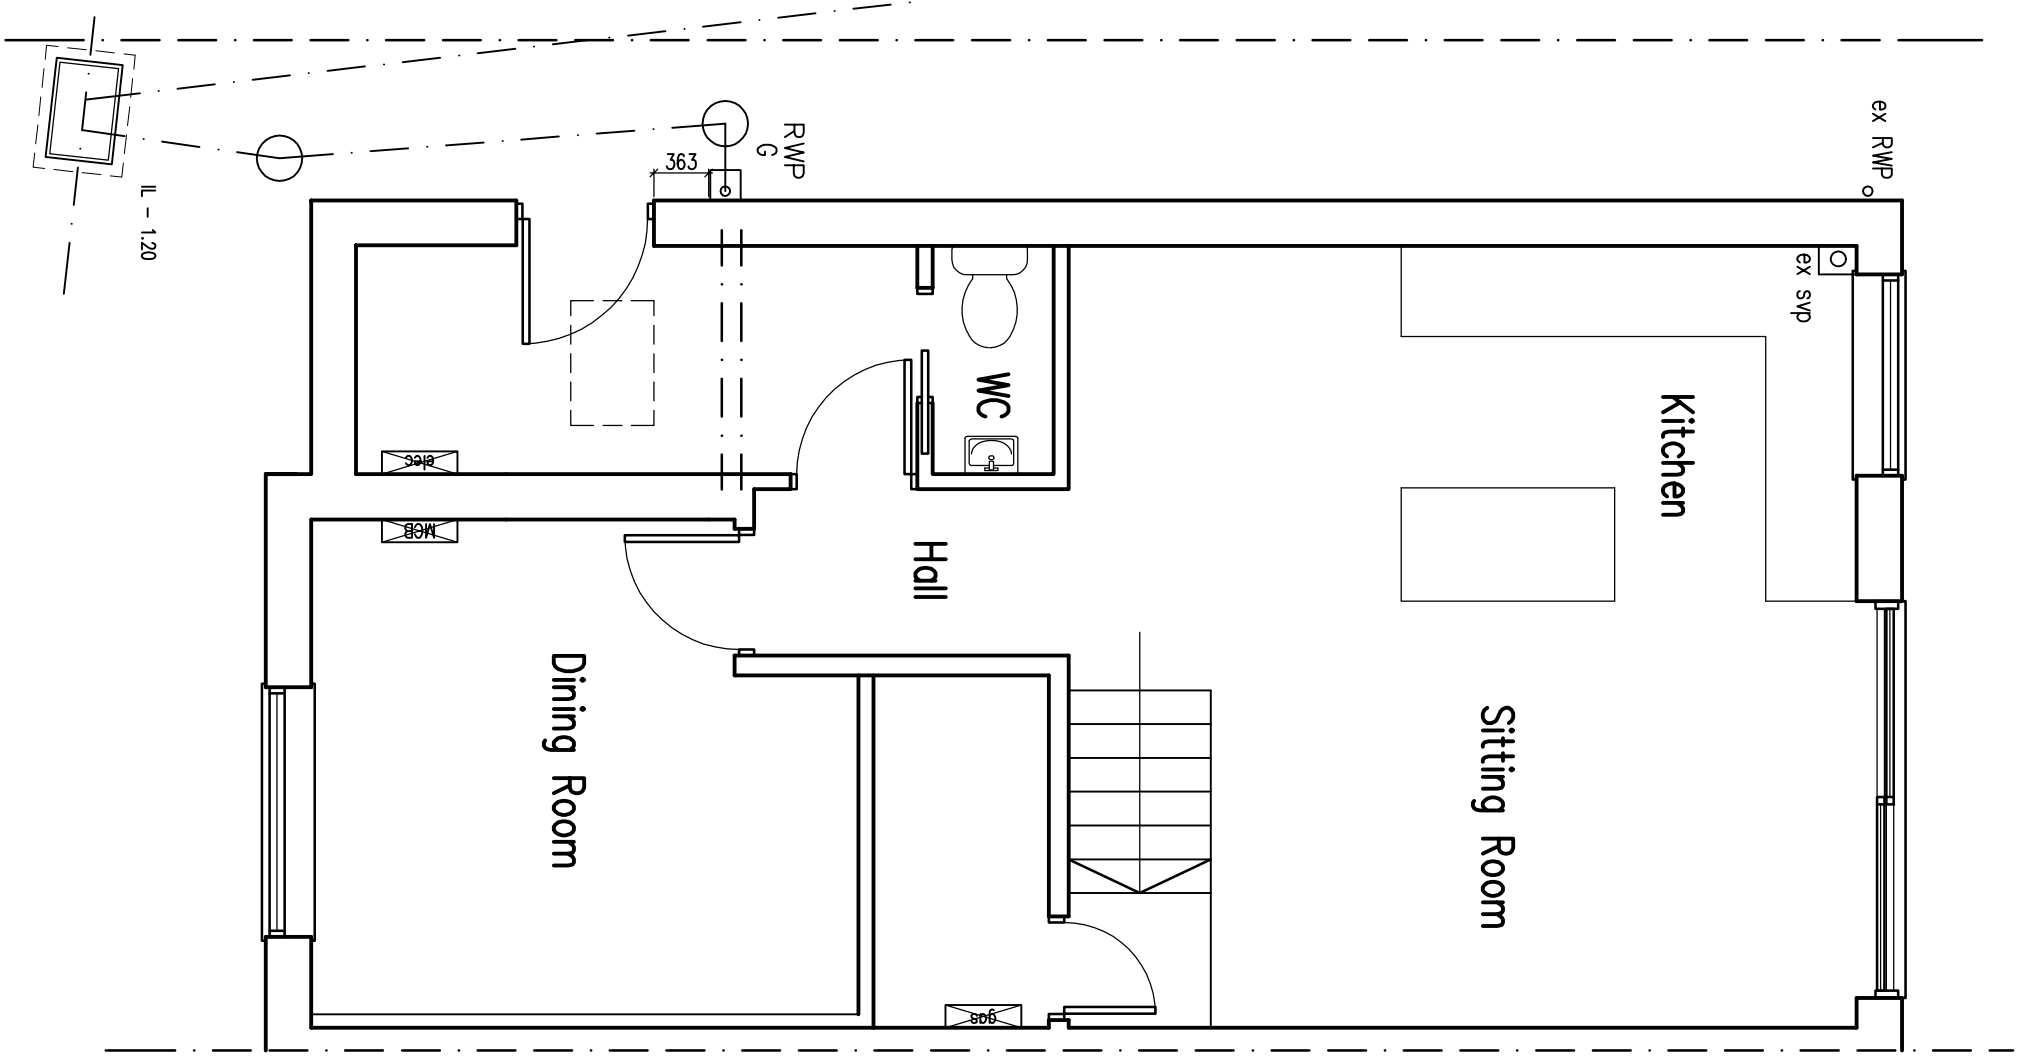


## Ground Floor Plan

As Existing  
1:50

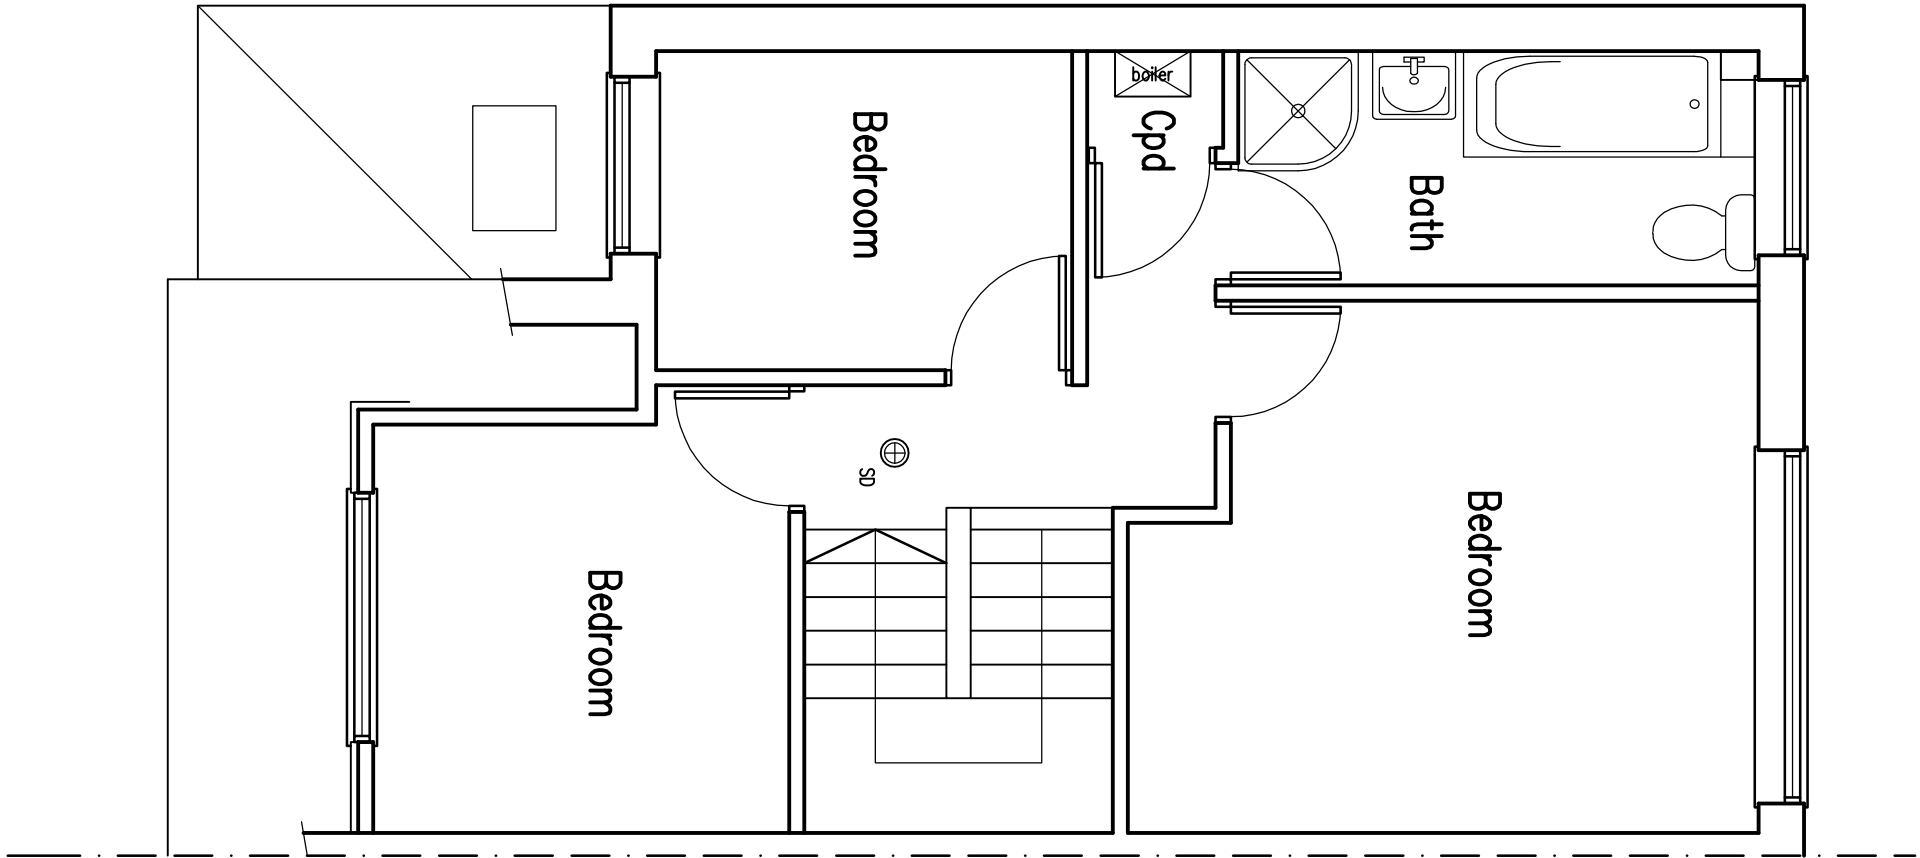



## First Floor Plan

As Existing  
1:50

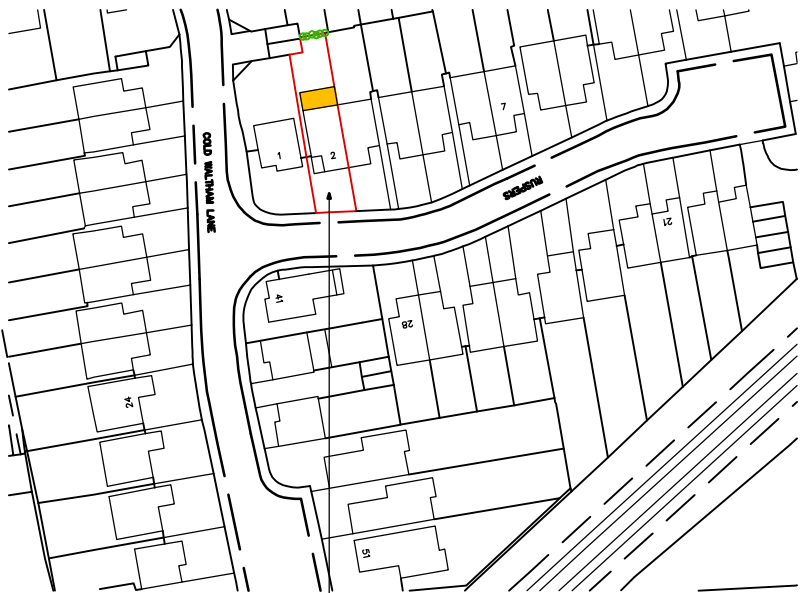


## Location Plan

1:1250

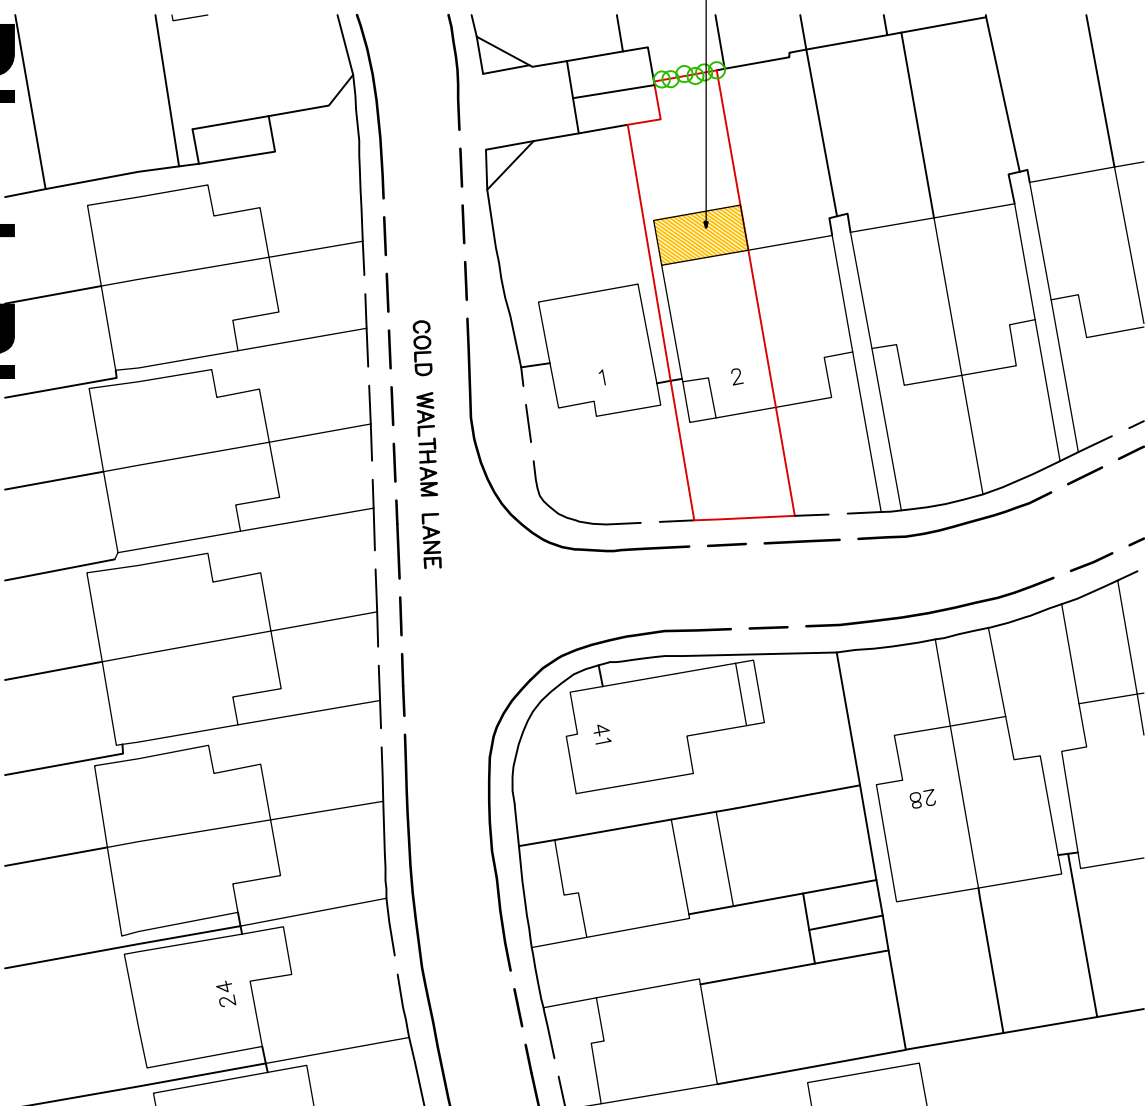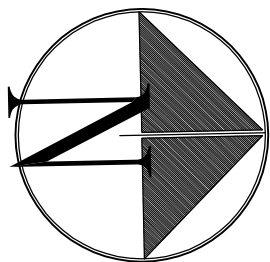


## Block Plan

1:500

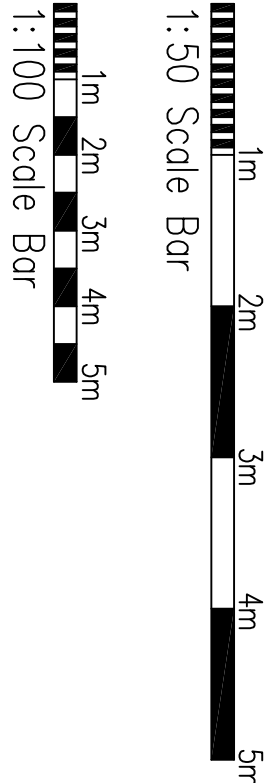

1:50 Scale Bar

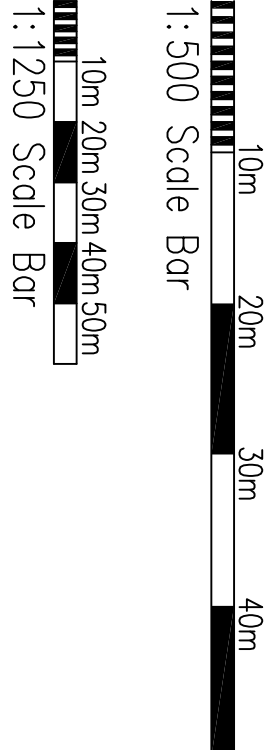

1:500 Scale Bar

Project:  
Rear Extension at:  
2 Ruspers  
Burgess Hill  
West Sussex

Drawing title:  
Floor Plans & Elevations  
As Existing  
Block & Location Plan

Client:  
Mr & Mrs C. Gibson

Copyright of:  
Clive Voller Associates  
Chartered Building Surveyors  
Garden Cottage  
Farm Lane  
Ditchling  
BN6 8JN  
Tel: 01444 871010  
Fax: 01444 870099  
Web: www.clivevoller.com



Scale:  
1:50, 1:100 @ A1

Date:  
May 2025

Drawn:

Dwg No. 4137-01

Rev'n