
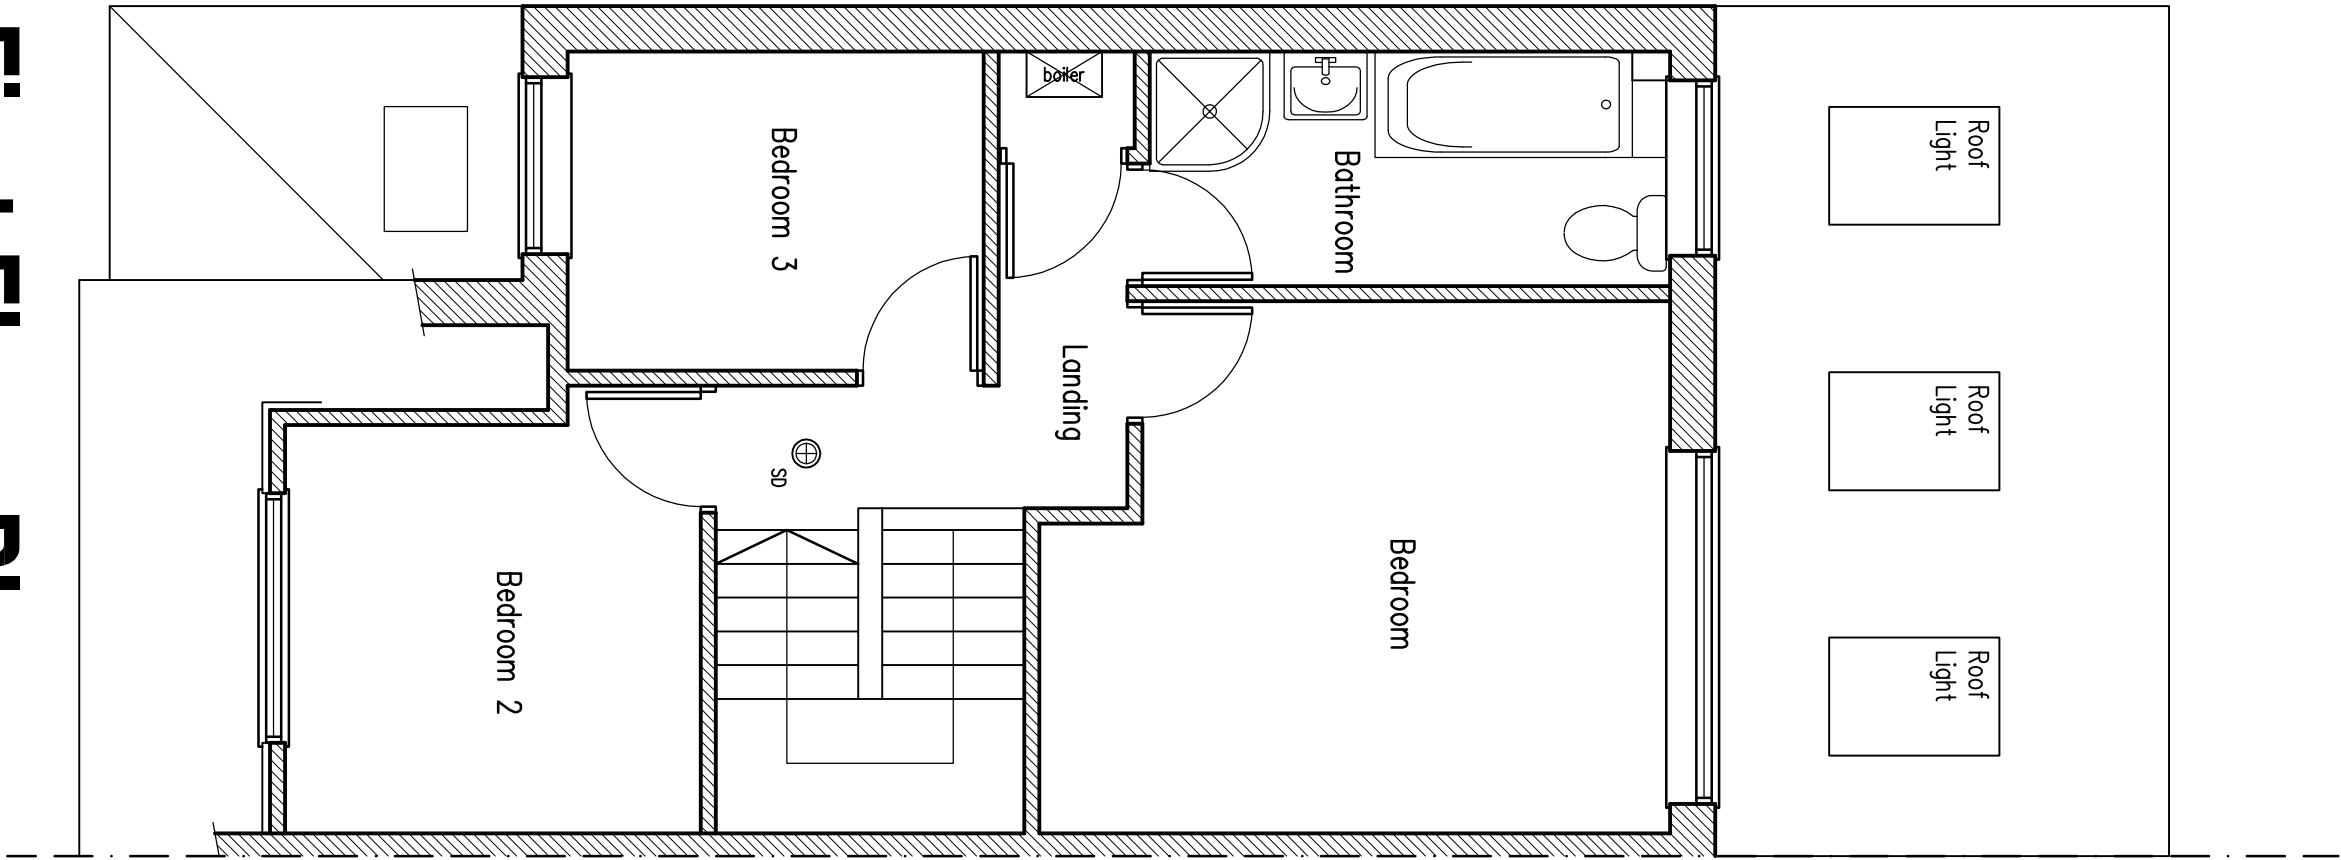


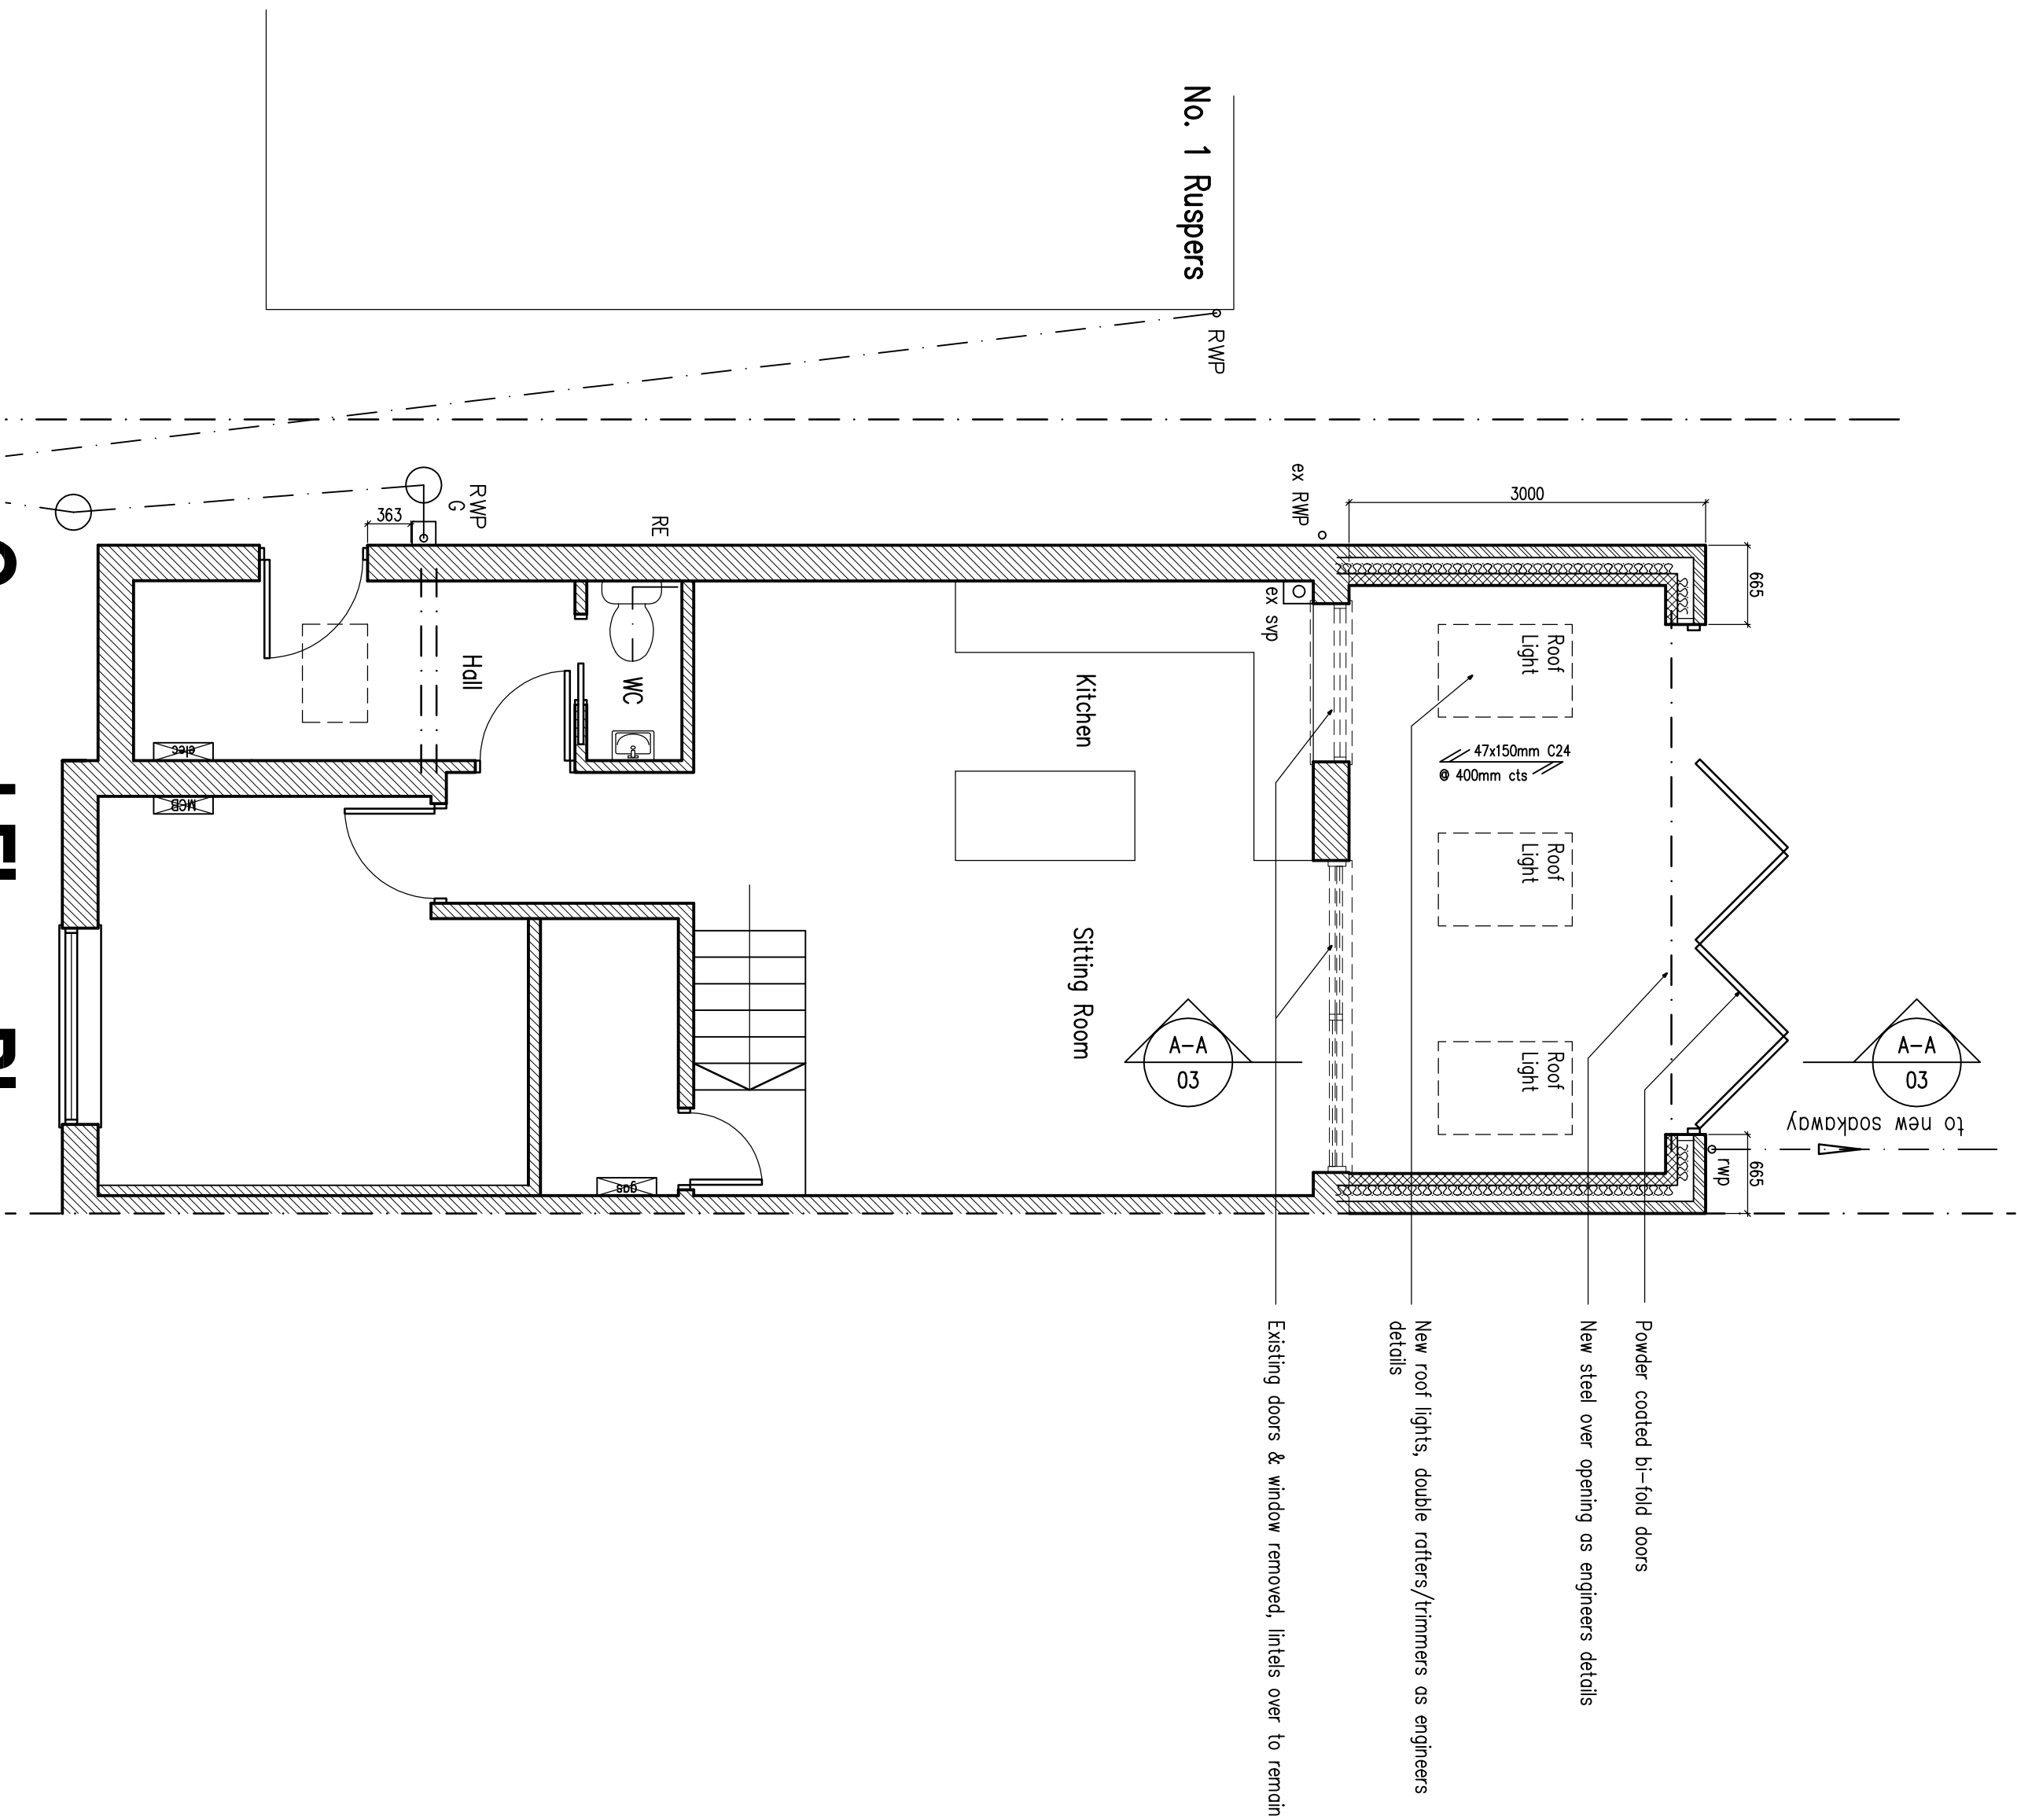

Project:
Rear Extension at:
2 Ruspers
Burgess Hill
West Sussex

Drawing title:
Floor Plans
As Proposed

Client:
Mr & Mrs C. Gibson

Copyright of:
Clive Voller Associates
Chartered Building Surveyors
Garden Cottage
Farm Lane
Ditchling
BN6 8JN
Tel: 01444 871010
Fax: 01444 870099
Web: www.clivevoller.com



Scale:
1:50 @ A1

Date:
May 2025

Drawn:

Dwg. No. 4137-01

Rev'n
—