



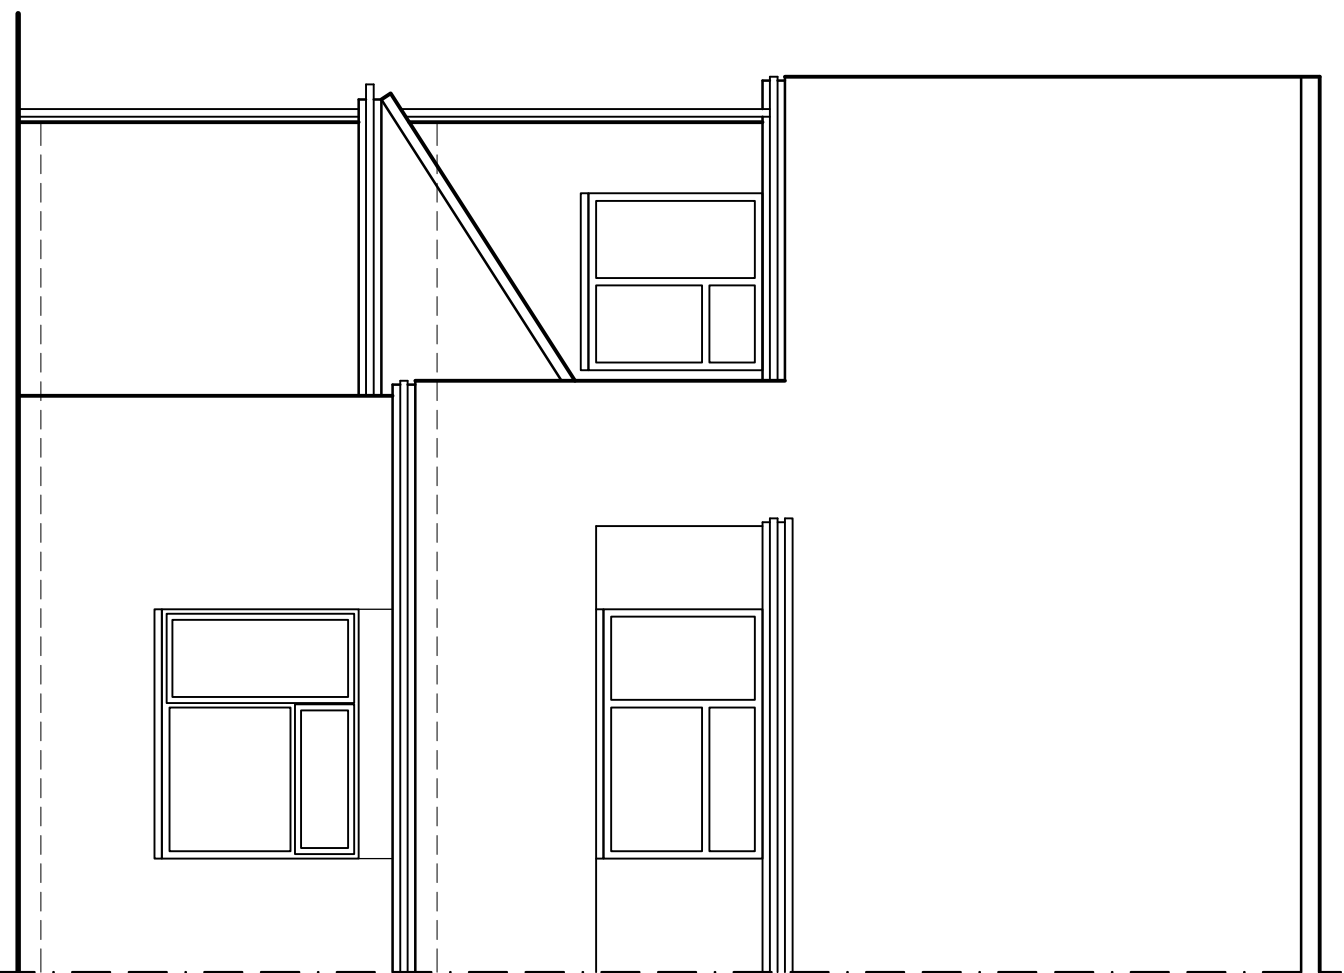

East Elevation

As Proposed


1:50

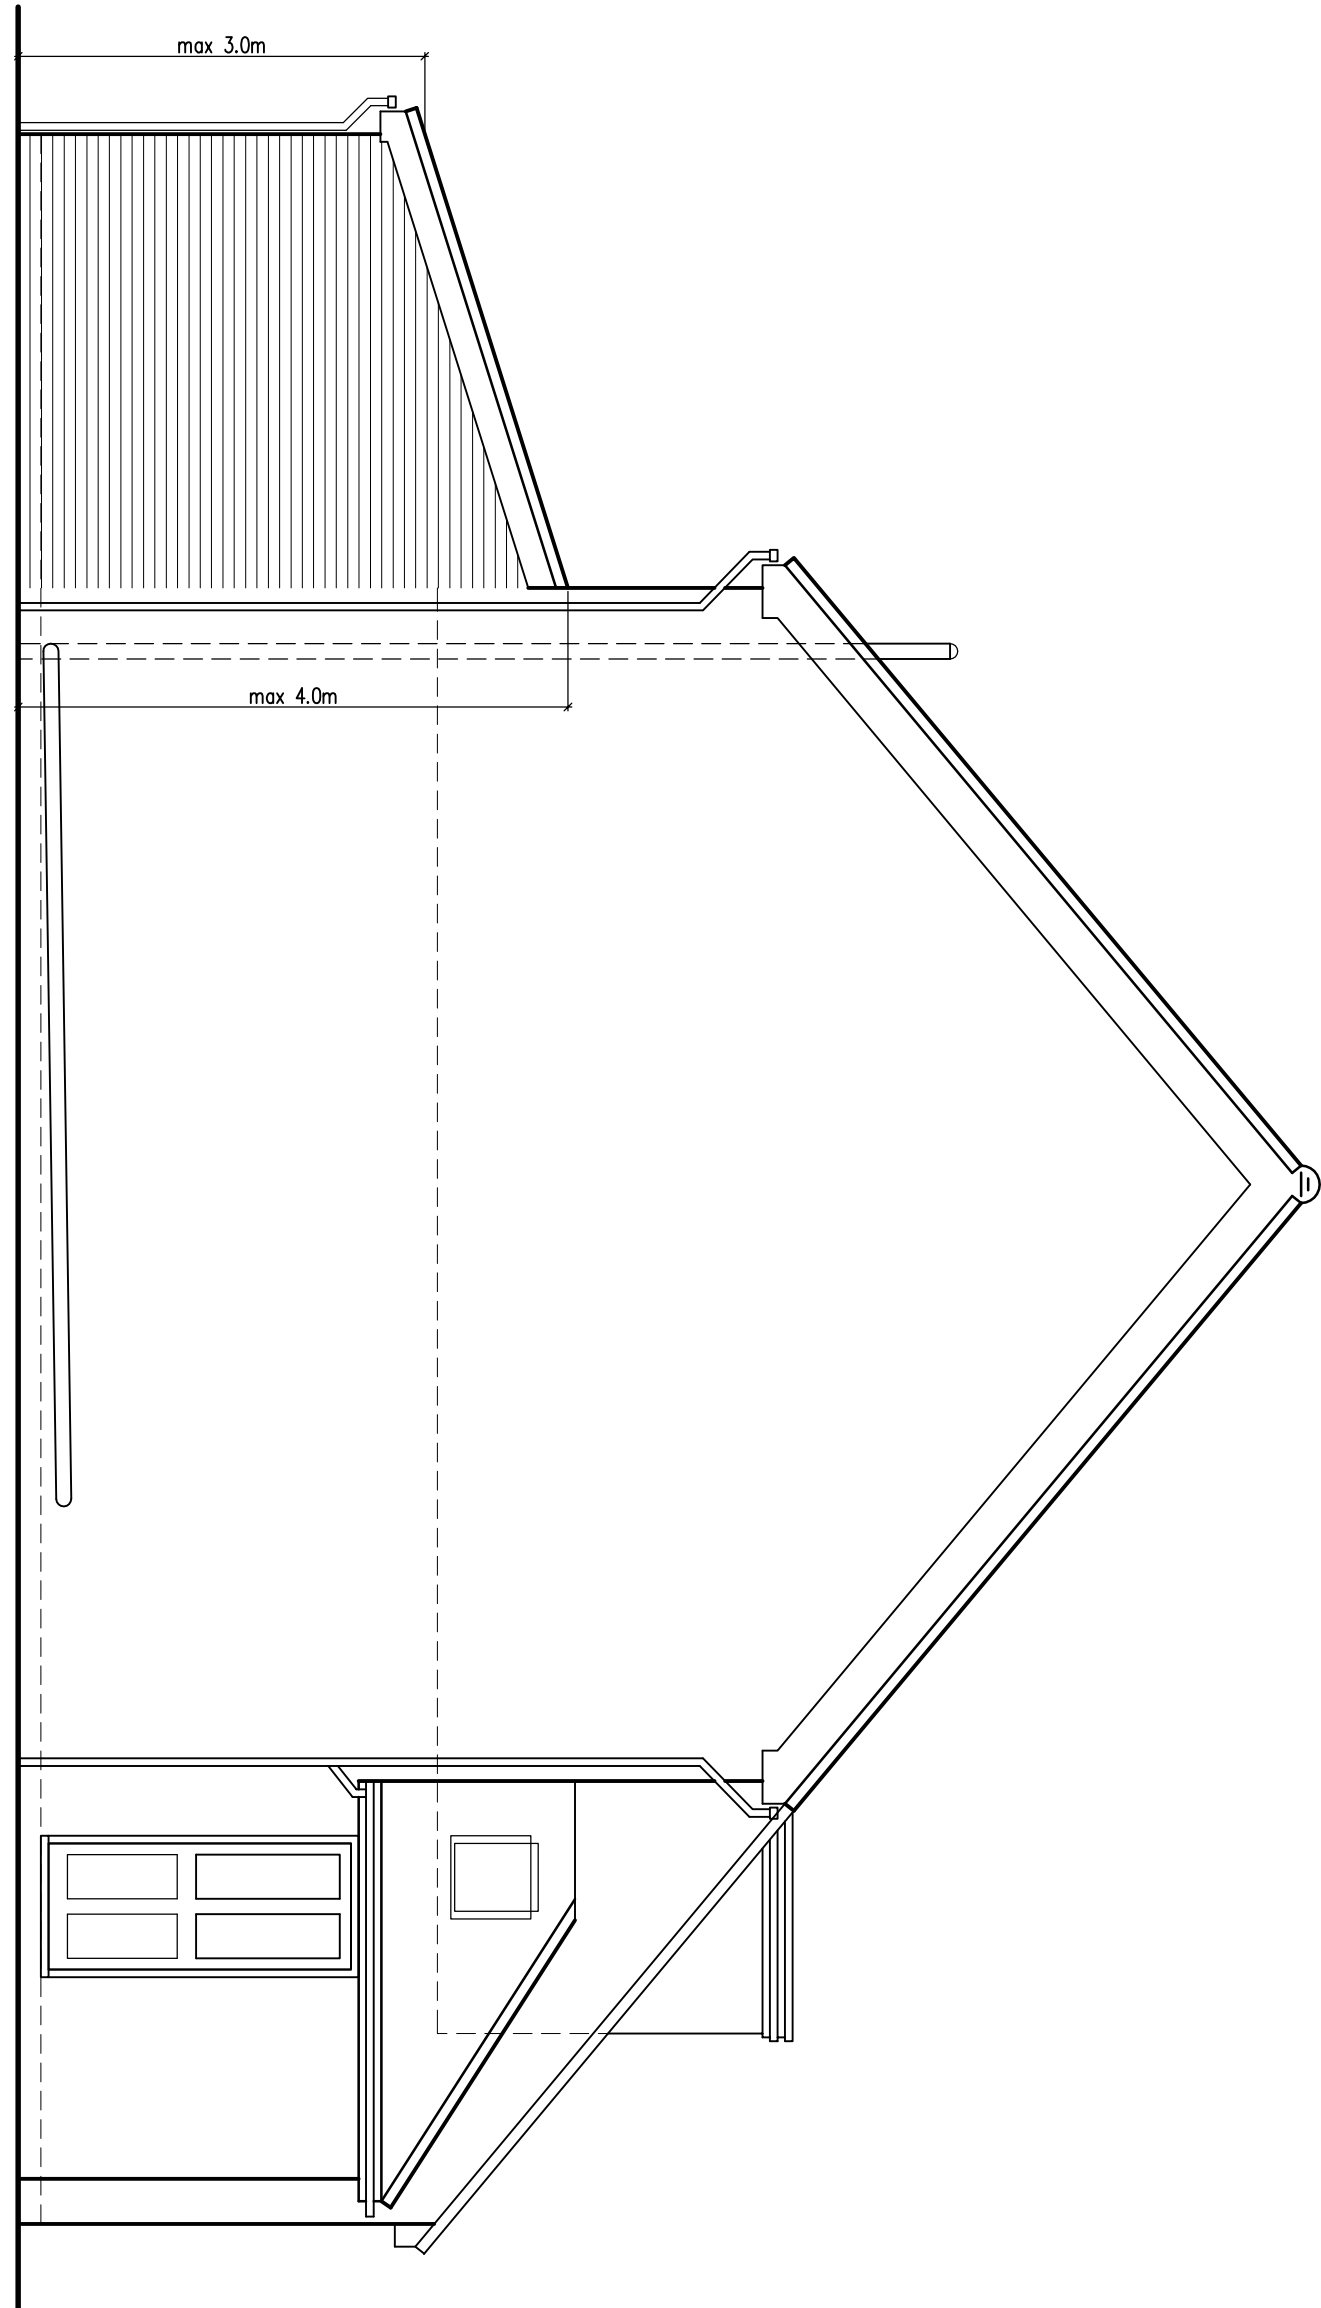

South Elevation

As Proposed


1:50

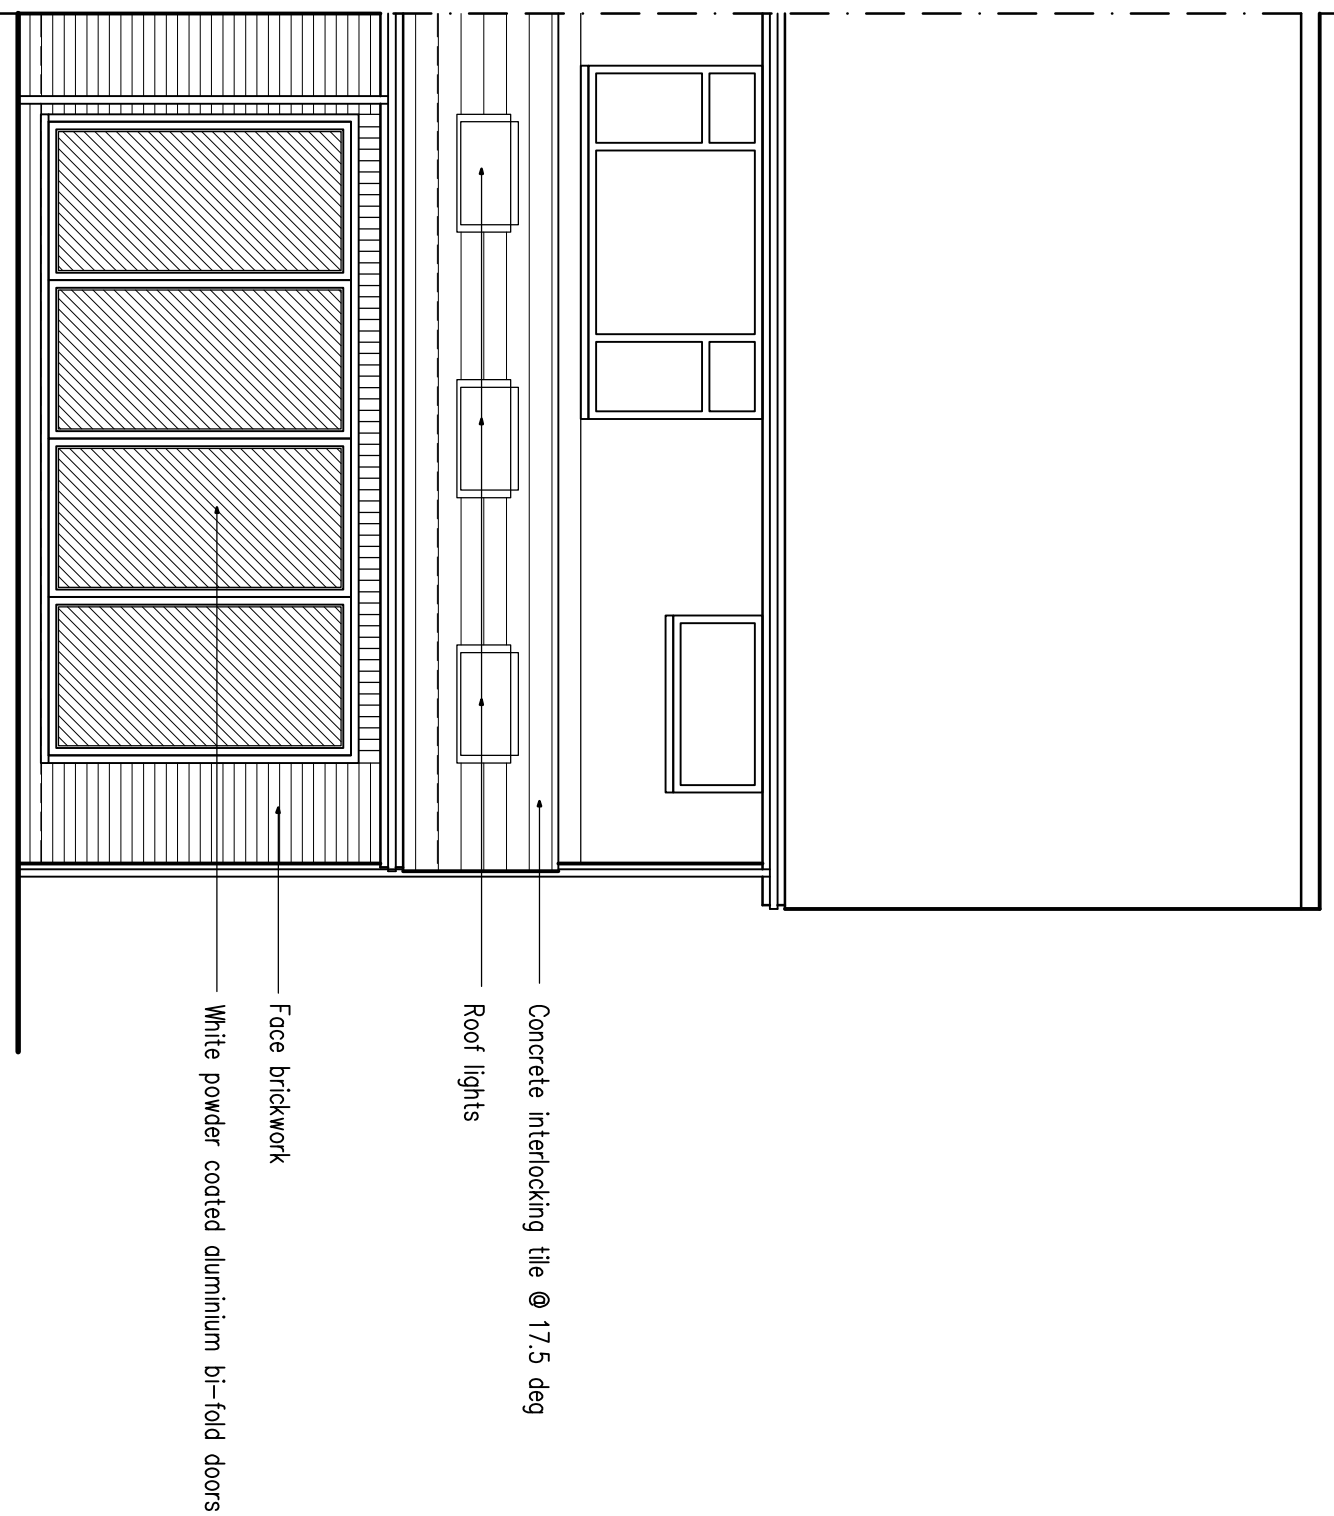

West Elevation

As Proposed


1:50

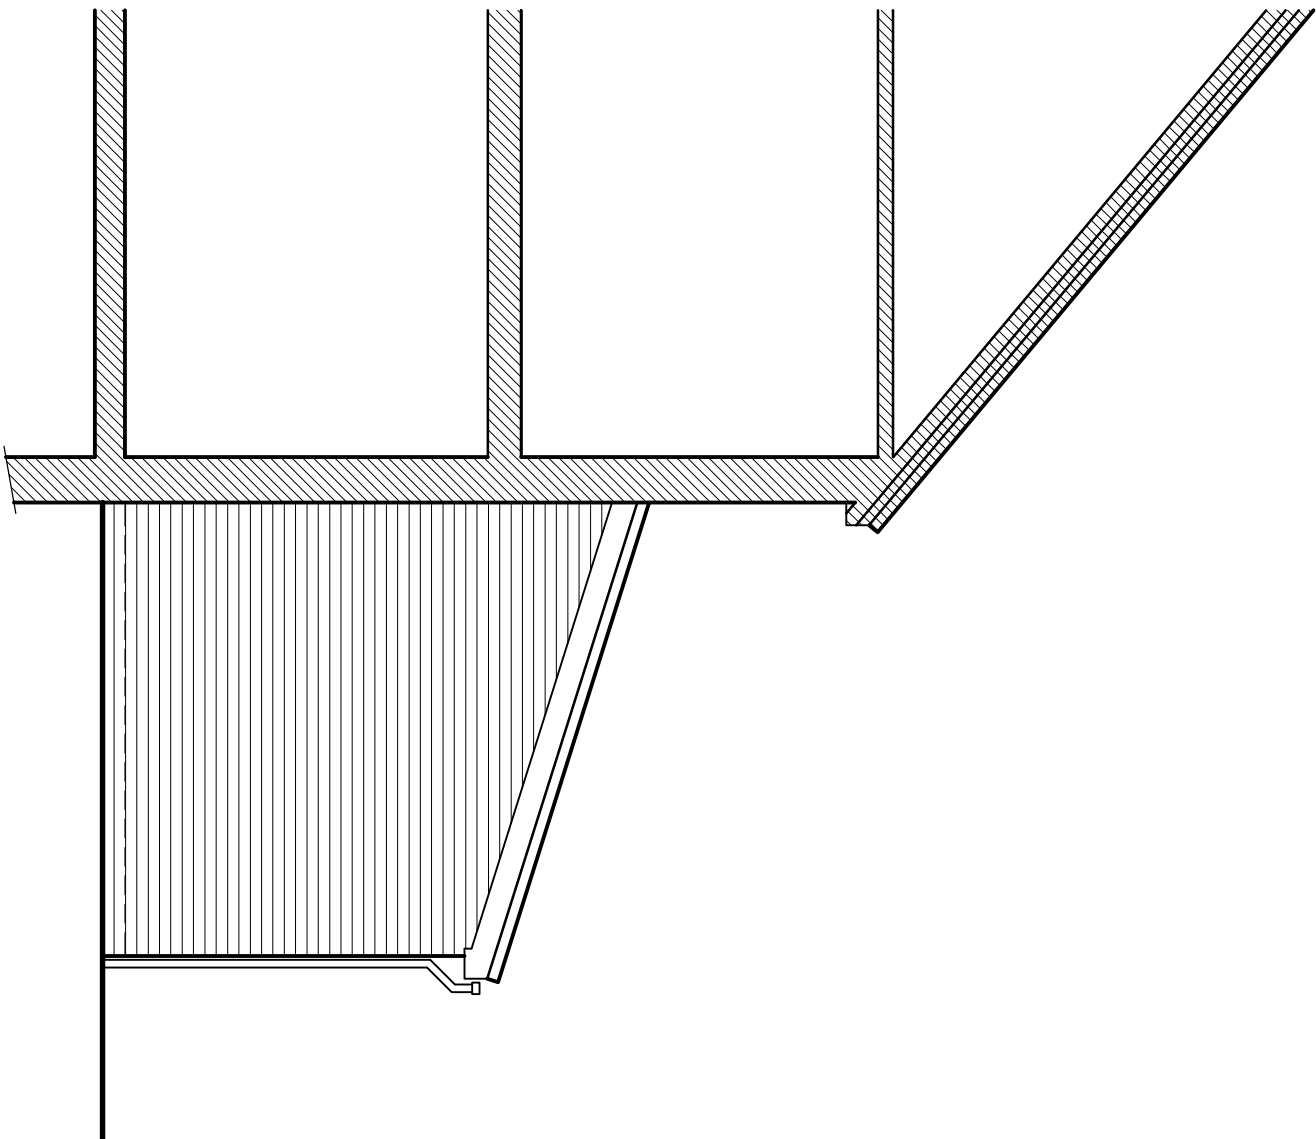

North Elevation

As Proposed


1:50

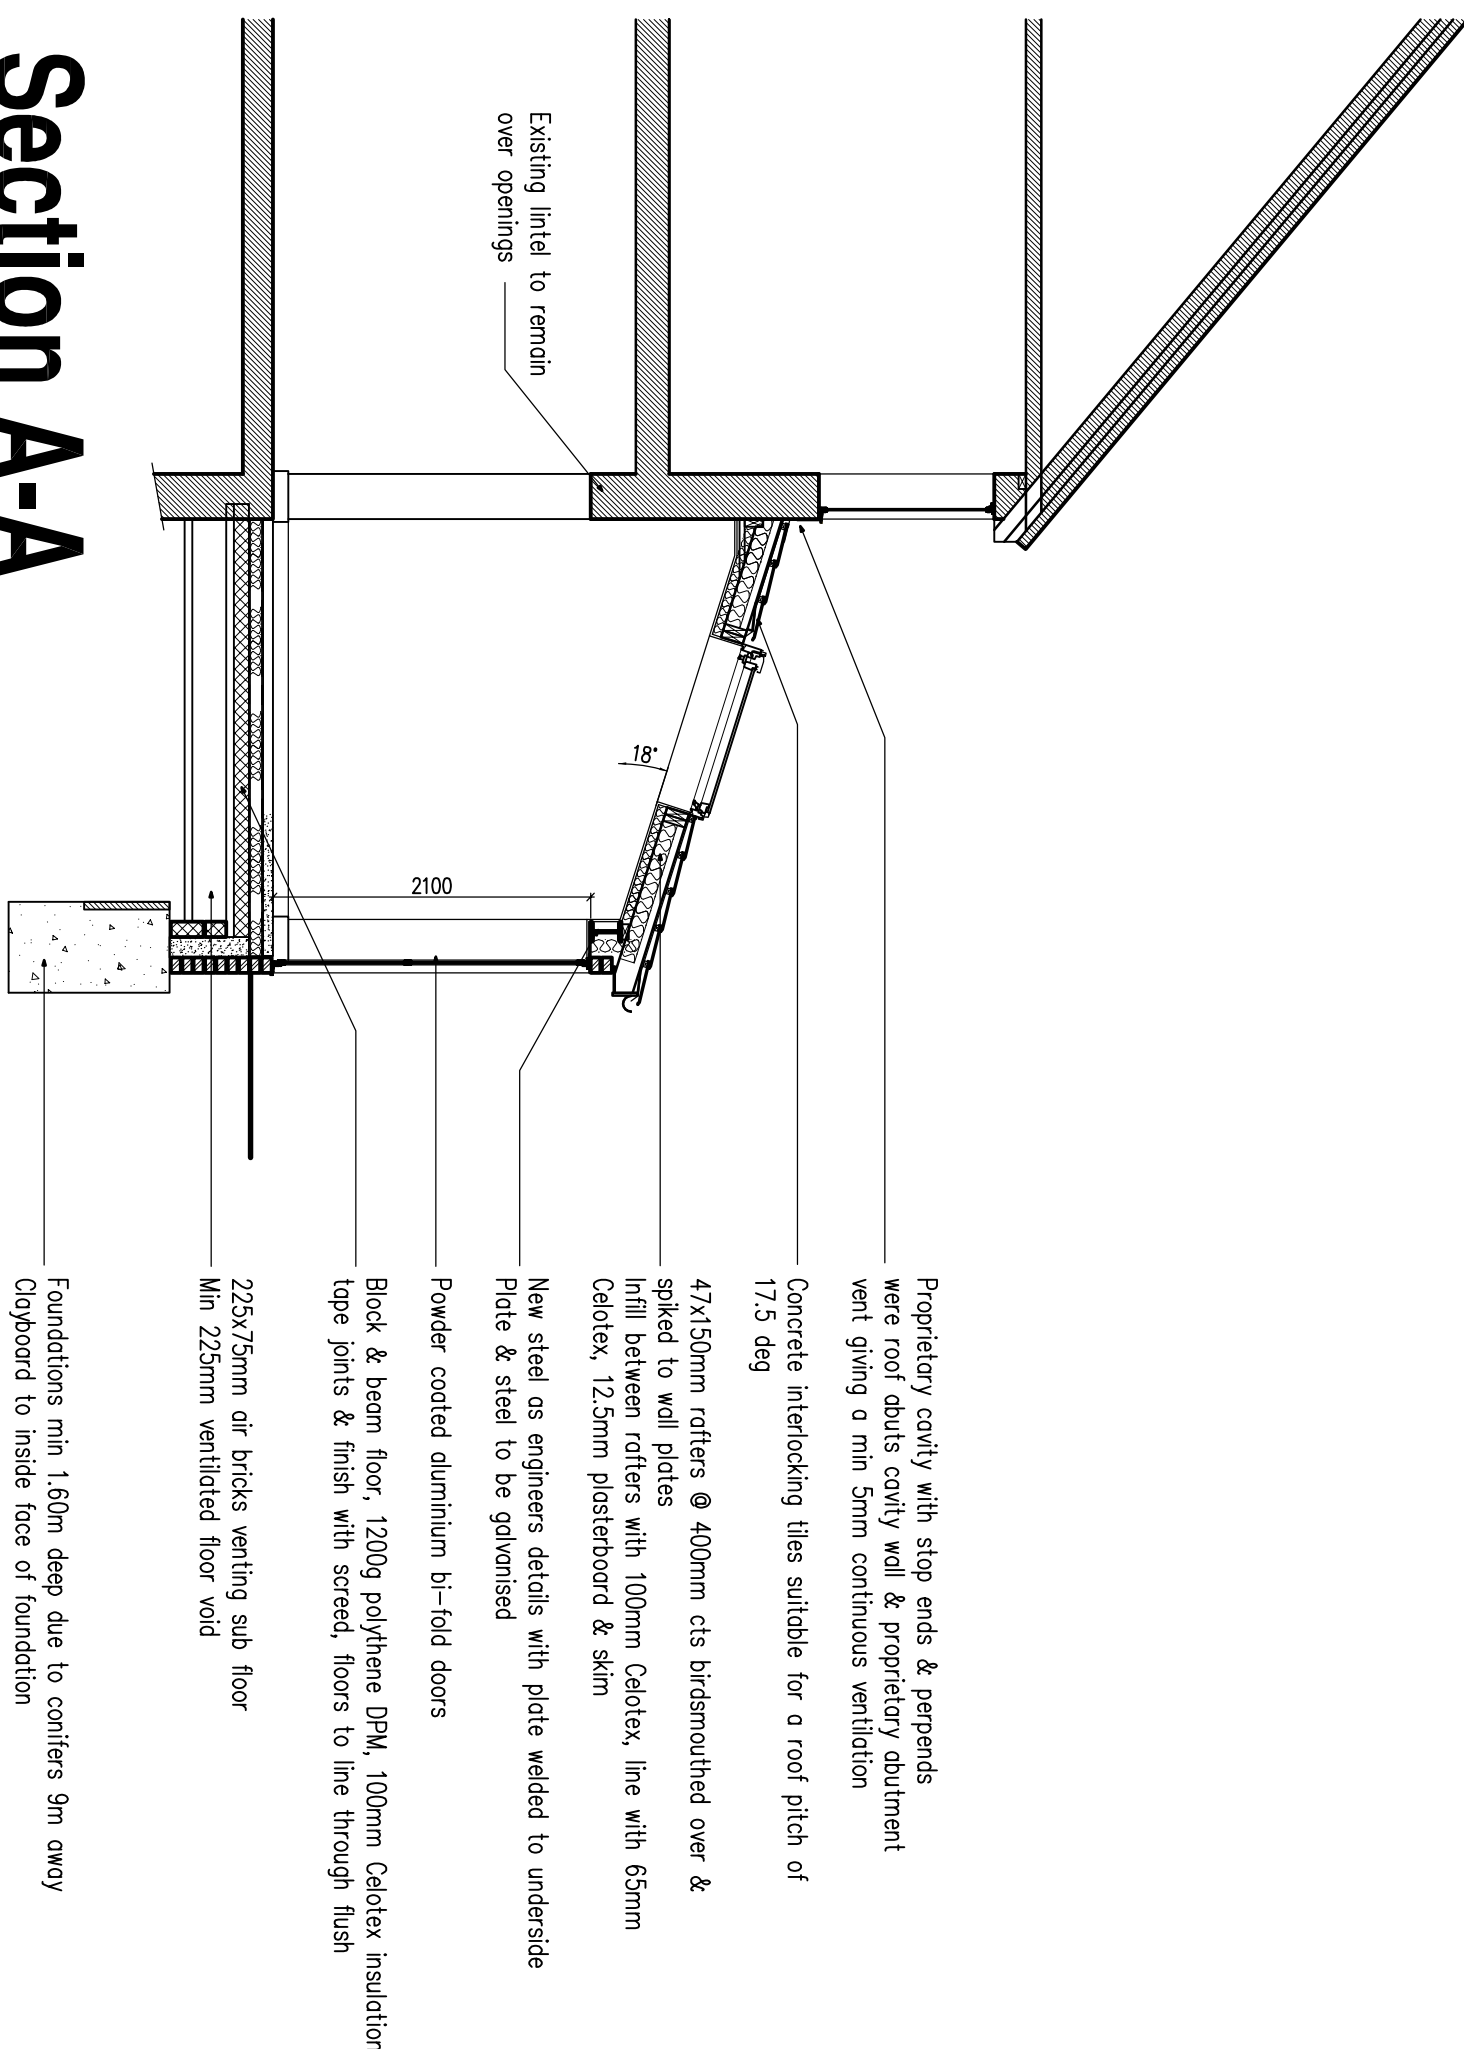

Section A-A

As Proposed

1:50

 

1:50 Scale Bar

Project:  
Rear Extension at:  
2 Ruspers  
Burgess Hill  
West Sussex

Drawing title:  
Elevations & Section  
As Proposed

Client:  
Mr & Mrs C. Gibson

Copyright of:  
Clive Voller Associates  
Chartered Building Surveyors  
Garden Cottage  
Farm Lane  
Ditchling  
BN6 8JN  
Tel: 01444 871010  
Fax: 01444 870099  
Web: www.clivevoller.com



Scale:  
1:50 @ A1

Date:  
May 2025

Drawn:

Dwg. No. 4237-03

Rev'n

—